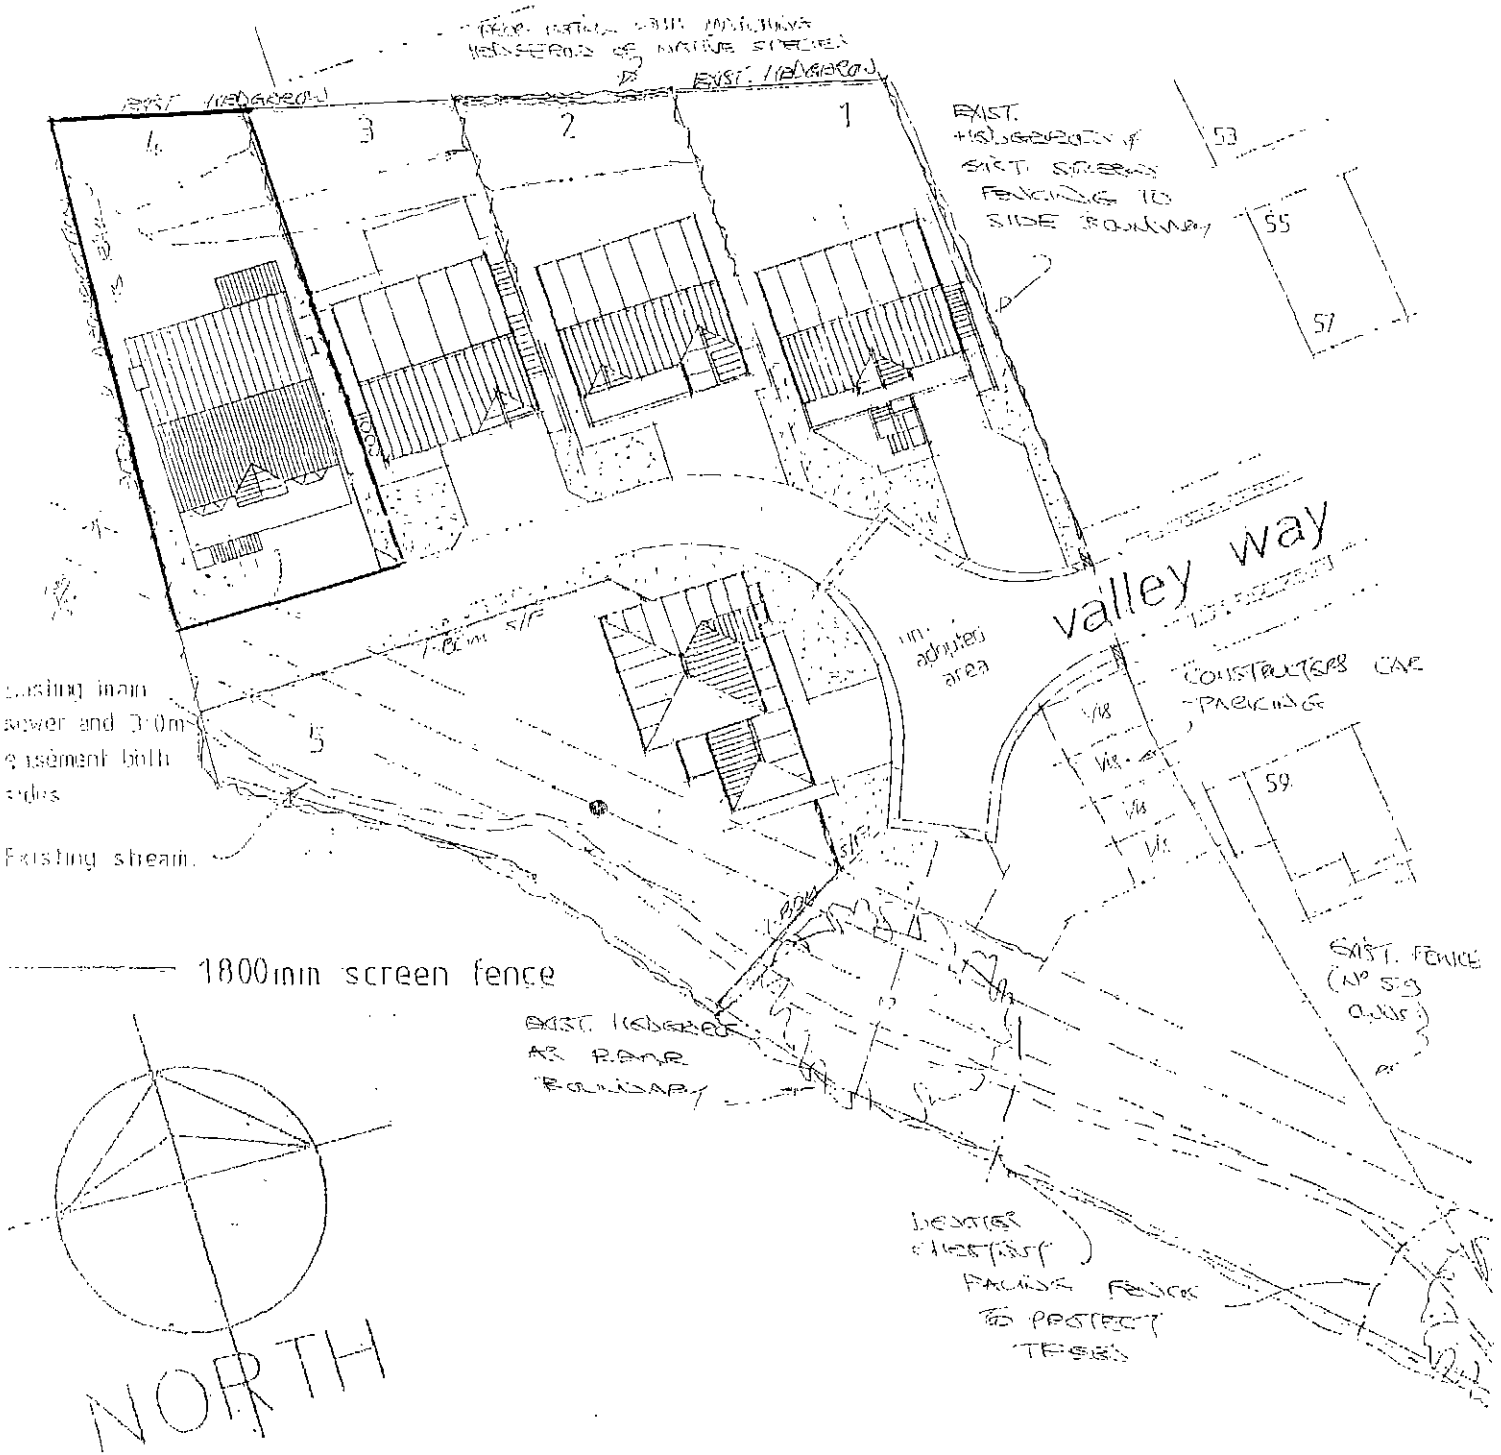


PROJECT :

ADDRESS :

CLIENT :

DRAWING No :
24-11-55-3

DATE :
NOVEMBER 2011

SCALE :
1:100 @ A0

JOHN LOMAX
ARCHITECTURAL DESIGN
Dene Cottage, Tinfold Lane
Tickhill, Doncaster DN11 9N
Telephone : 01302 744421

Chartered Institute of Architectural Technologists