NOTES:
1. GROUND WILL BE LEVELED WITH COMPACTED STONE/HARDCORE.


2. EXISTING TREES AND SHRUBS TO REMAIN WHERE POSSIBLE

3. ACCESS FROM EXISTING TARMAC ESTATE ROAD.

**LEGEND**

SITE BOUNDARY

4.5m HIGH ACOUSTIC FENCE

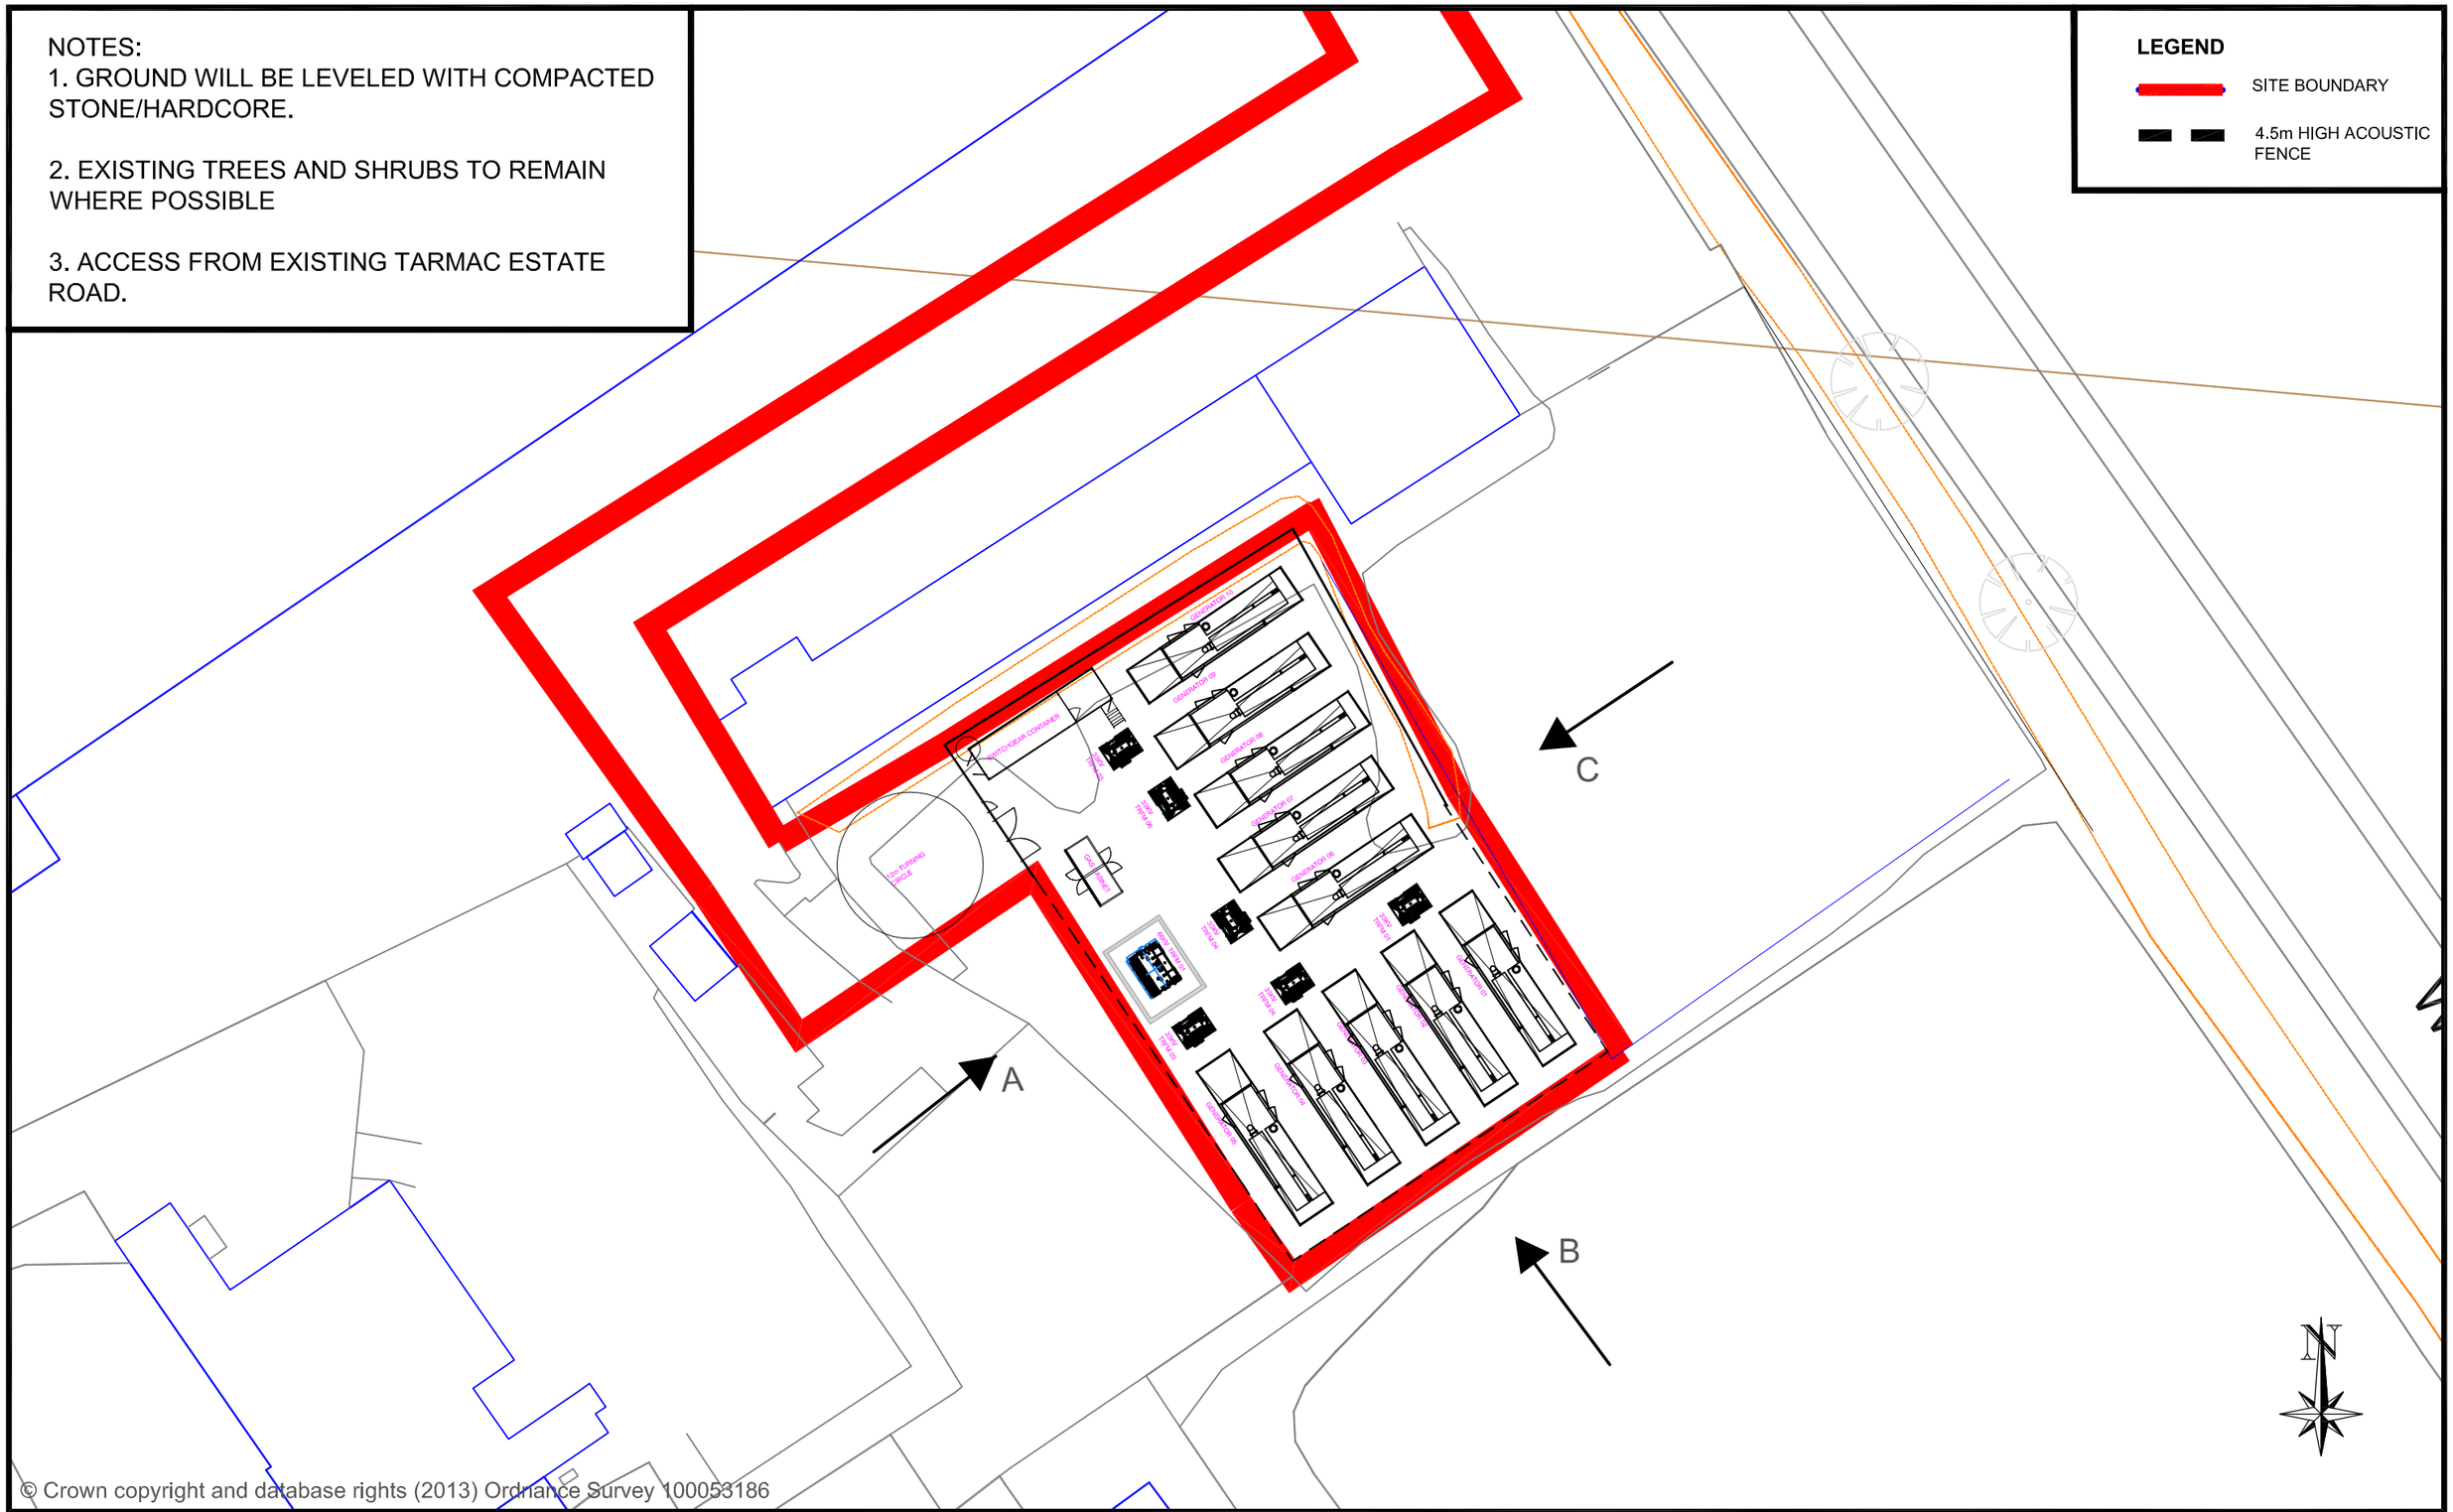


© Crown copyright and database rights (2013) Ordnance Survey 100053186

| ISSUE | DETAILS | DATE | DRAWN | CHECKED | APPROVED |
|---|---|---|---|---|---|
| J | TRANSFORMER ADDED | 19/06/17 | MM | KC | AJ |
| I | LAYOUT UPDATED | 13/06/17 | MM | KC | AJ |
| H | NOISE SILENCER GENERATORS ADDED | 12/06/17 | MM | KC | AJ |
| G | BATTERY SITE REMOVED | 09/05/17 | MM | KC | AJ |
| D | BATTERY SITE ADDED | 15/03/17 | MM | KC | AJ |

CLIENT: PEAK POWER CONNECTIONS LTD

PROJECT: BARNSLEY (GRID REF: SE319081)

The information in this drawing is the copyright of Sterling Power Utilities Ltd. It must not be copied or reproduced without the express permission of Sterling Power Utilities Ltd. © 2015 Sterling Power Utilities Limited.

TITLE: SITE LAYOUT

DRAWING NO.: G000237-1004-J- D03

TYPE: PRELIMINARY

SCALE: 1:500 @ A3

STERLING POWER UTILITIES

Y:\7 CAD\GENERATION DRAWINGS\SO DEV CO\G000237- BARNSLEY\G000237-1004-J_D03_SITE LAYOUT.dwg

A3