


Floor Area: 60.3 sq.m./ 649 sq.ft.

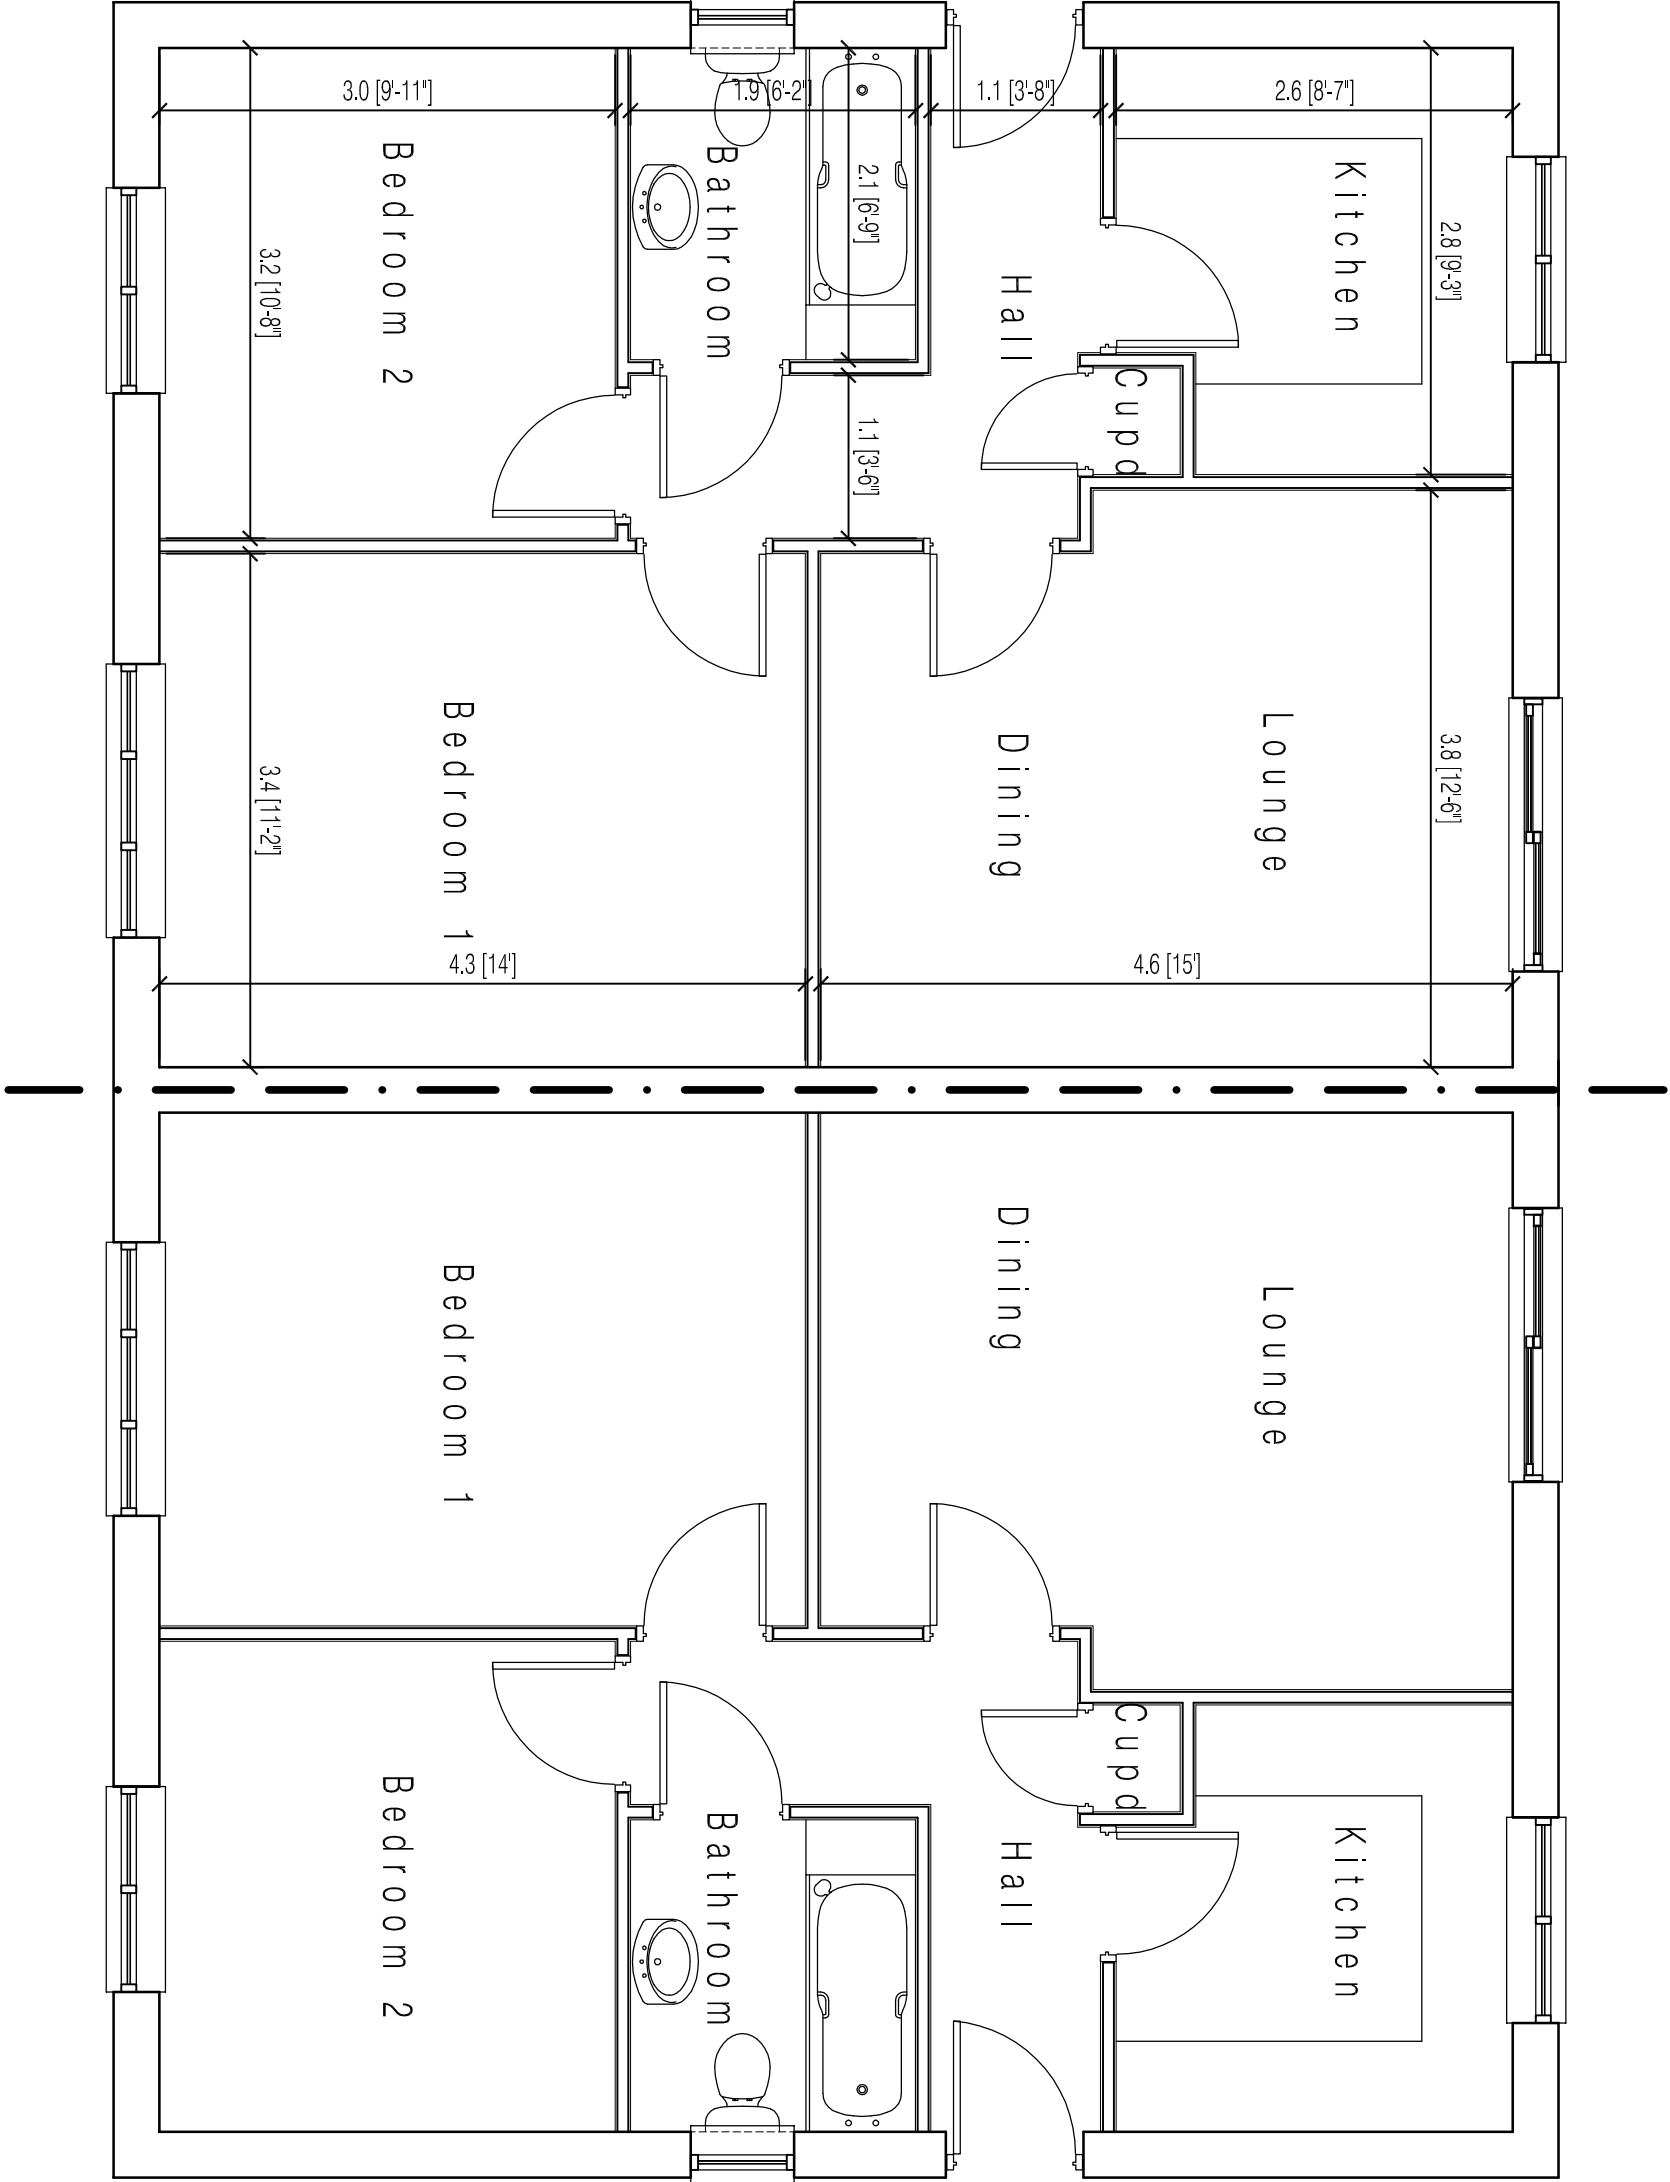

2 Bed Semi Detached Bungalow - Plots 1-2, 4-5, 6-9 & 11-14

NJT DESIGN LIMITED - DISCLAIMER:

This drawing is copyright and shall not be reproduced or used for any other purpose without the written permission of the Architect. This drawing must be read in conjunction with all other related drawings and documentation. It is the contractor's responsibility to ensure full compliance with the Building Regulations and all other relevant legislation and standards. The Architect does not accept any liability for any errors or omissions in this drawing or any other related drawings or documentation. The Architect's liability is limited to the design and documentation provided on site. Any discrepancies to be reported immediately. If INDOUSTRIAL ASK materials not in conformity with relevant British or European Standards/Codes of practice or materials known to be deleterious to health & safety must not be used or specified on the project.

XREFS IN THIS DRAWING

No.	Date	Description	Checked By
-----	------	-------------	------------

CLIENT

OAKWELL HOMES

PROJECT
DEVELOPMENT OF
LAND AT MILTON
CRESCENT - BARNSELEY

TITLE

PROPOSED 2 BED SEMI
BUNGALOW GF PLAN


DRAWING STATUS

PLANNING APPROVAL

DRAWN	NJT	CHECKED	NJT
-------	-----	---------	-----

SCALE 1:50 @ A3

DATE OCTOBER 2010

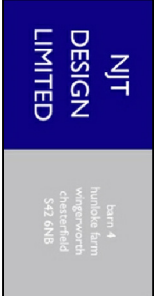

JOB NO.	DRAWING NUMBER	REV
08-012	A(00)-01	-