




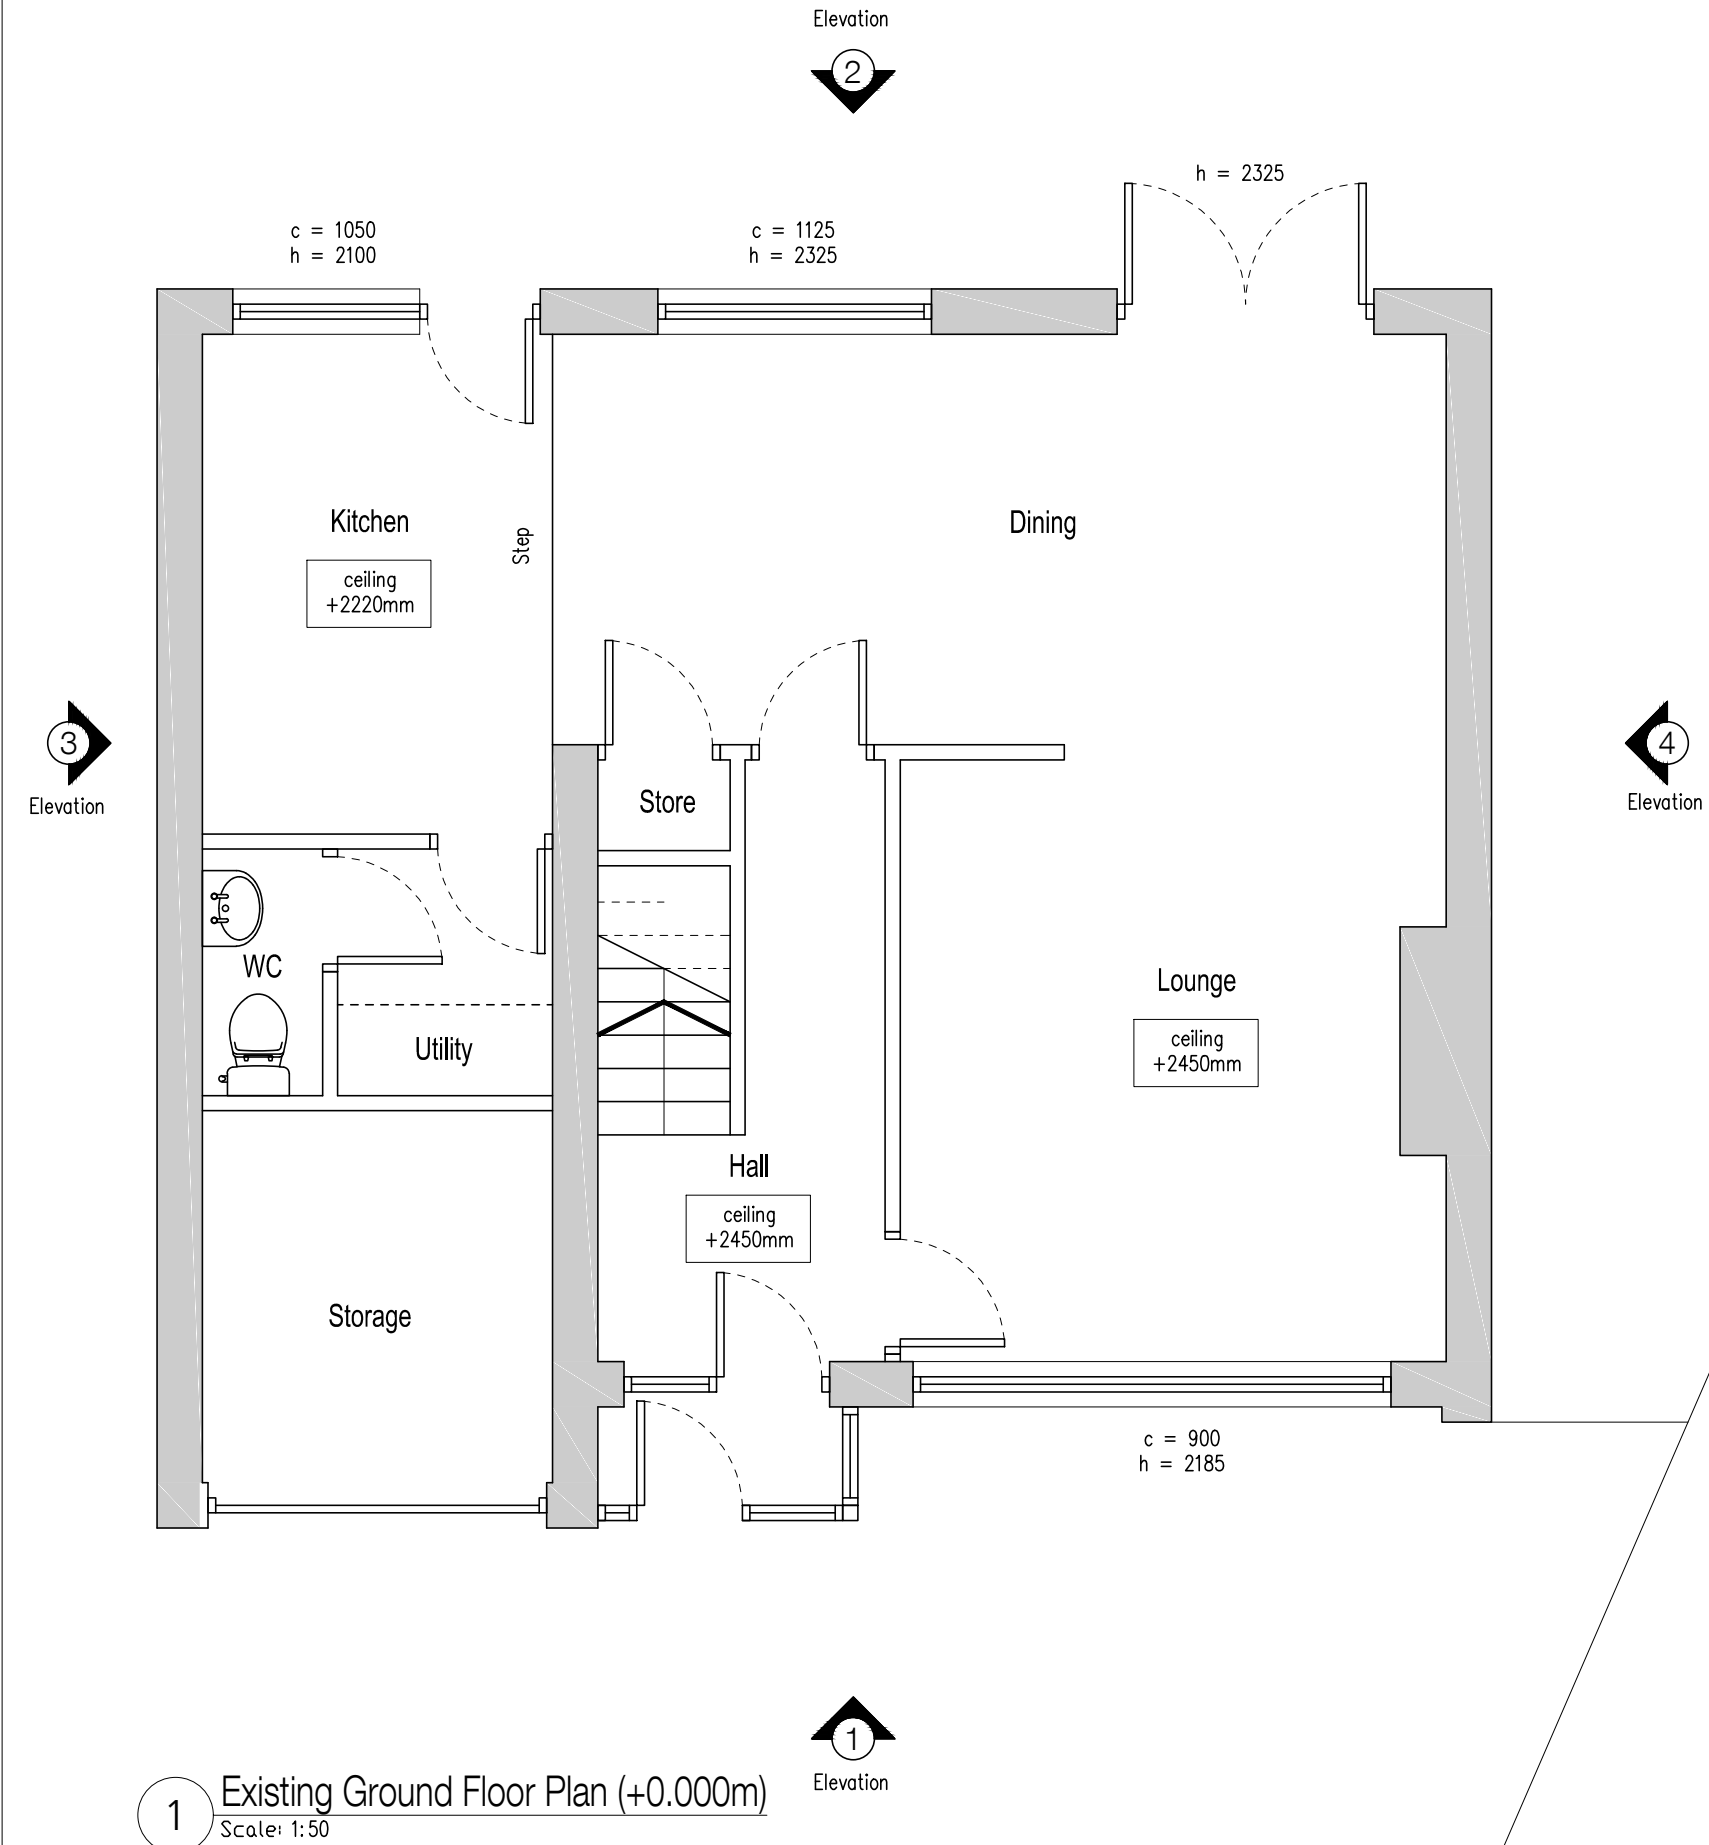

 Elevation

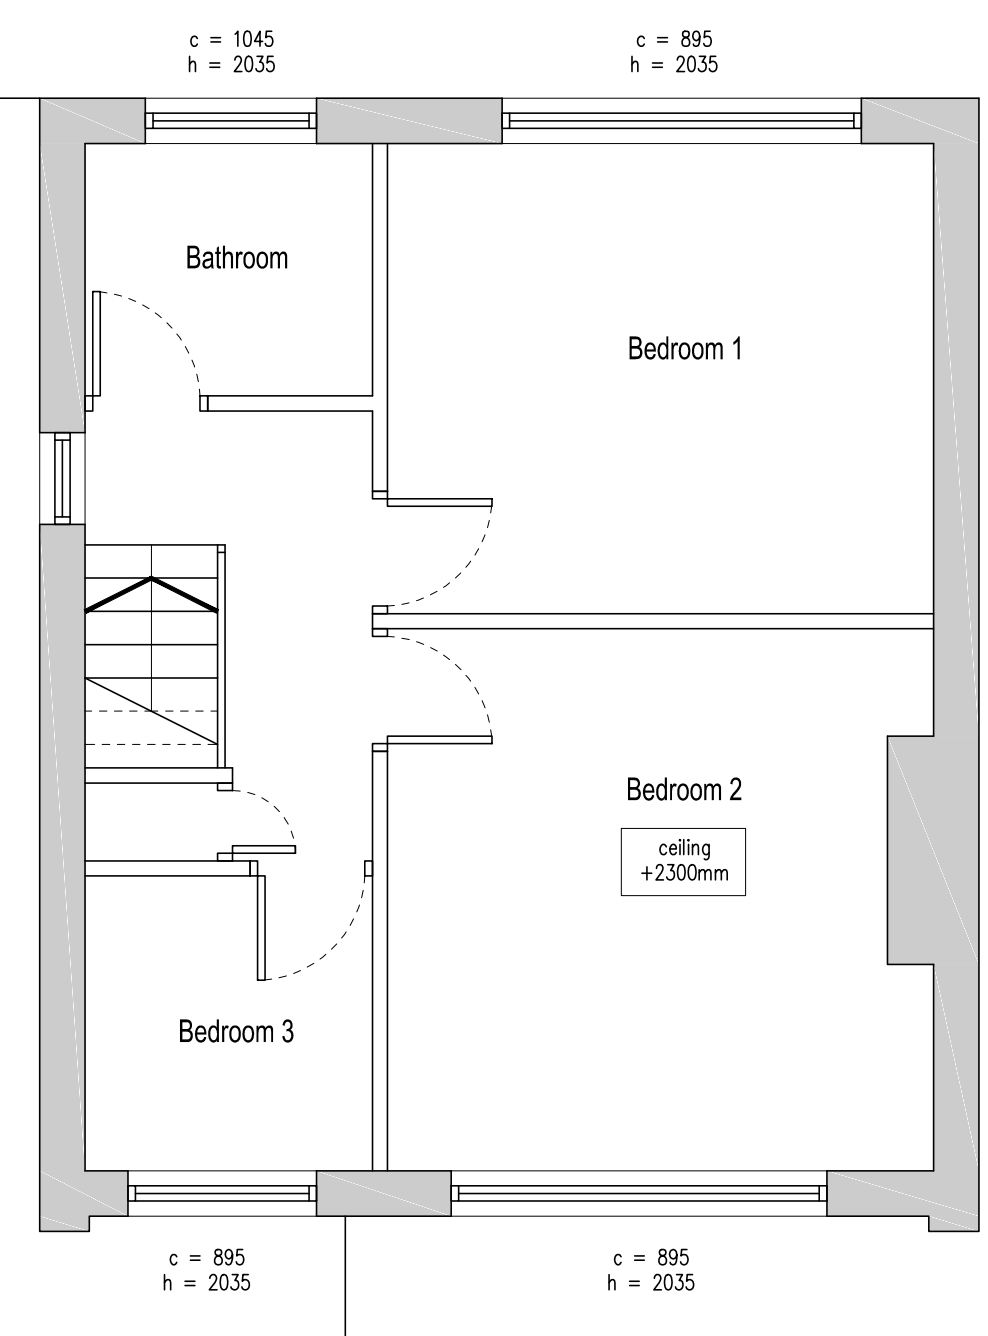


65m)

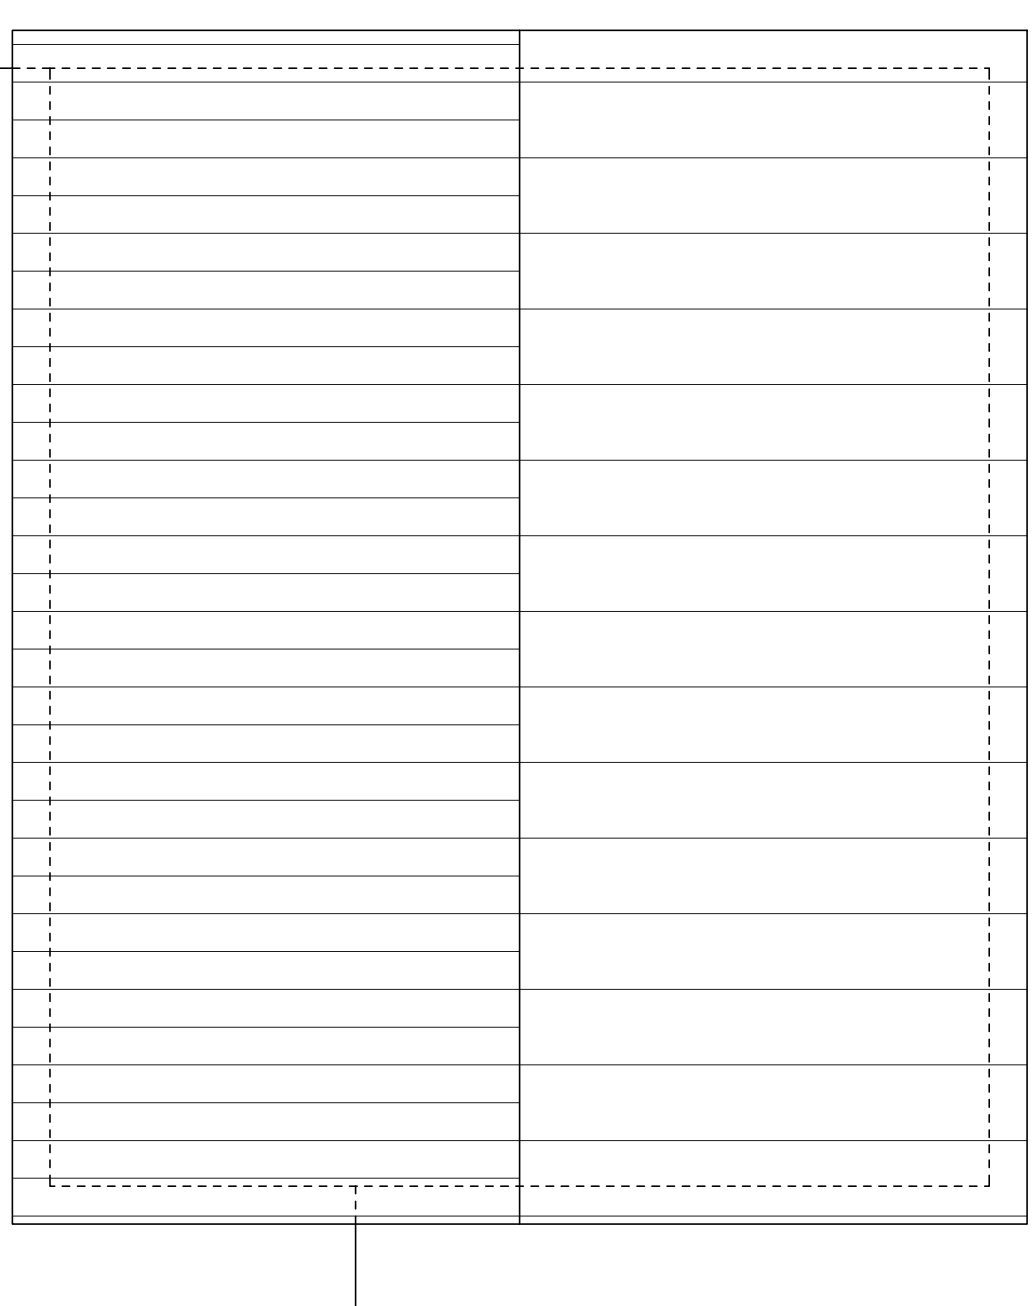


tion





ion

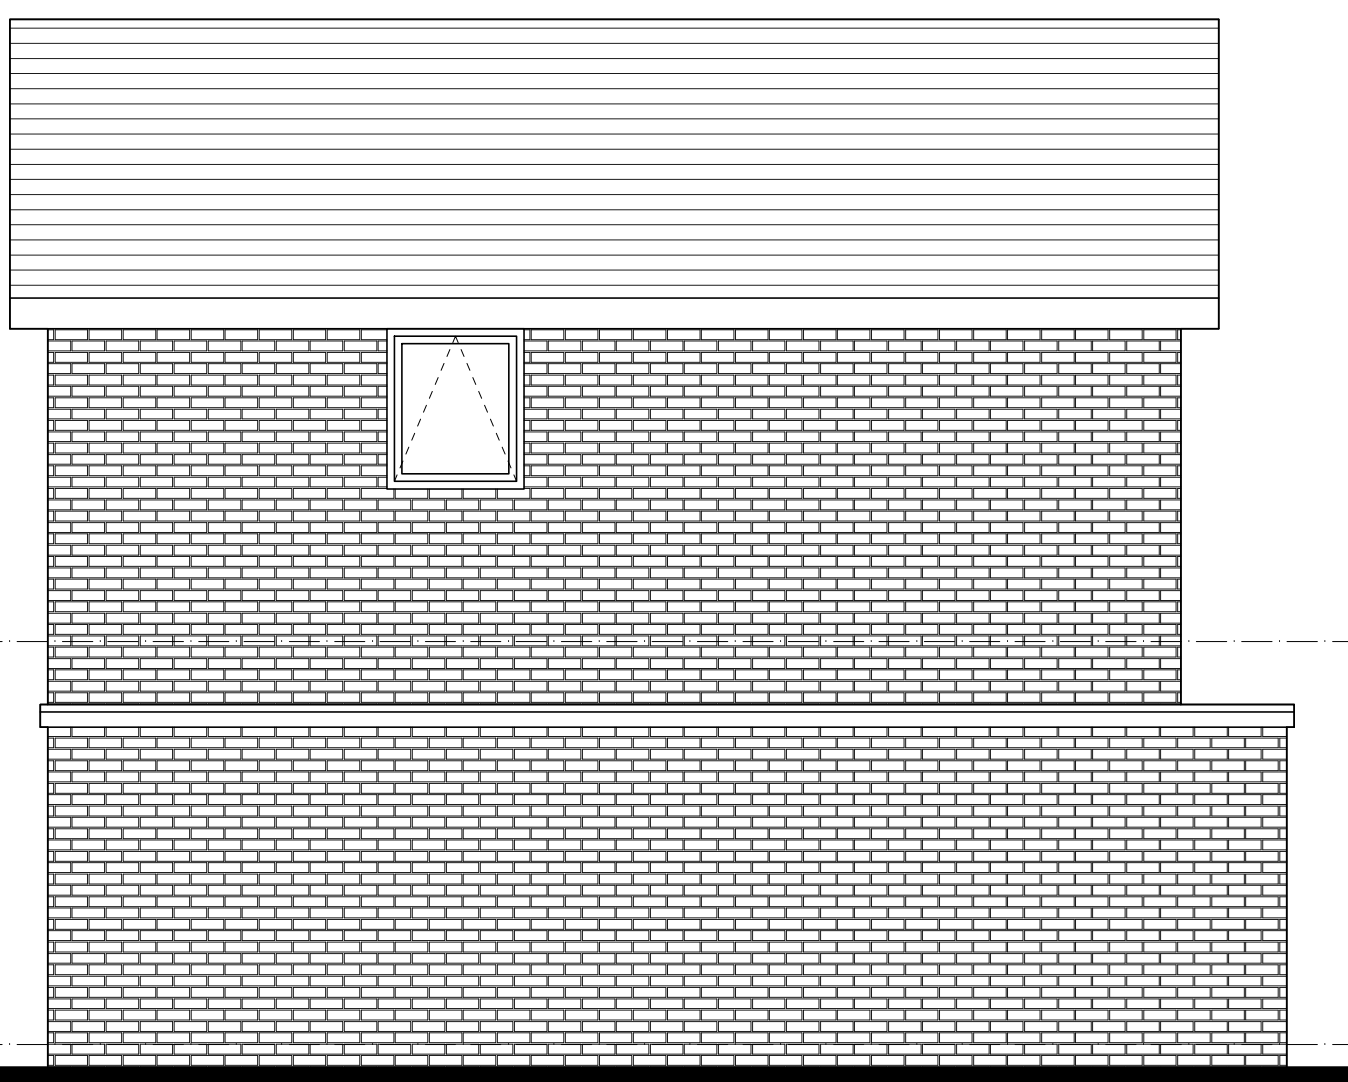

tion

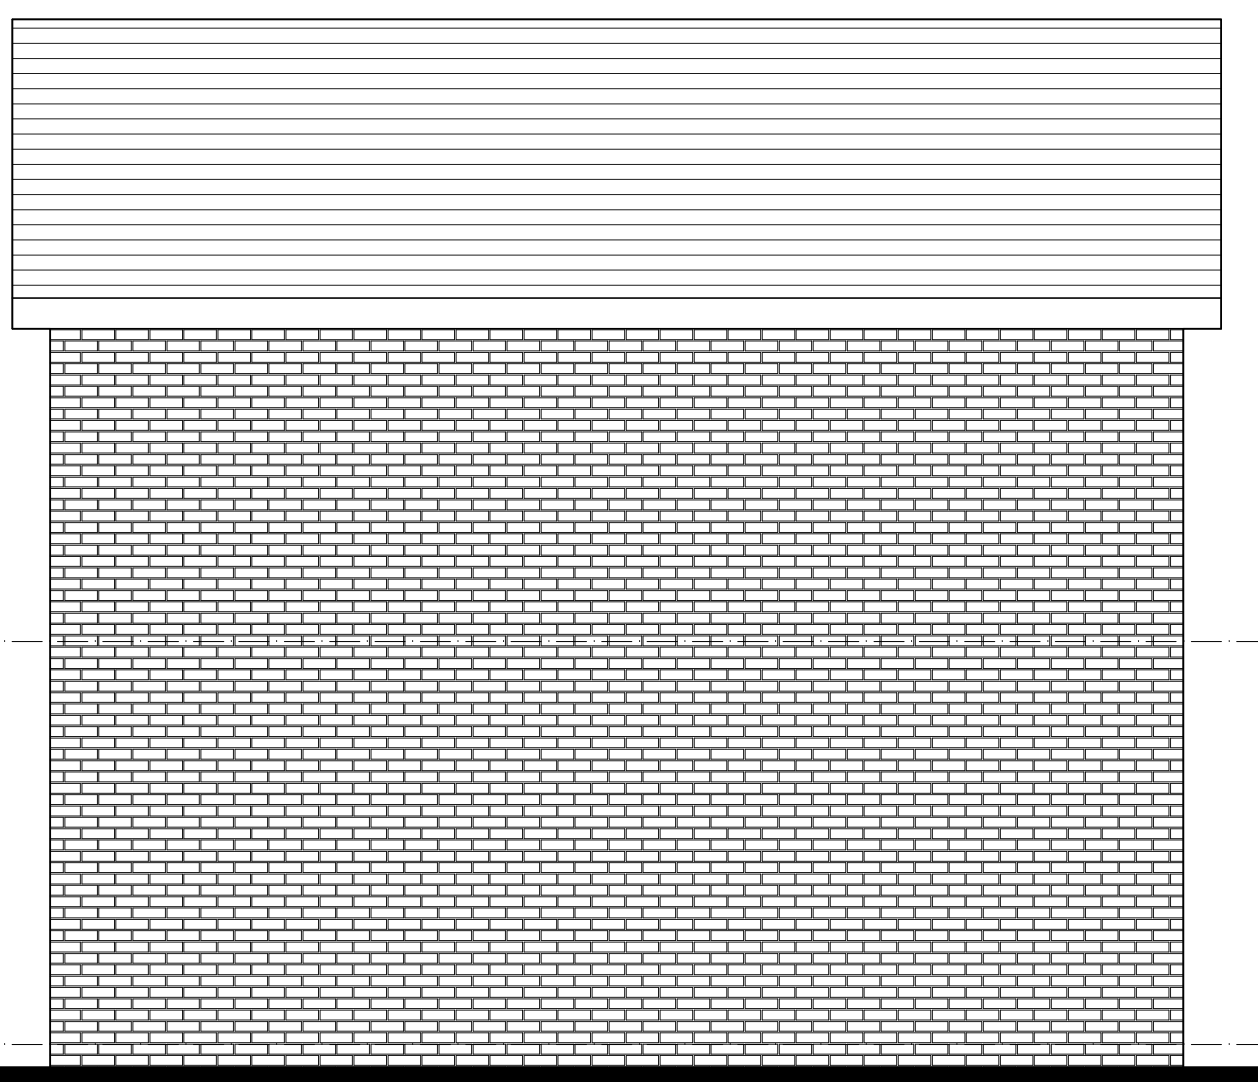

tion

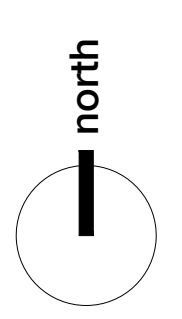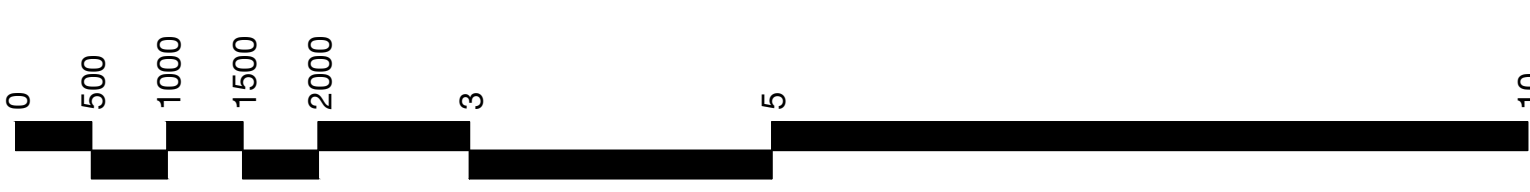

Ryan O'Loughlin,
44 Skiers View Road, Hoyland

Proposed Side Extension Existing GA's

1:50 @ A0 25.06.2018

DRAWN BY _____ REVIEWED _____

DRAWING NO
2018-02-02

DRAWING PATH