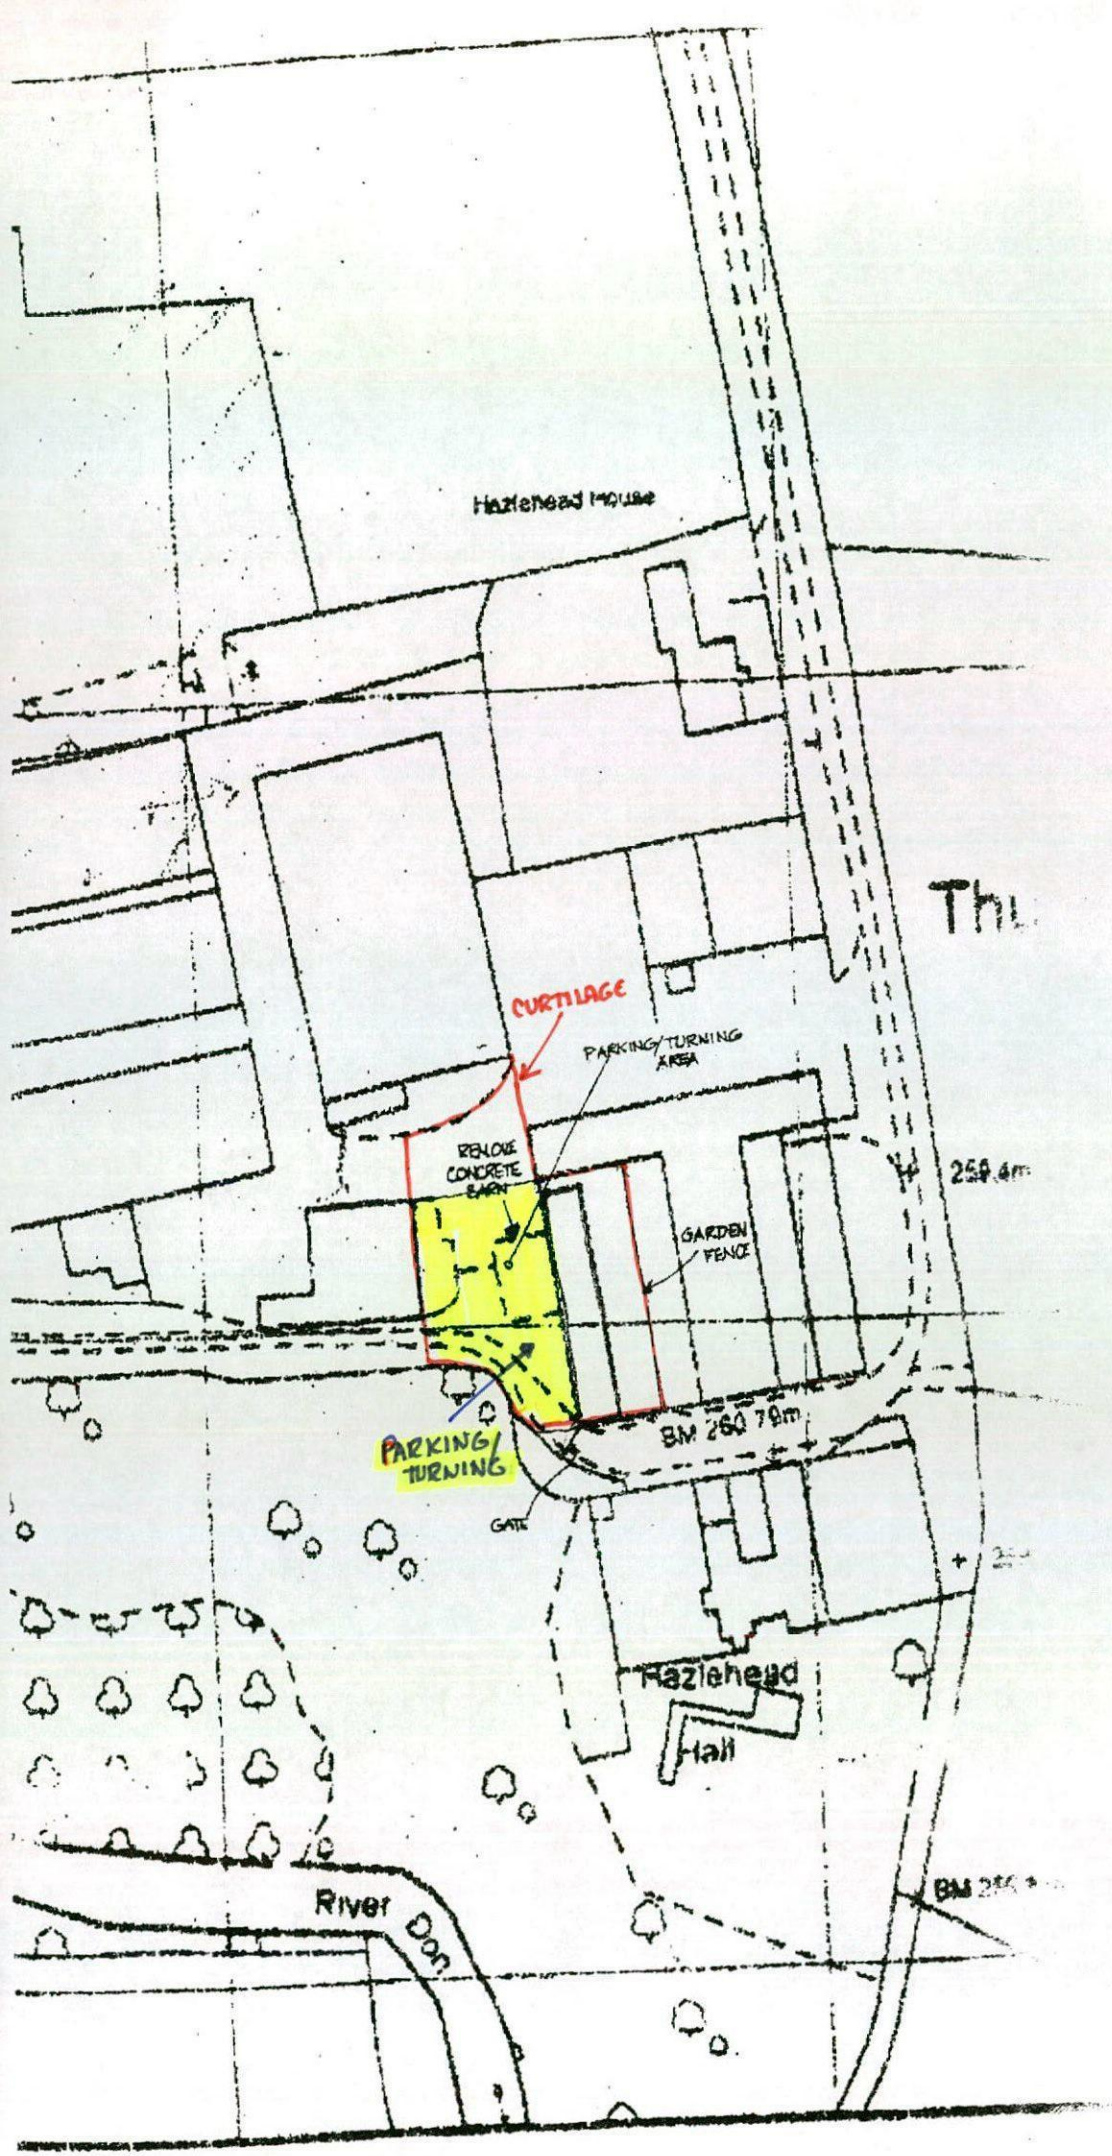

Hazlehead House
CURTILAGE
PARKING/TURNING AREA
REMOVE CONCRETE BARN
GARDEN FENCE
PARKING/ TURNING
GATE
BM 260.79m
Hazlehead Hall
River Don

Hazlehead Farm



OS MasterMap 1250/2500/10000 scale
07 January 2016, ID: M4P-00491443
m4p.mapdataportal.co.uk

1:2500 scale print at A3, Centre: 420180 E, 403377 N

©Crown Copyright Ordnance Survey. Licence no. 100025026

N

Mapping sourced from Ordnance Survey