
ED 2073 SHAWLANDS PRIMARY SCHOOL

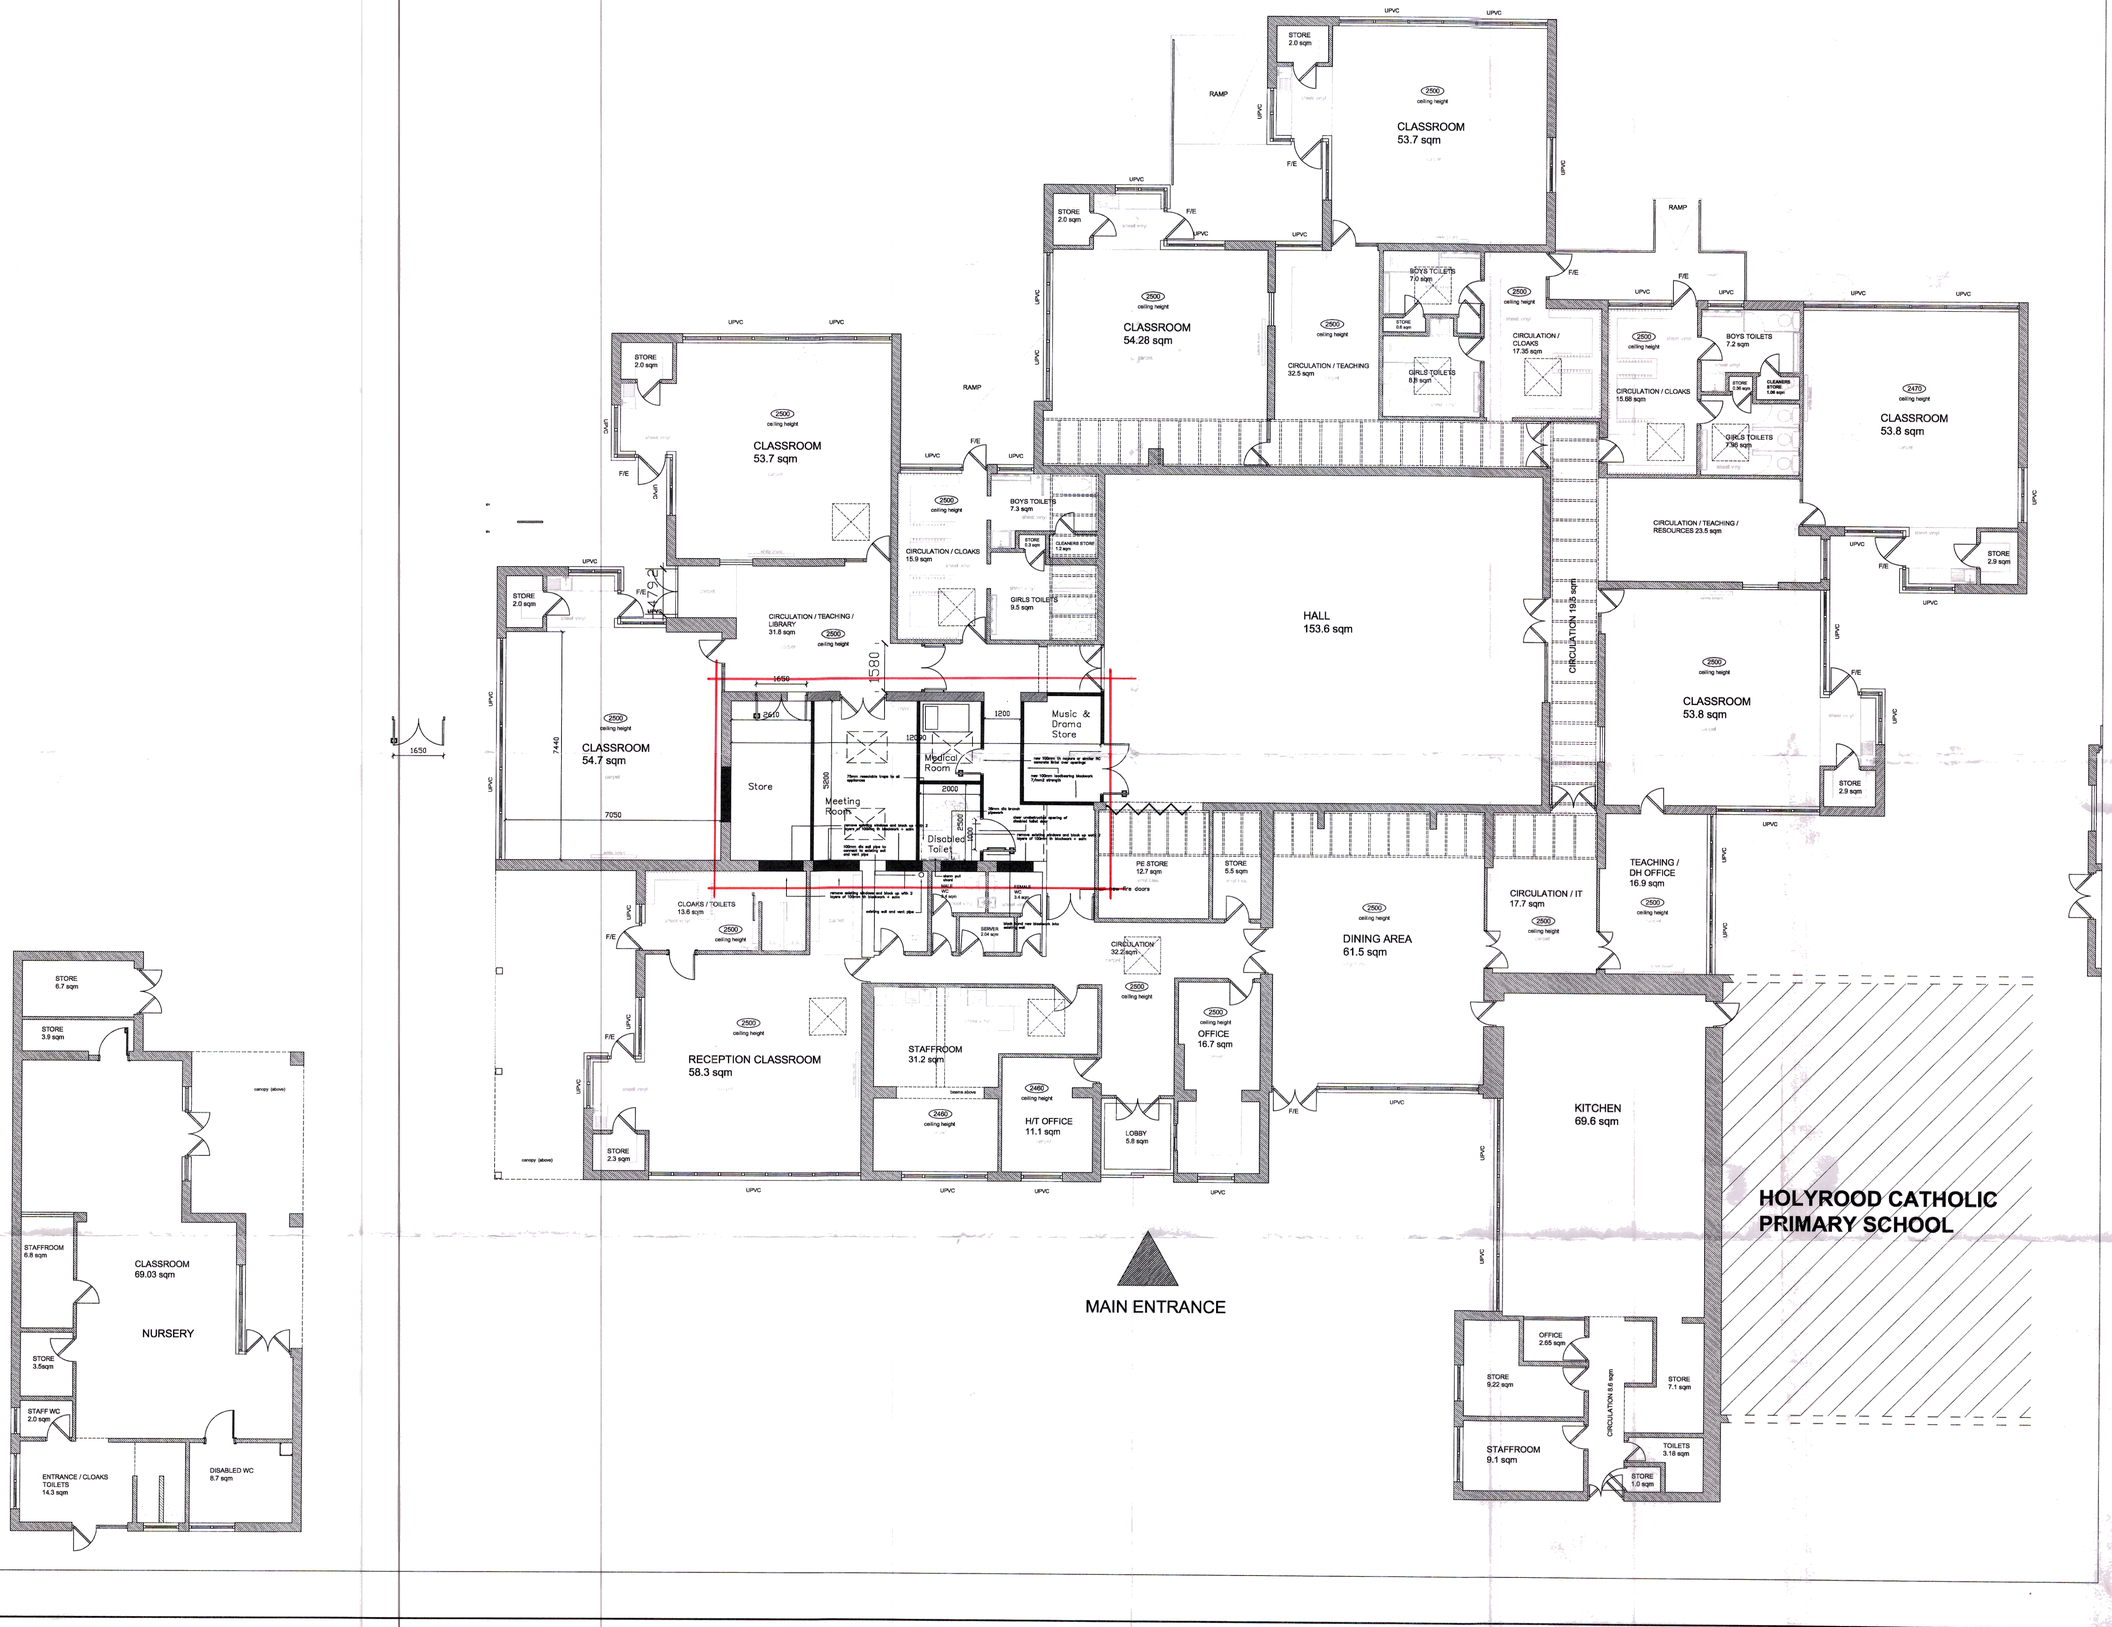

NATIONAL HOME ENERGY RATING SCHEME
REGISTERED MEMBER

H:\Software\CLIPART\LOGOS\BEACON COUNCIL.jpg

Reproduced from the FastMAP GIS v4.43
Ordnance Survey _____ mapping with the permission of the Controller of Her Majesty's Stationery Office © CROWN COPYRIGHT
Unauthorised reproduction infringes Crown Copyright and may lead to prosecution or Civil Proceedings

Property & Procurement
B.M.B.C.
Springfield House, Barnsley S70 6HH

Date _____ LICENSE No. LA076090

BARNSLEY Metropolitan Borough Council

Property & Procurement
Alan White
Assistant Executive Director
Springfield House, Springfield St
Barnsley S70 6LH
Tel. 01226 770770
Fax. 01226 774391

PROJECT
Shawlands Primary School
Extension & Alterations

DRAWING
Proposed Plan layout

Drawn		Revision
AR		–

Scale	Date
1:100	April 09

Project Code	Drawing No.
ED 2073	AL (0) 03