

EXISTING GROUND FLOOR

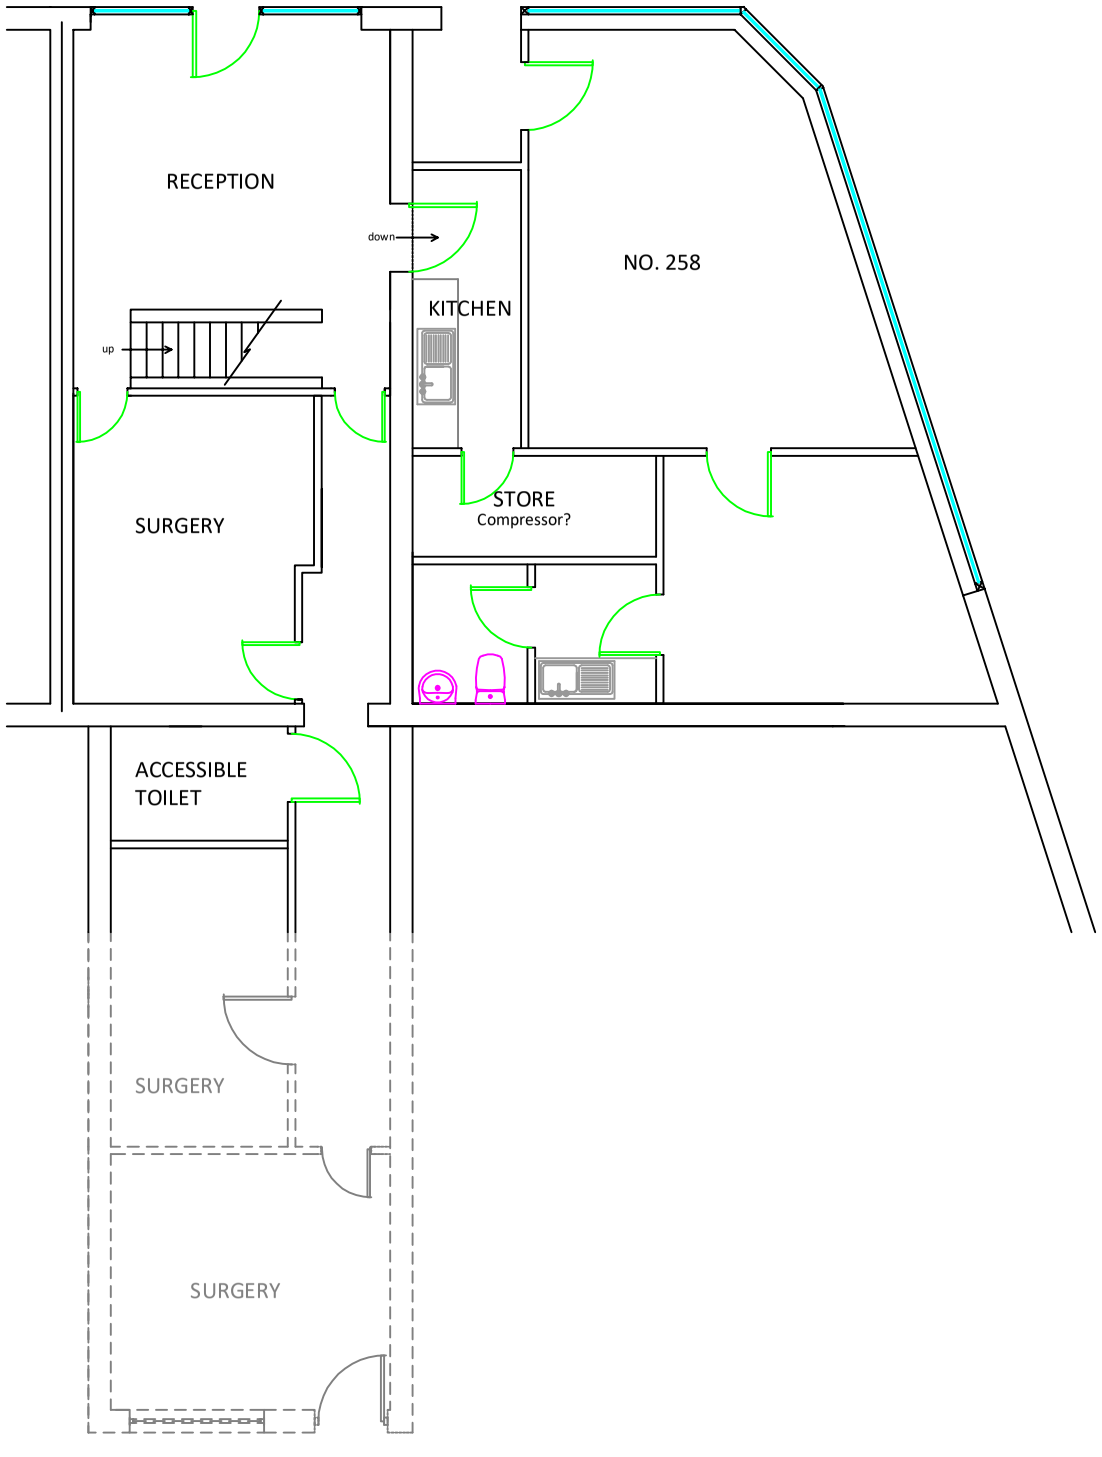

PROPOSED GROUND FLOOR

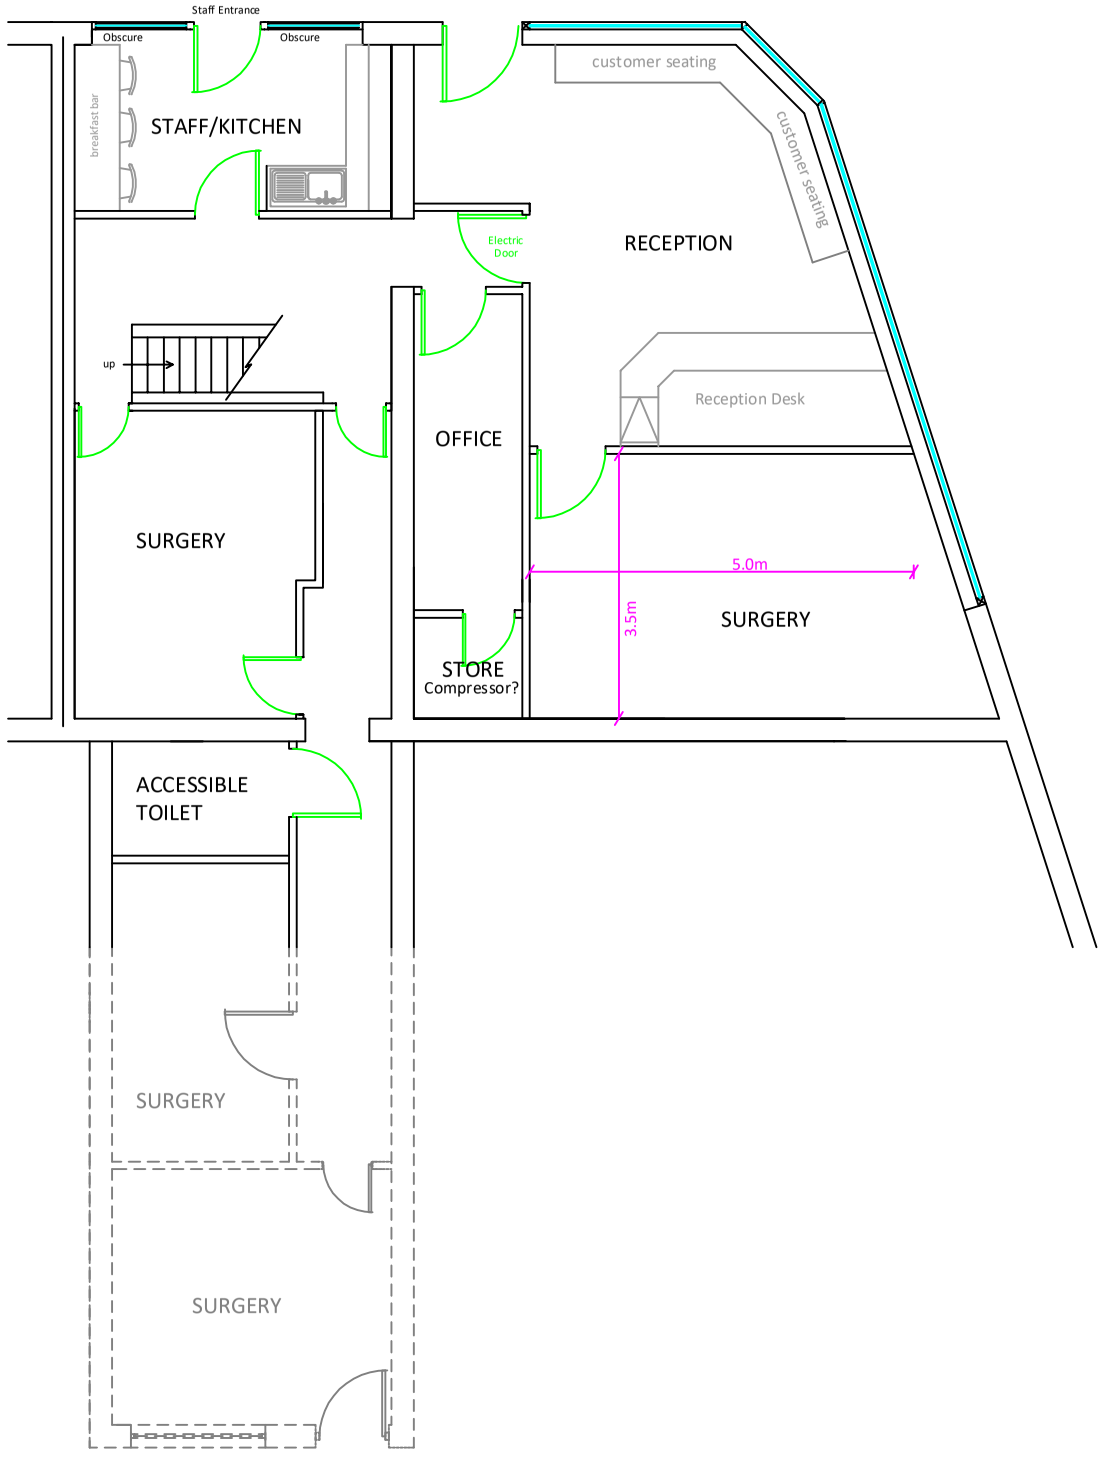

No scale measurements to be taken from this drawin
Site dimensions to be taken before commencing any work. Any discrepancies to be notified to Contract Administrator prior to commencement of works.
All work and materials to be in accordance with Statutory Requirements and any discrepancies to be brought to the attention of CBA Ltd.

This drawing is the property of CBA Ltd. Copyright is reserved by them and the drawing is issued on the condition that it is not copied, reproduced, retained or disclosed to any unauthorized person(s), either wholly or in part without their consent in writing.

Revision Details:

CBA
CHRIS BAKER ASSOCIATES LTD
CHARTERED BUILDING SURVEYORS

33 LINDHURST ROAD
BARNSLEY
SOUTH YORKSHIRE
S71 3DB

Tel; 07467 222744

Lucy.Kitchener@outlook.c

258-260 BARNSLEY ROAD
CUDWORTH
BARNSLEY
S72 8SU

Drawing Title:
EXISTING & PROPOSED PLANS

Drawn By: LEK

Date: OCTOBER 2019

Scale: 1:100 on A3

Drawing No: 378/D-01

Revision: