



SECTION THROUGH BUILDING A - A

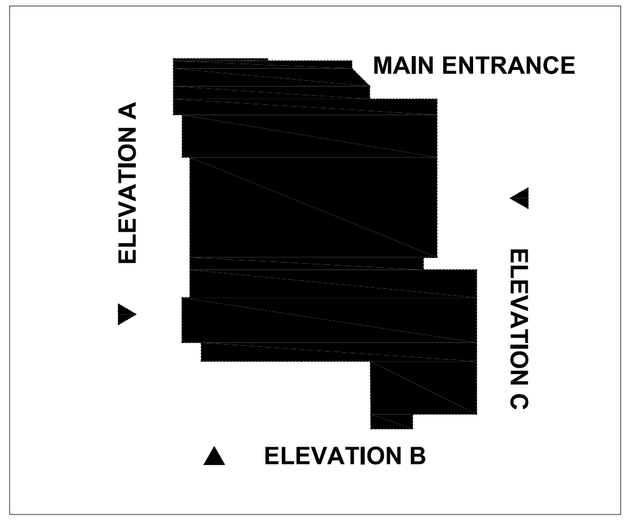


Rev	Date	Description
XX	XX:XX:XX	XXXX

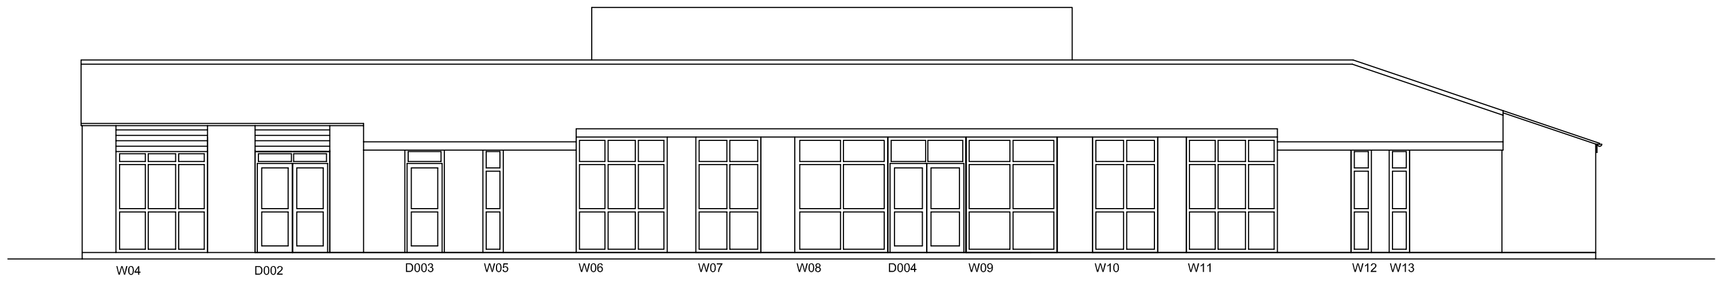

ELEVATION A

ELEVATION B

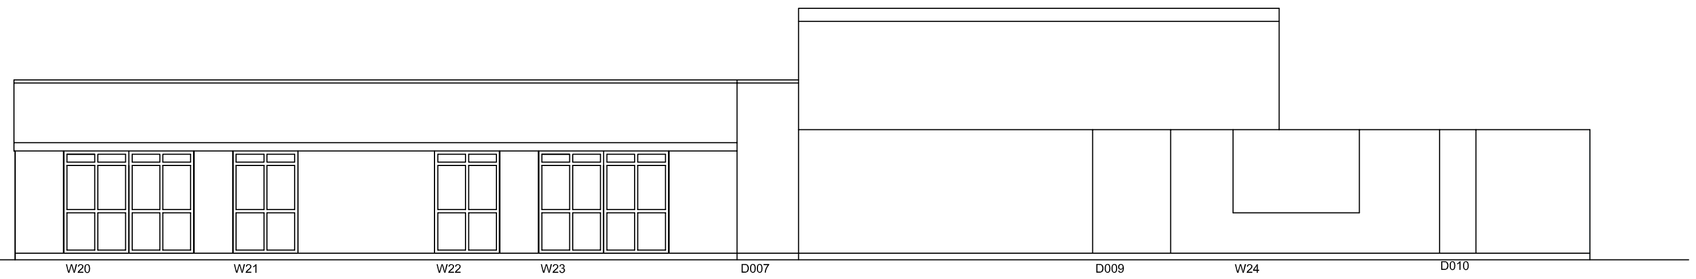

ELEVATION C

Arcus Consulting LLP
Leeds 0113 281 5350 Manchester 0161 905 3222 Sheffield 0114 227 0002
Liverpool 0151 708 1080 Newcastle 0191 272 5781 info@arcus.uk.com
www.arcus.uk.com

Client
BARNSLEY MBC

Project
BRIERLEY CE PRIMARY SCHOOL
BRIERLEY BARNSLEY

Title
EXISTING ELEVATIONS

Scale	Date	Stage
1:100	06:04:09	PL
Job No	Drawing No	Rev
1428	003	XX
Drawn	Approved	
AW	XX	

This drawing is the copyright of Arcus. Contractors must check all dimensions on site. Do not scale the drawings.Only figured dimensions are to be worked to.