



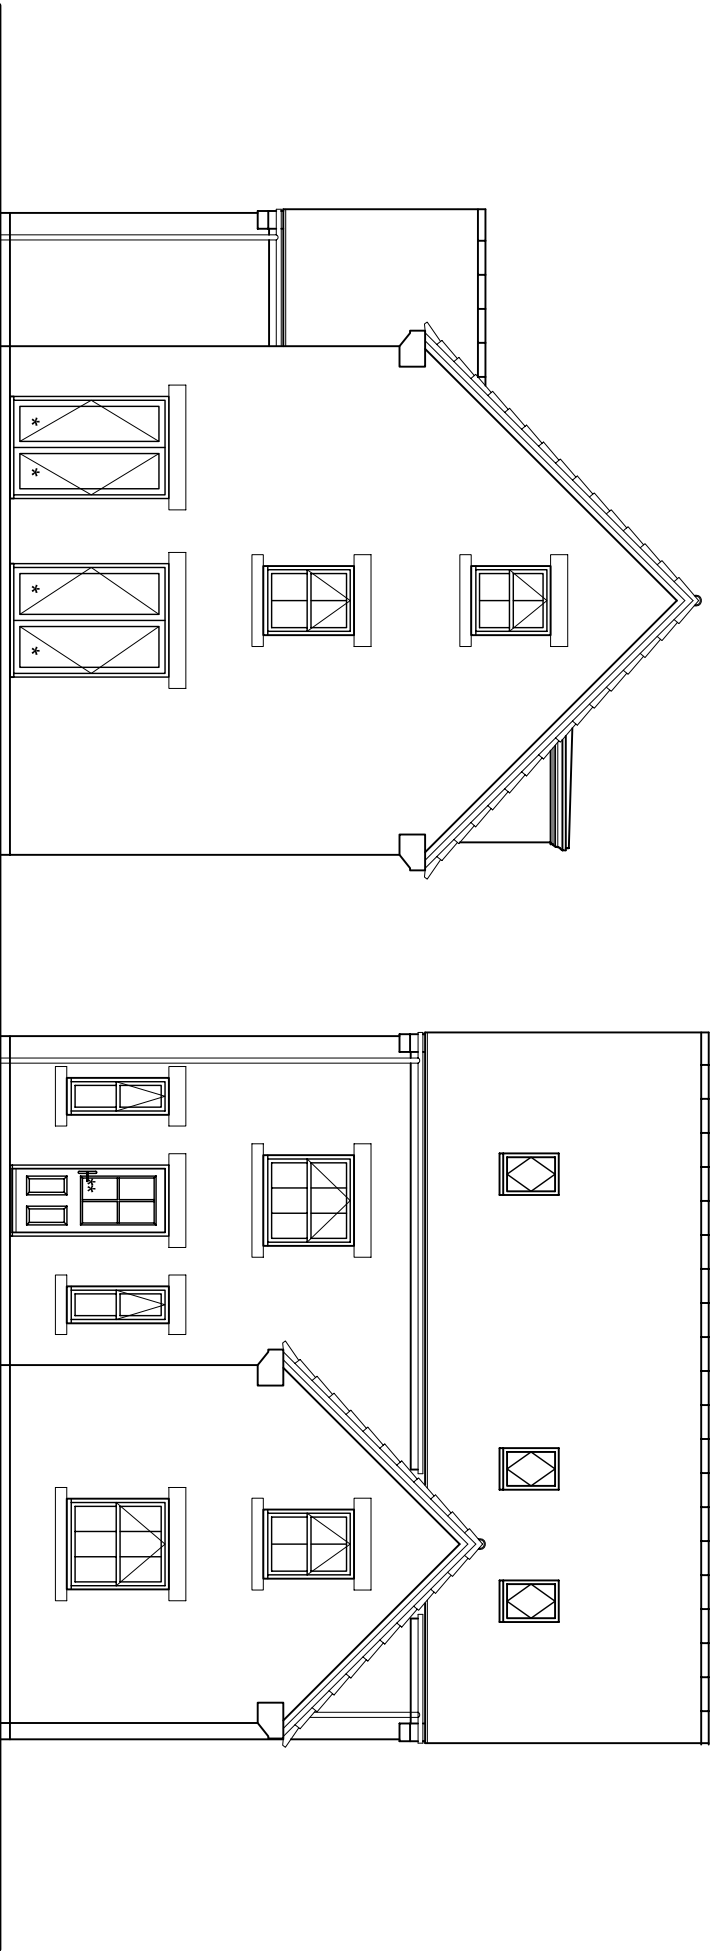

Side Elevation

Rear Elevation

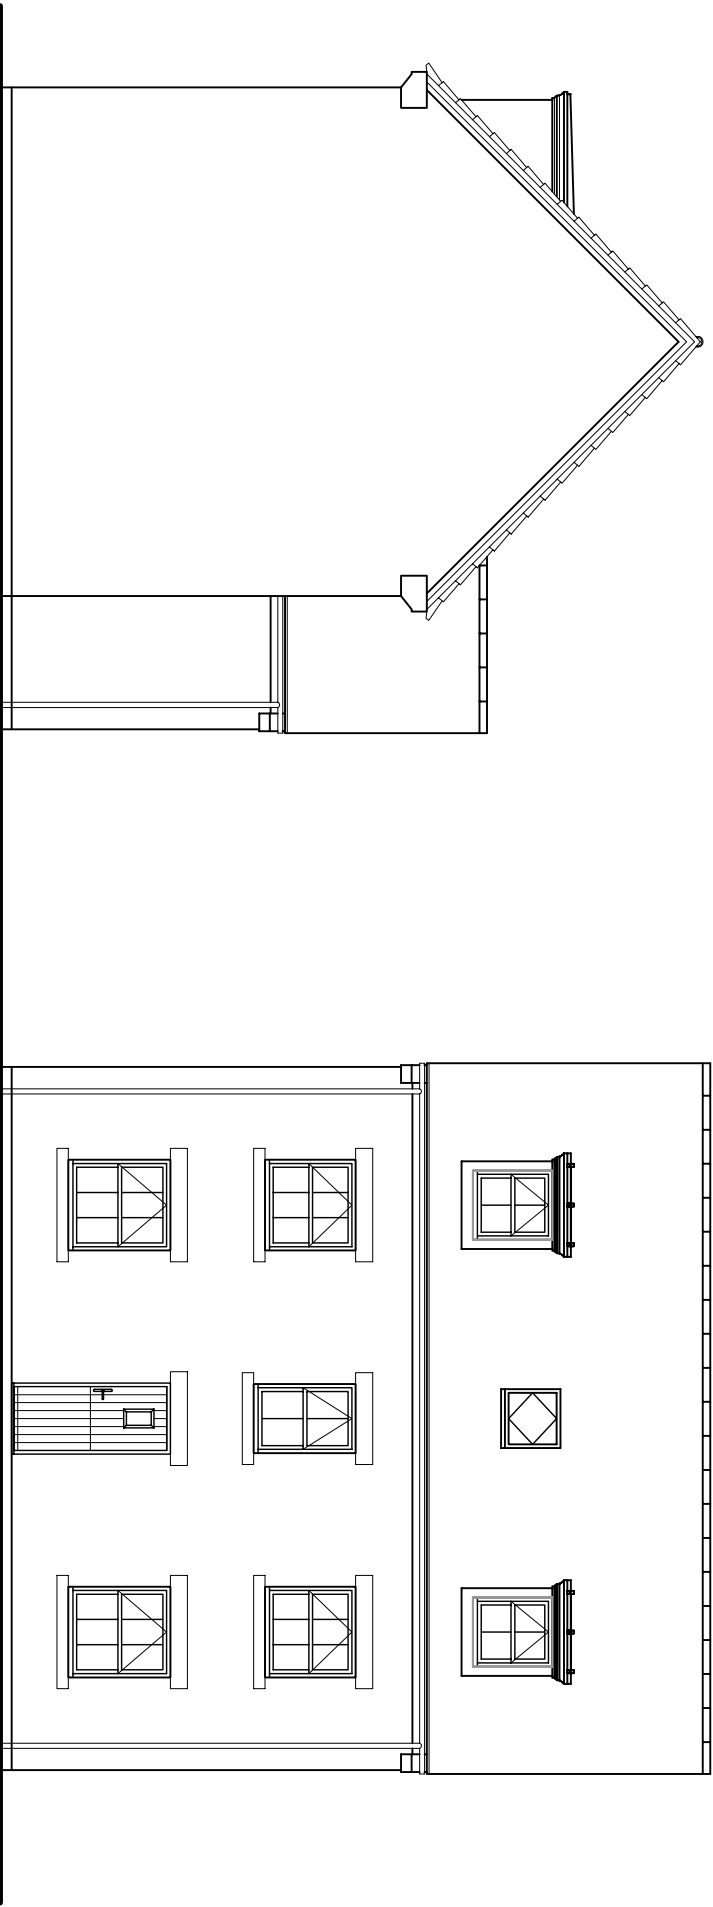

Side Elevation

Front Elevation