




AEW Architects  
Creative Buildings  
St. Mary's Passage  
Manchester M3 2SD  
T: +44 (0) 161 254 4870  
F: +44 (0) 161 254 4871



**Notes:**  
All drawings to be read in conjunction with all other drawings as noted on issue sheet.

Extent of McDonald's demise indicated thus:  
\_\_\_\_\_

| SITE FINISHES     |                   |
|-------------------|-------------------|
| PERIMETER FENCE   | N/A               |
| BOUNDARY WALL     | N/A               |
| CAR PARK FINISH   | TARMAC            |
| DRIVE THRU FINISH | CONCRETE          |
| PATIO FINISH      | CONCRETE SLABS    |
| FOOTPATHS         | CONCRETE SLABS    |
| SOFT LANDSCAPING  | TREES & SHRUBBERY |

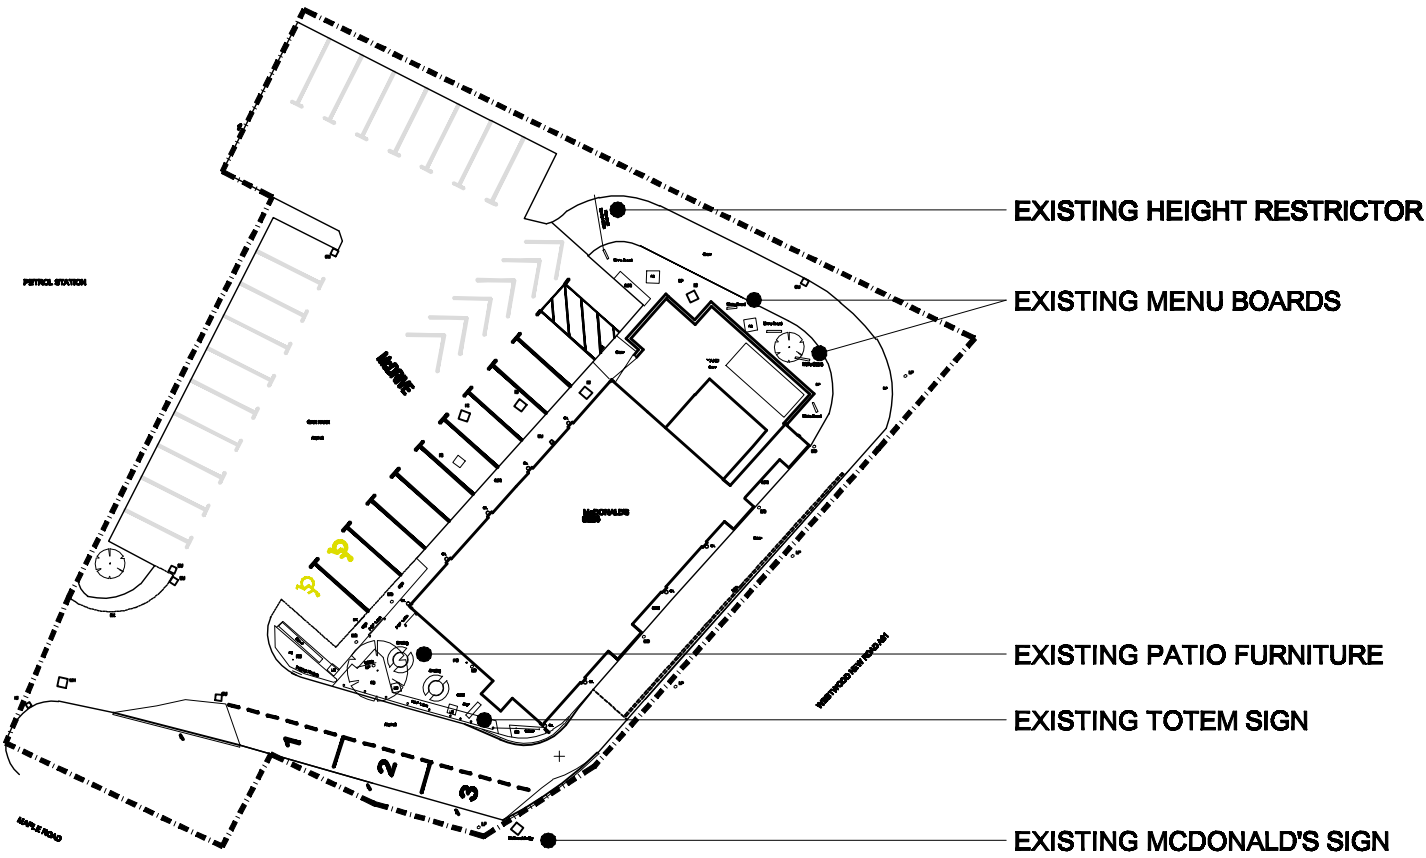

| REV. | DATE. | DRAWING REVISIONS. | BY. | CHECKED |
|------|-------|--------------------|-----|---------|
|      |       |                    |     |         |
|      |       |                    |     |         |
|      |       |                    |     |         |
|      |       |                    |     |         |

**GENERAL NOTES:**  
All works are to be undertaken in accordance with the Building Regulations and the latest British Standards.  
All proprietary materials and products are to be used strictly in accordance with the manufacturer's recommendations.  
All dimensions to be checked on site prior to construction.

|                         |             |
|-------------------------|-------------|
| PROPOSED DEVELOPMENT AT | STORE No :- |
| TANKERSLEY              | 584         |
| BARNESLEY               |             |

ON BEHALF OF :-  
McDonald's Restaurants Ltd

DRAWING TITLE :-  
Block Plan

BLOCK PLAN



|                          |                   |                             |              |
|--------------------------|-------------------|-----------------------------|--------------|
| DRAWN BY<br>AJ           | CHECKED BY<br>JLS | DRAWING No.<br>4858_0584_02 | REV No.<br>- |
| SCALE & SIZE<br>1:500 A3 | DATE<br>10.08.12  |                             |              |



AEW Architects  
Creative Buildings  
St. Mary's Passage  
Manchester M3 2SD  
T: +44 (0) 161 254 4870  
F: +44 (0) 161 254 4871

