


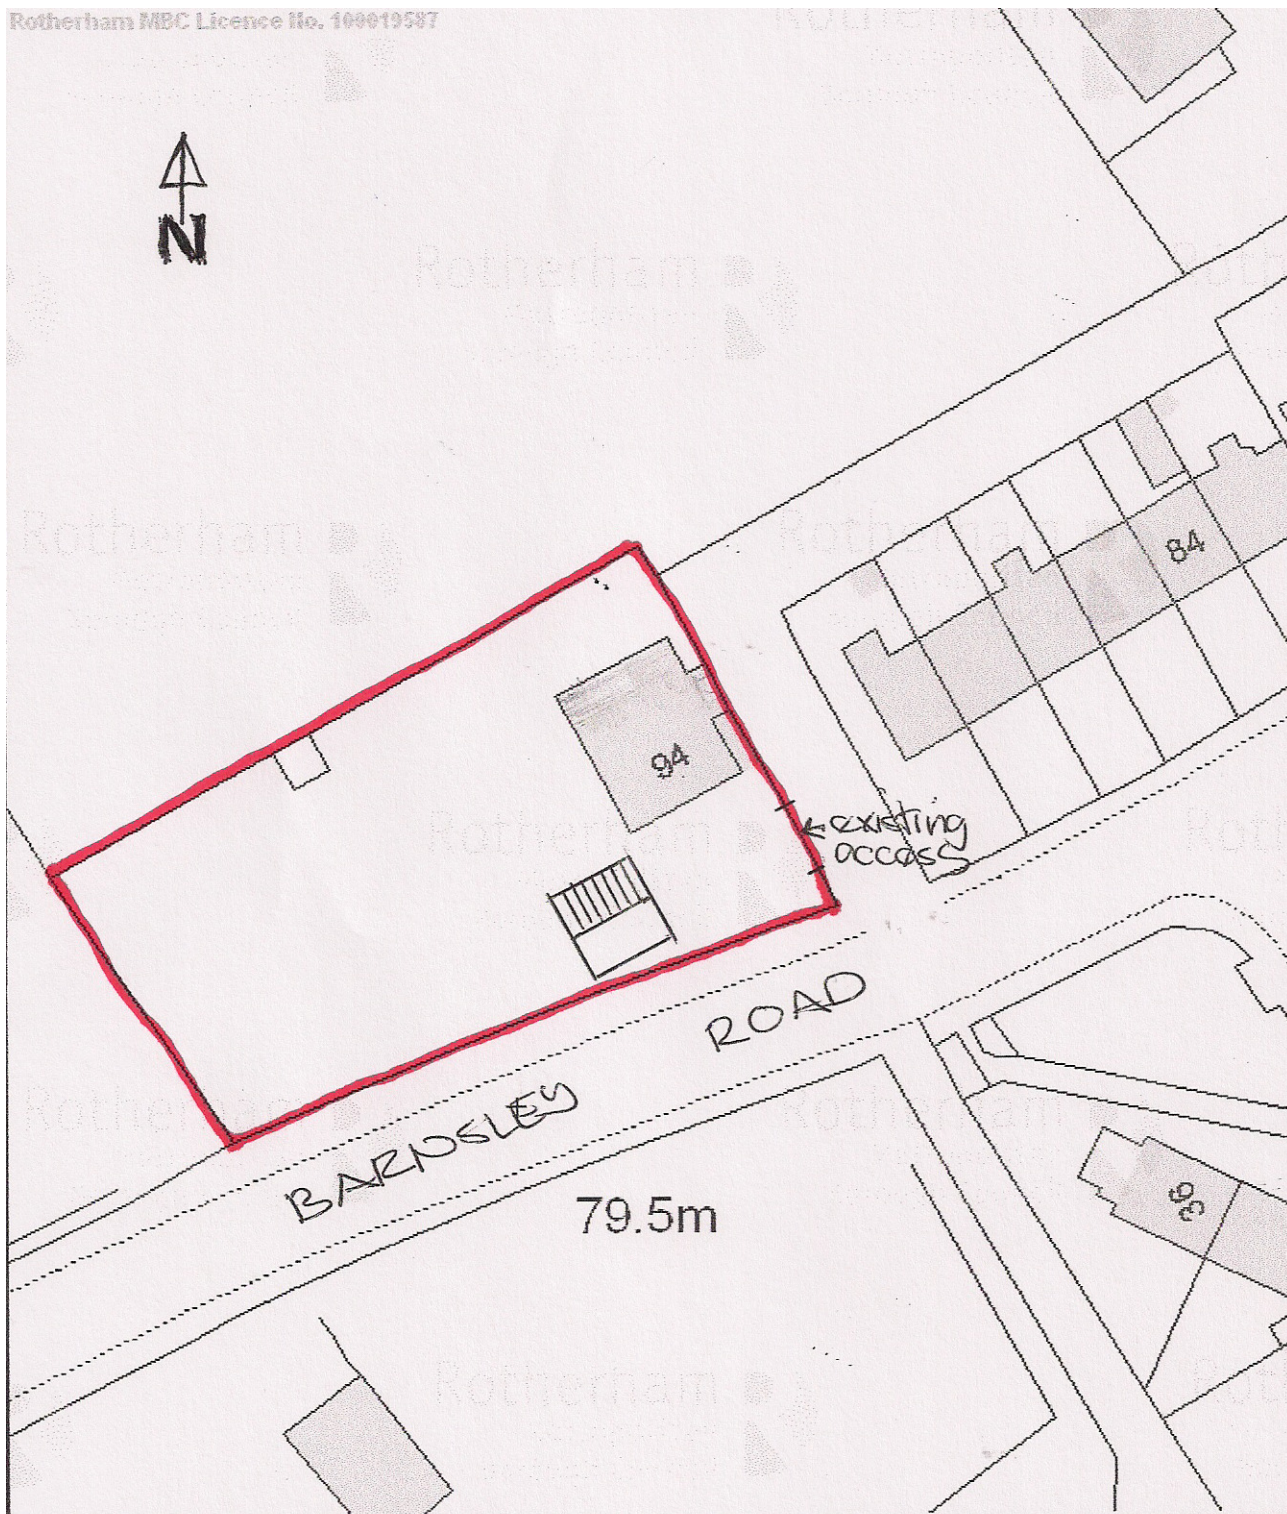

PROPOSED GARAGE
94 BARNOSLEY RD
BRIVERLEY

BLOCK PLAN 1:8500