
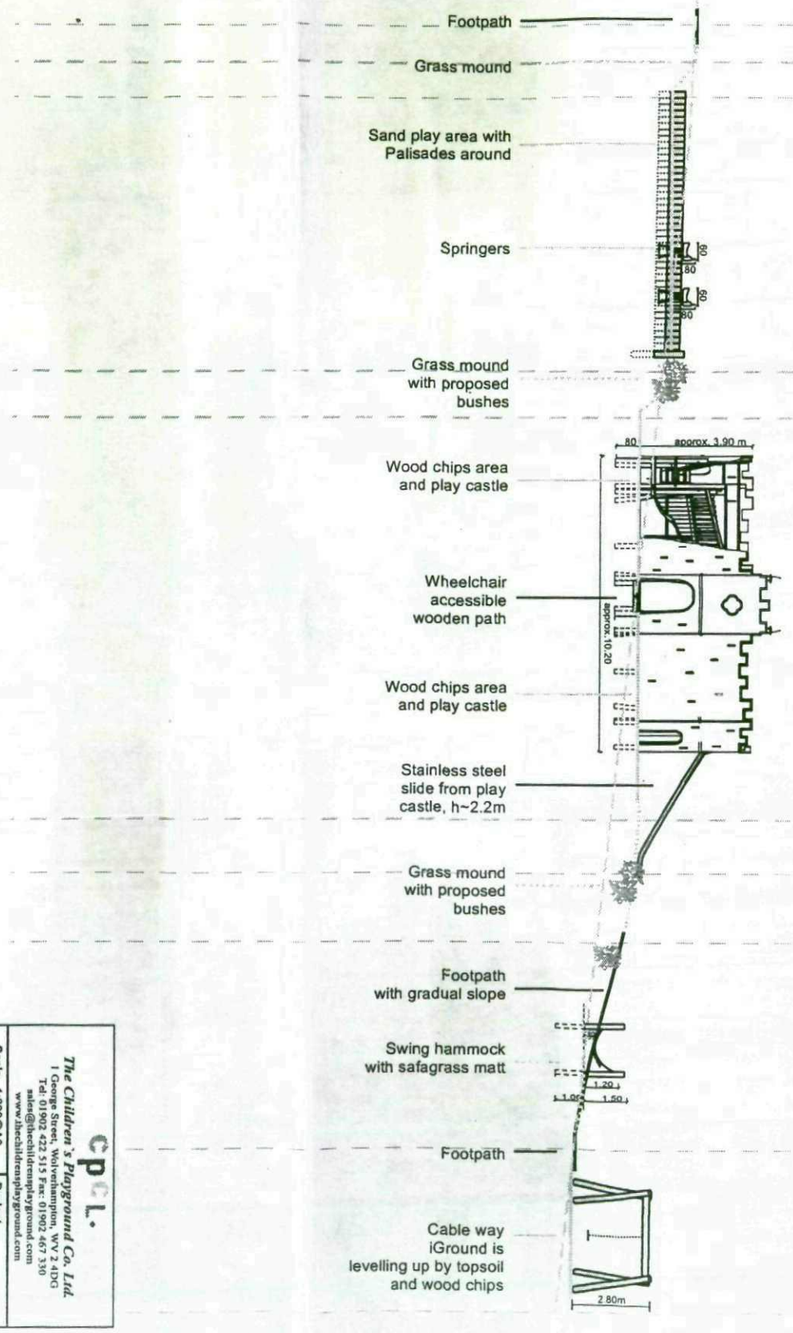


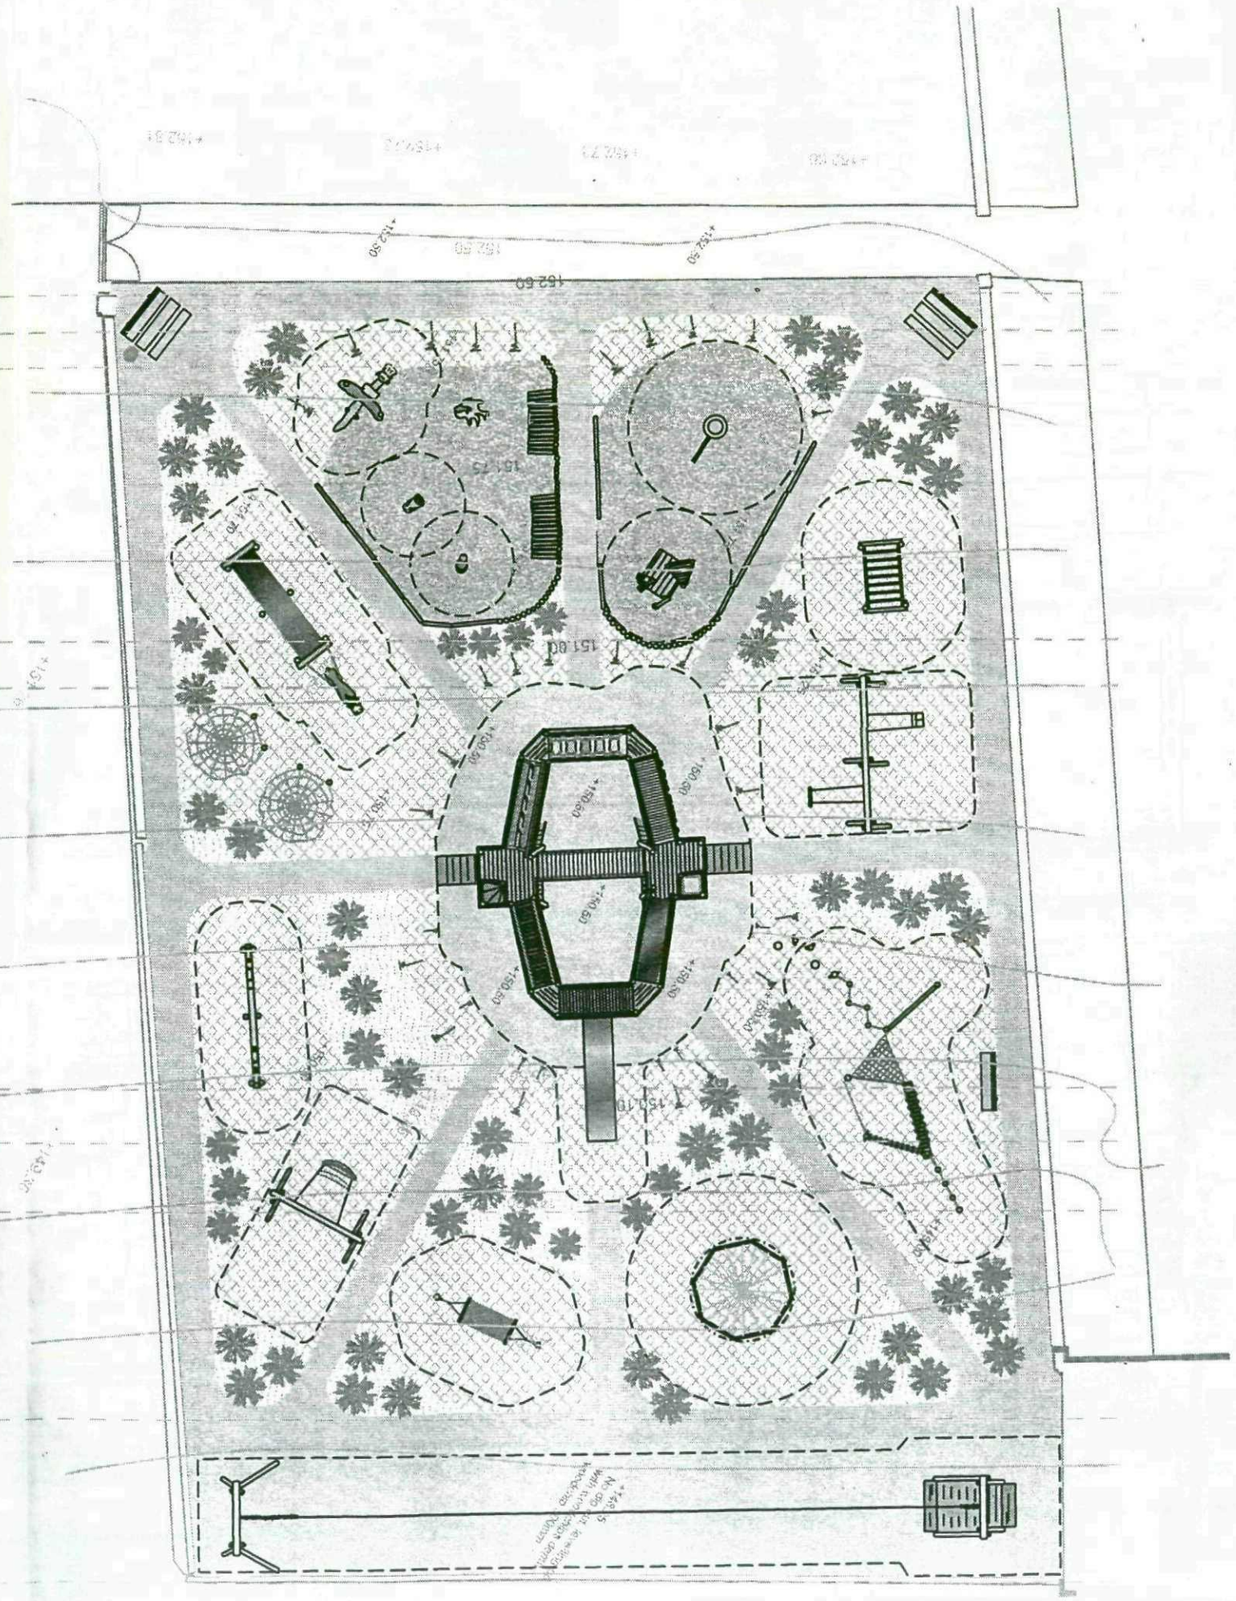

cpcL

The Children's Playground Co. Ltd.

1 Concept Street, Wolverhampton, WV2 4DKI


Tel: 01902 422 515 Fax: 01902 467 330

sales@thechildrensplayground.com

www.thechildrensplayground.com

Scale	1:200@A3
Project	Wentworth Castle
Date	03 Apr 2008
Design	R Wassenaar
Drawn	J Wang
PR No.:	UK 07047.Rev-E.GL
Title	Revised E - Ground level

Figured dimensions to be taken in preference to scaled dimensions.
All dimensions to be checked on site before work commences.
PLEASE DO NOT SCALE THIS DRAWING

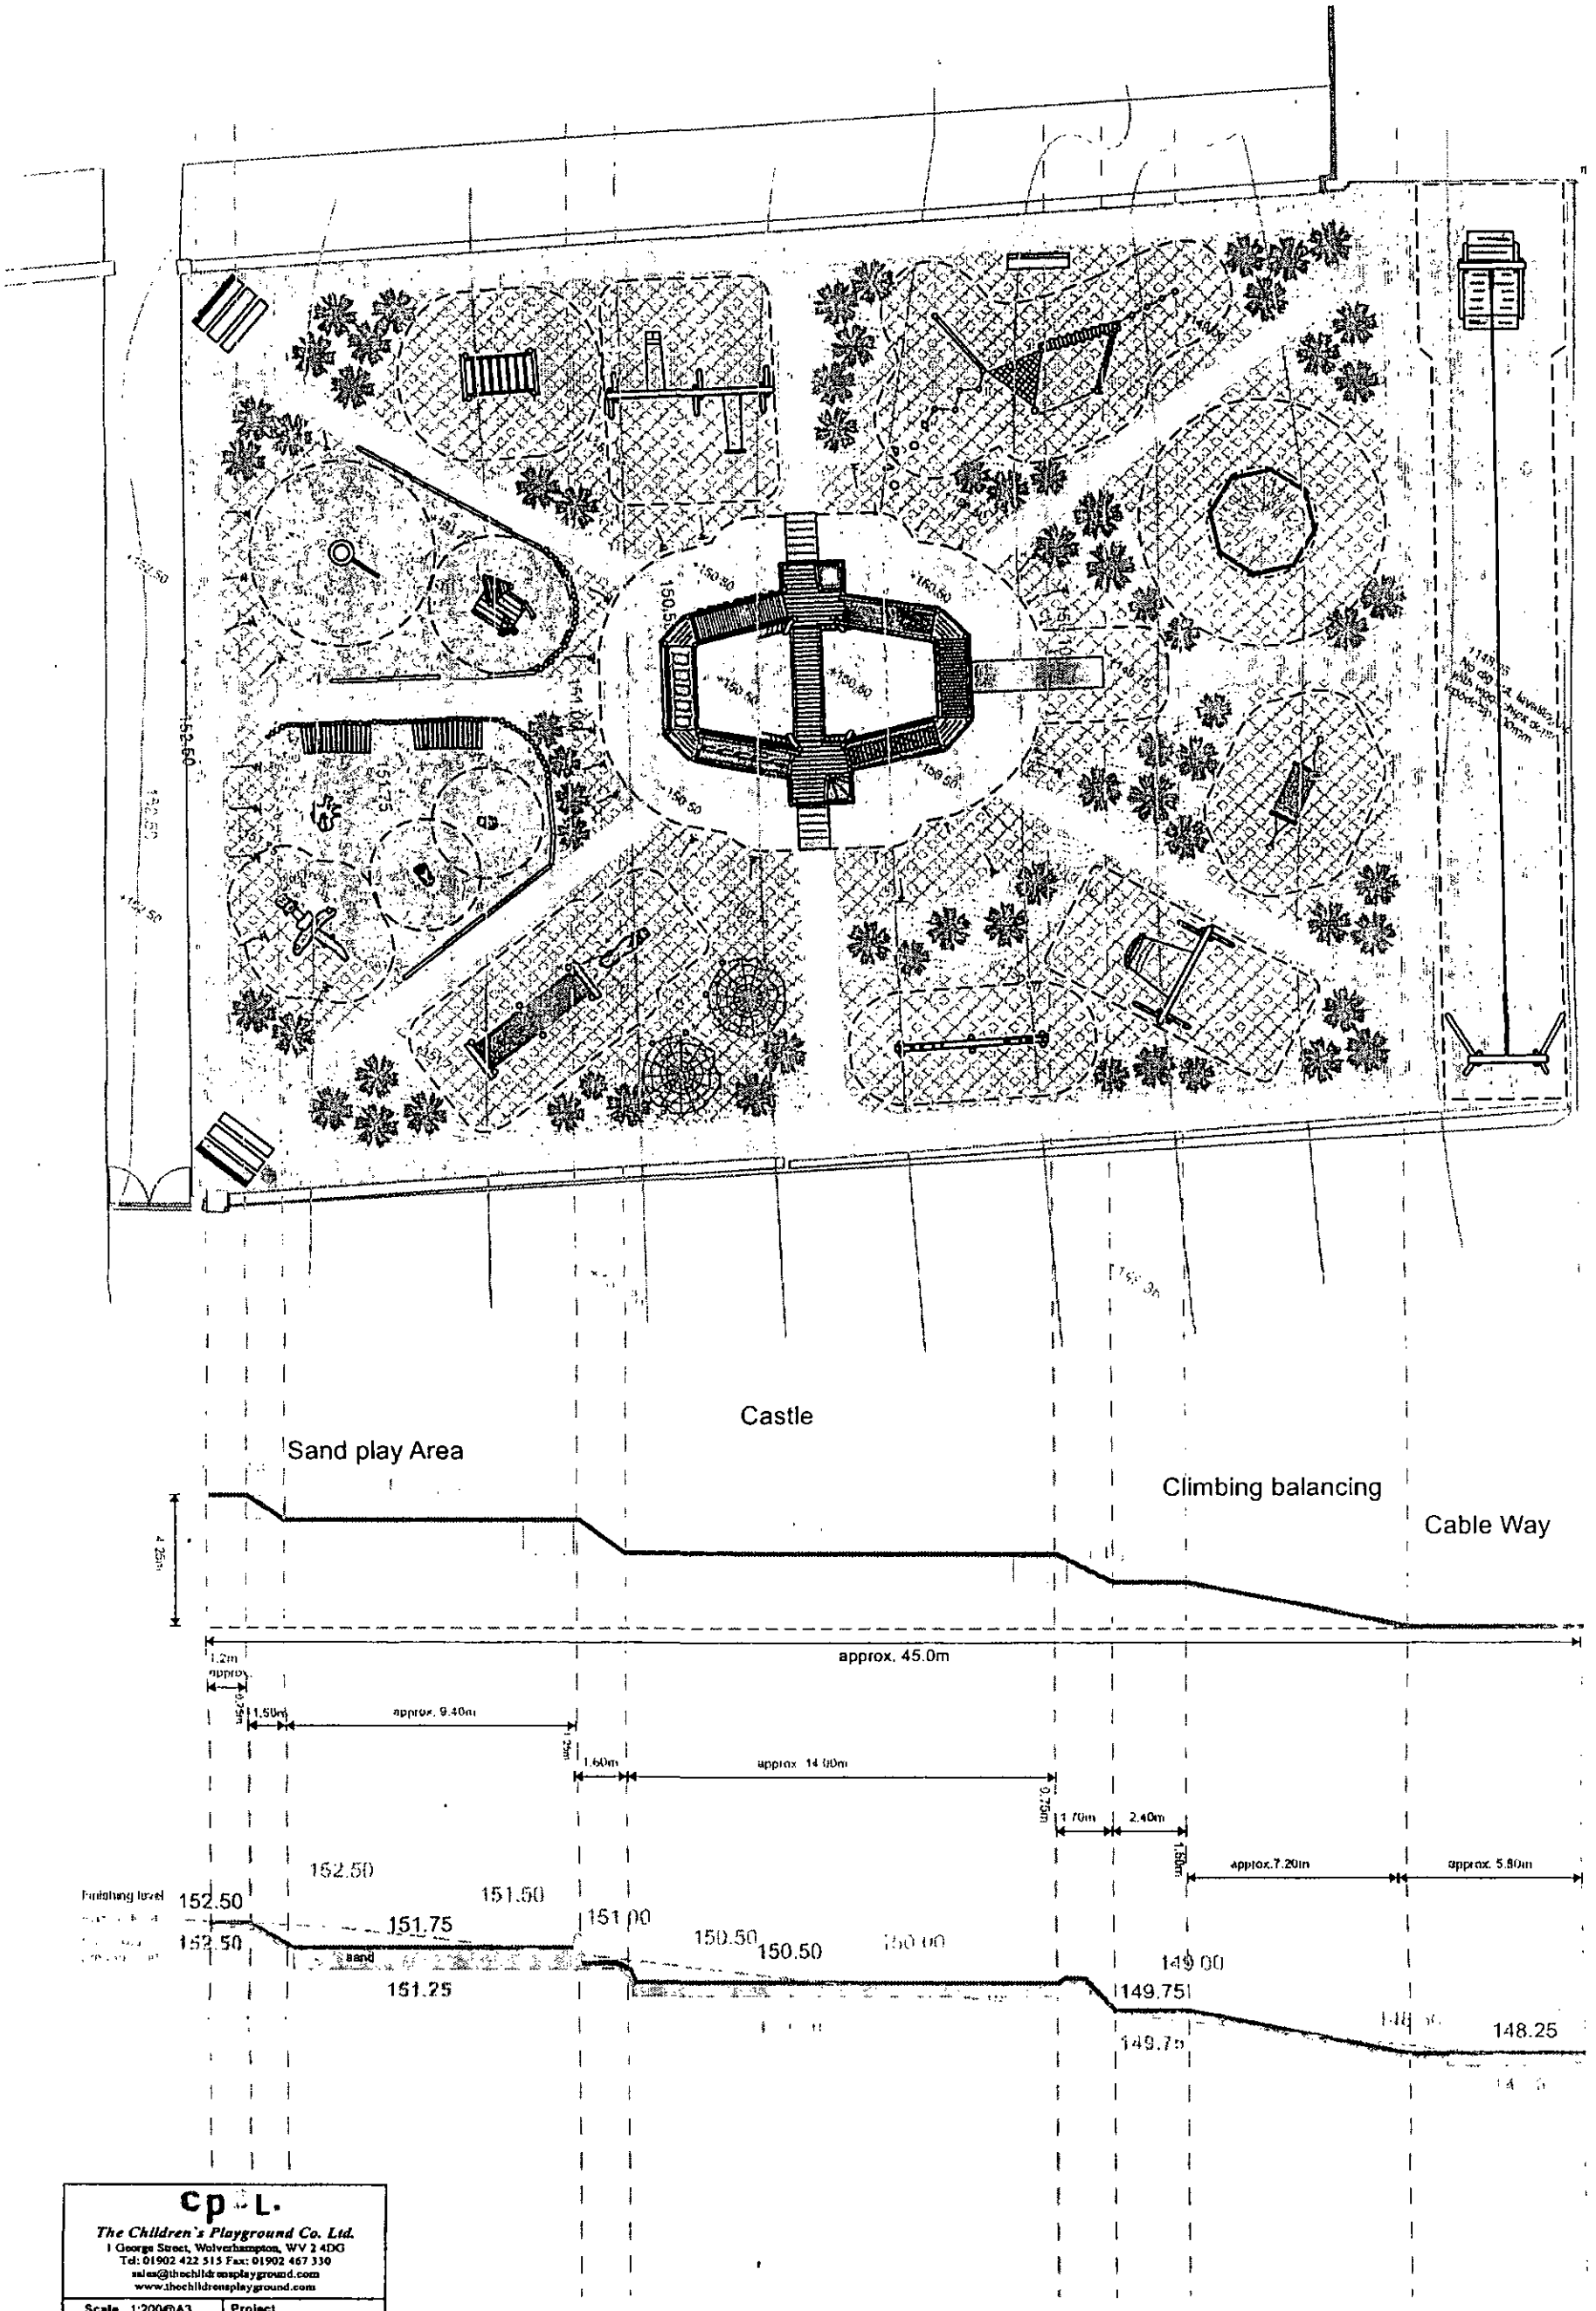

cpl.	
The Children's Playground Co. Ltd. 1 George Street, Wolverhampton, WV 2 4DG Tel: 01902 422 515 Fax: 01902 467 330 sales@thechildrensplayground.com www.thechildrensplayground.com	
Scale 1:200@A3	Project Wentworth Castle
Date 04 Mar 2008	
Design R Wassenaar	
Drawn J Wang	PR No.: UK 07047-SGL
Title Sketch ground level	

Figured dimensions to be taken in preference to scaled dimensions.
All dimensions to be checked on site before work commences.
PLEASE DO NOT SCALE THIS DRAWING

LEY DISTRICT

STAINBOROUGH CP

32 33 34

03 02

4310 42m 4340 16m

403 915m 401 809m

Stainborough Park

Wentworth Castle Northern College

Stainborough Castle

Keeper's Pond

Pine Lodge

Cold Bath Farm

Stainborough Fold

Lower Stainborough Fold

Walker Wood

Manor Farm

Lee Bottom Wood

Wood Nook

Stoney Royd Spring

Stoney Royd Farm

Stoney Royd

Warren Wood

Duke of Argyle's Monument

Coronation Wood

Menagerie Wood

Menagerie Pond

Serpentine Bridge

Serpentine River

Sewage Works

Playing Field

Home Farm

Dentworth Castle

Lady Lucy's Walk

The Wilderness

Sun Monument

Cricket Ground

Stainborough House

Woodside Cottage

Lower Wood

Sugger Wood Dike

Dismantled Railway

Shed Plantation

The Temple

Ivas Wood

Raven Holt

Broom Royd Wood

Greensprings Holiday Park

Walkley Plantation

Moor Leys Wood

Rockley Abbey Farm

Rockley Dike

Surface remains of

Rockley Pit Cottages

Tip (dis)

106m Mast

Walker's Pond

Strafford's House

Round Green

Round Green Lodge

Queen Anne's Oak

Queen Anne's Lodge

Old Hall Road

Brough Green Brook

Brough Green Bridge

Treelaide Cottage

Issues

Spreads

Sinks

Ins

Drain

Path

Track

Ford

Wks

Sch

PH

FB

CG

GP

Pol Sta

100 50 0 100 200 300 400 500

Metres