




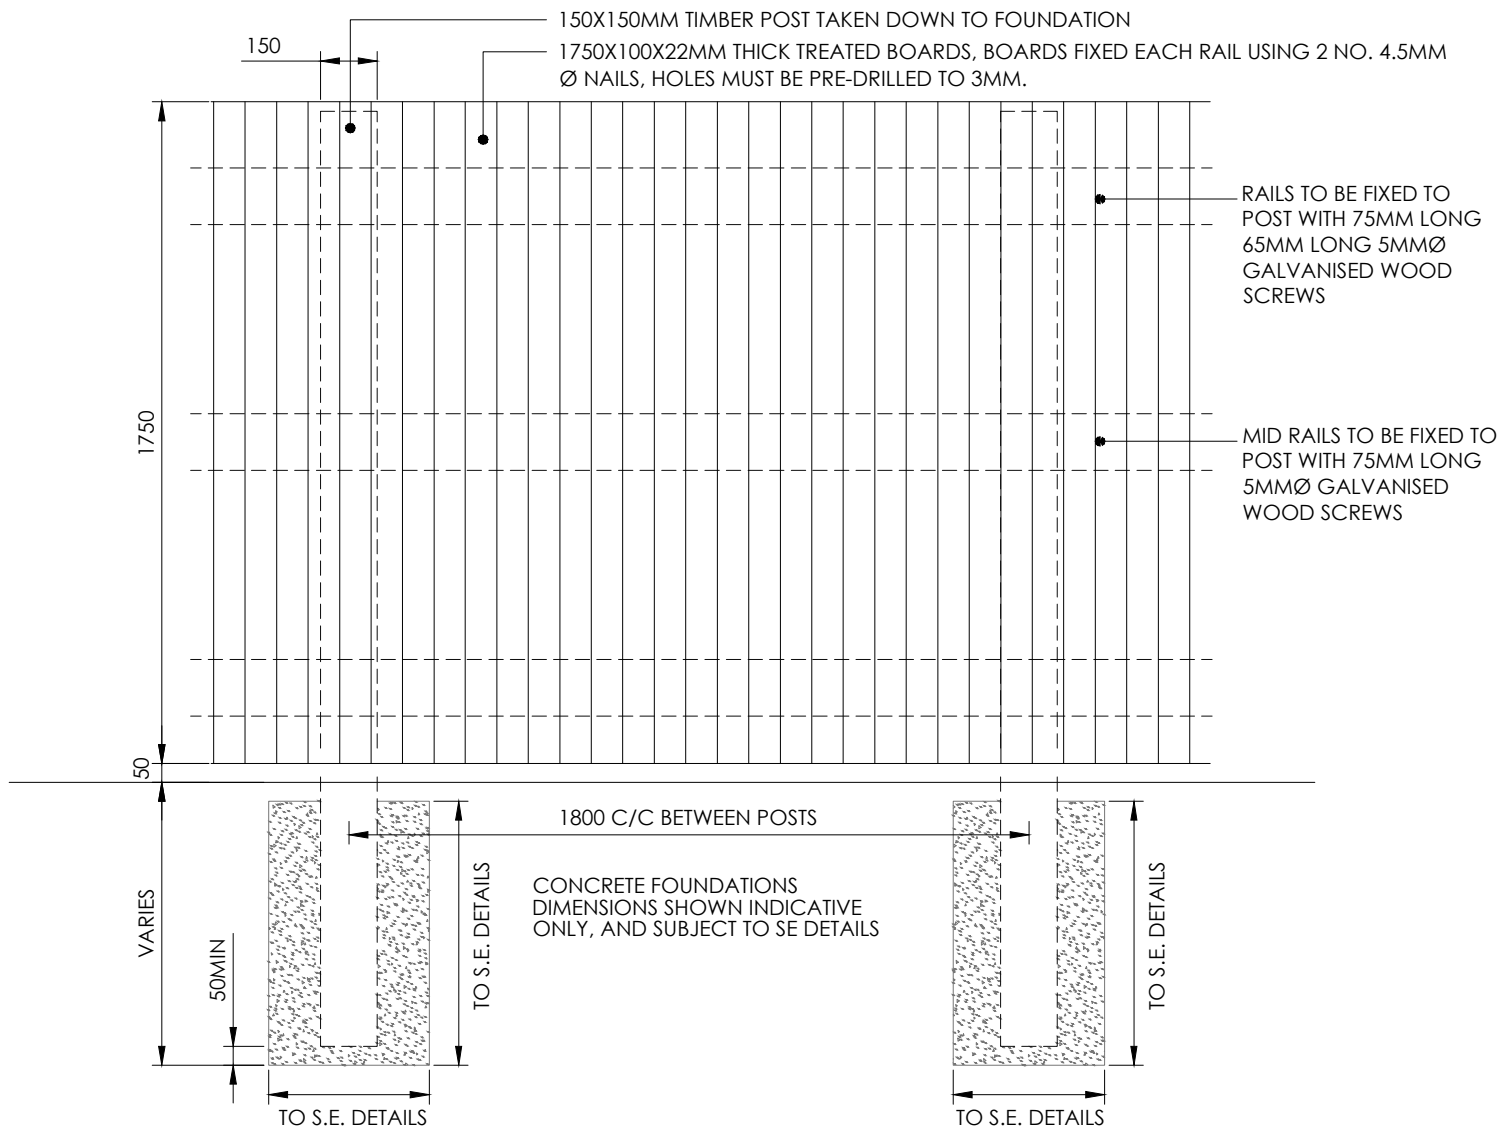


1.8m HIGH CLOSE BOARDED FENCE
TYPICAL ELEVATION @ 1:20

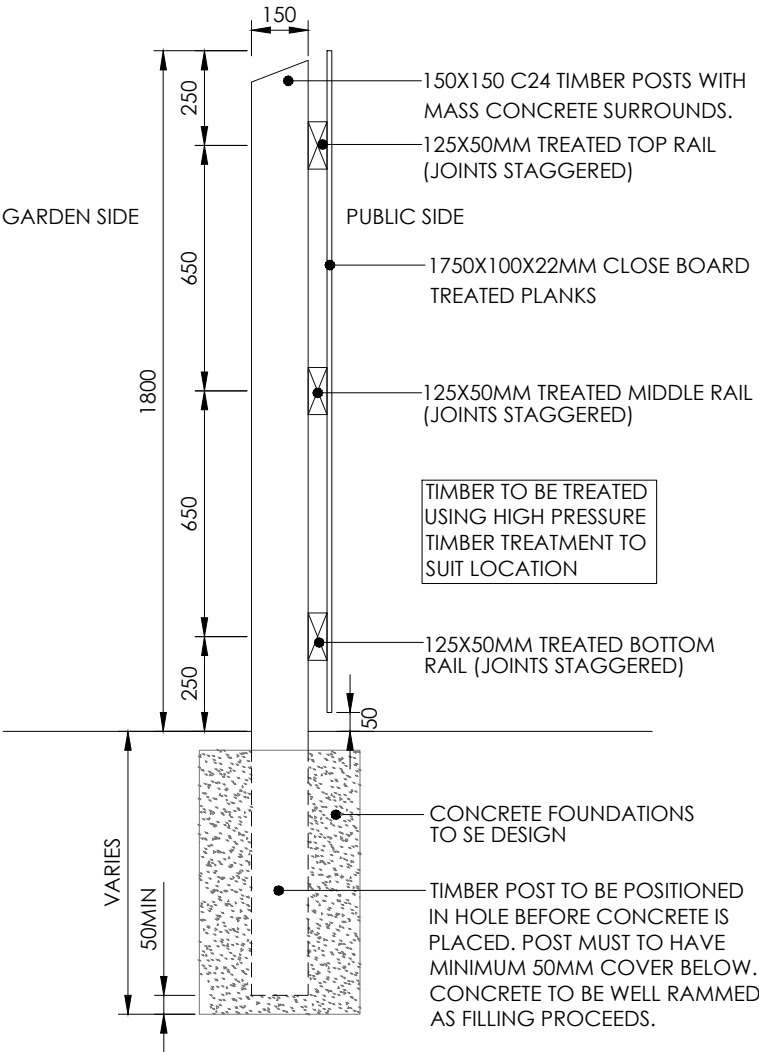


1.8m HIGH CLOSE BOARDED FENCE
TYPICAL SECTION @ 1:20

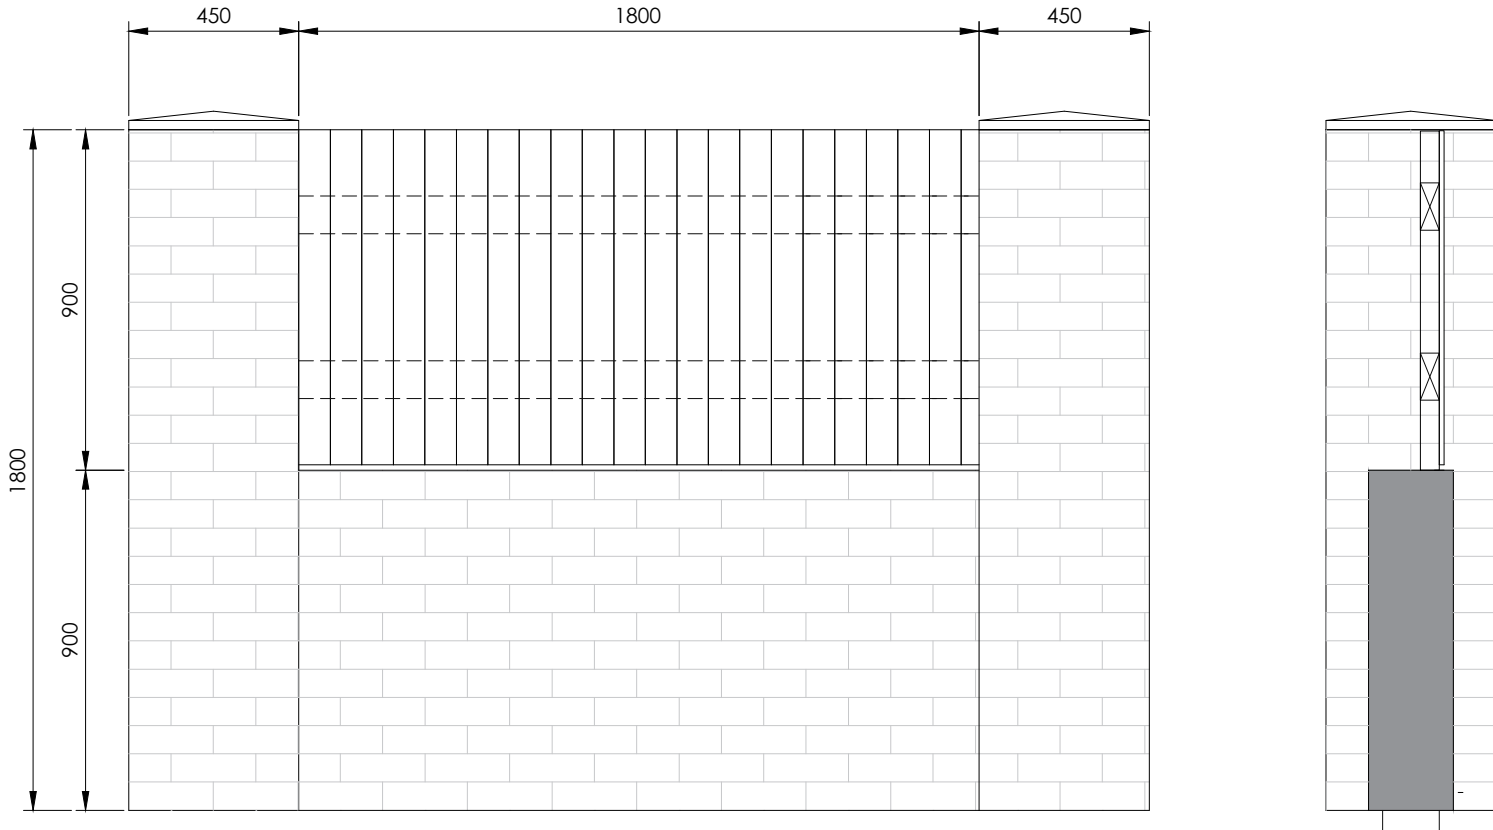

1.8m HIGH PIERS, 900mm DWARF WALL WITH
CLOSE BOARDED FENCE INFILL
TYPICAL ELEVATION @ 1:20

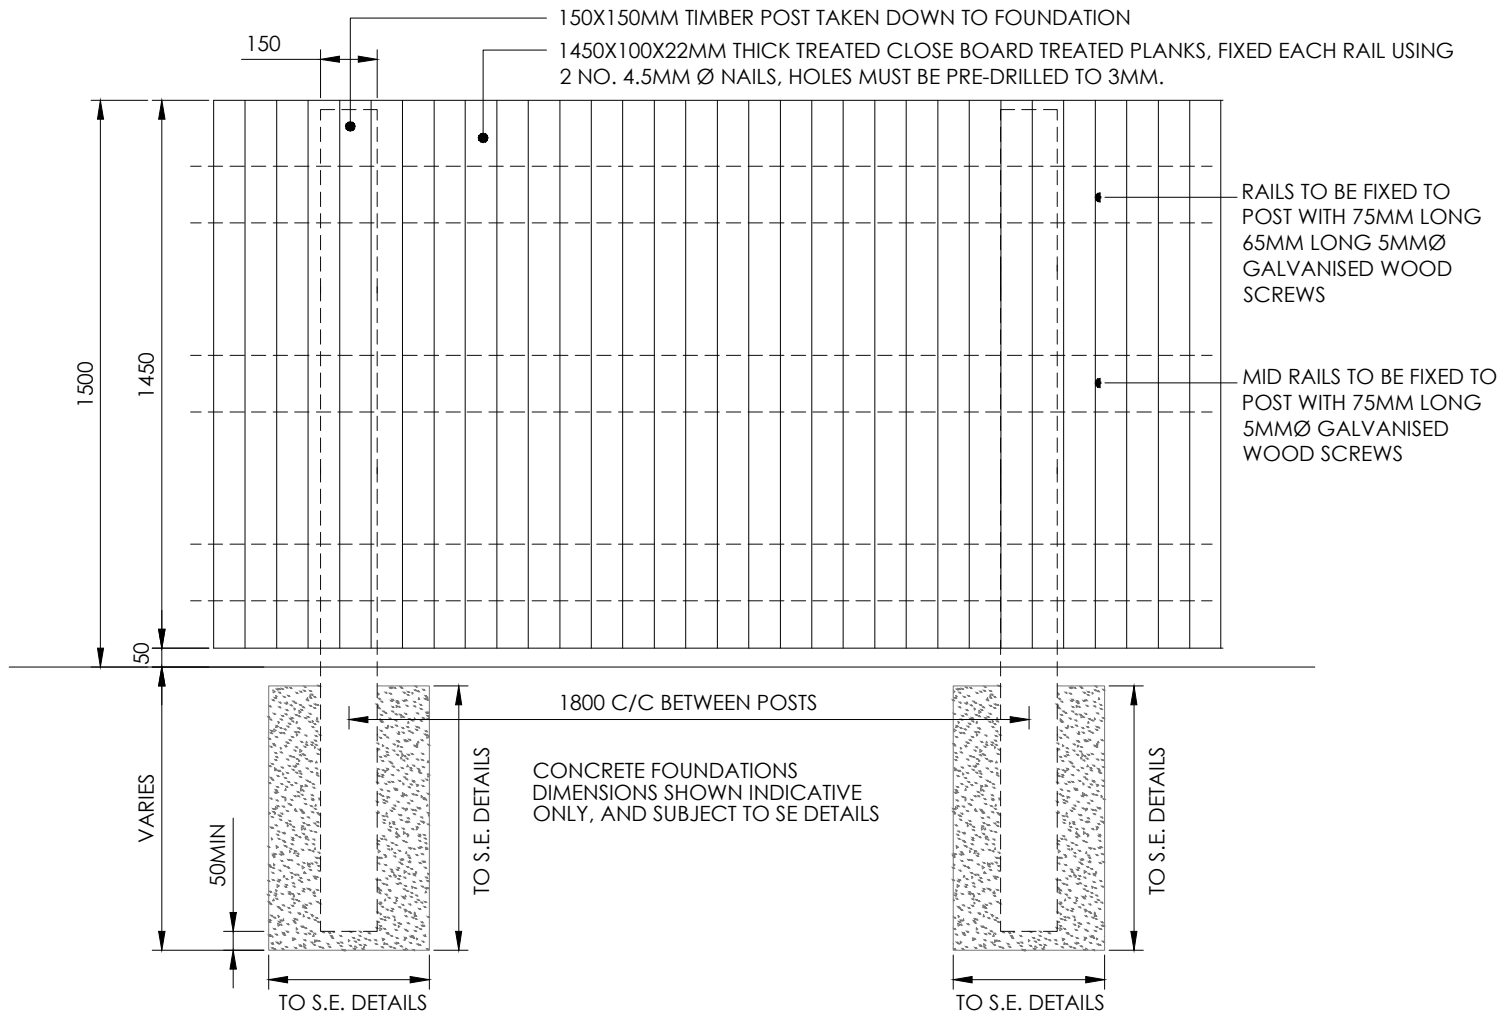

1.5m HIGH CLOSE BOARDED FENCE
TYPICAL ELEVATION @ 1:20

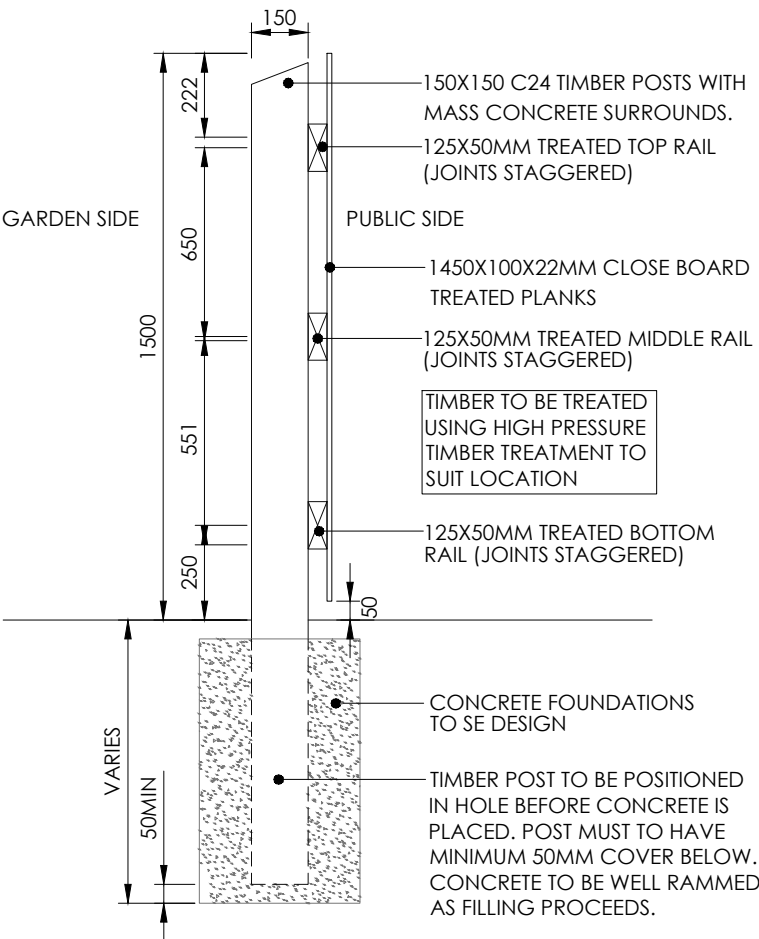

1.5m HIGH CLOSE BOARDED FENCE
TYPICAL SECTION @ 1:20

PLANNING

rev	date	issued	checked	description
Garden House Close, Monk Bretton				
Boundary Treatments				
title: Garden House Close Monk Bretton				
client: ASGF				
Niemen Architects Deck 2, The Waterscape 42 Leeds & Bradford Road Kirkstall, Leeds, LS5 3EG T: 0113 239 5400 office@niemen.co.uk				
client ref: job ref: originator: zone: level: type: role: drawing no: revision				
0026-001 -NIE-XX-XX-DR-A- 150 P1				

DO NOT SCALE - ALL DIMENSIONS & LEVELS TO BE CHECKED ON SITE - THIS DRAWINGS IS COPYRIGHT