
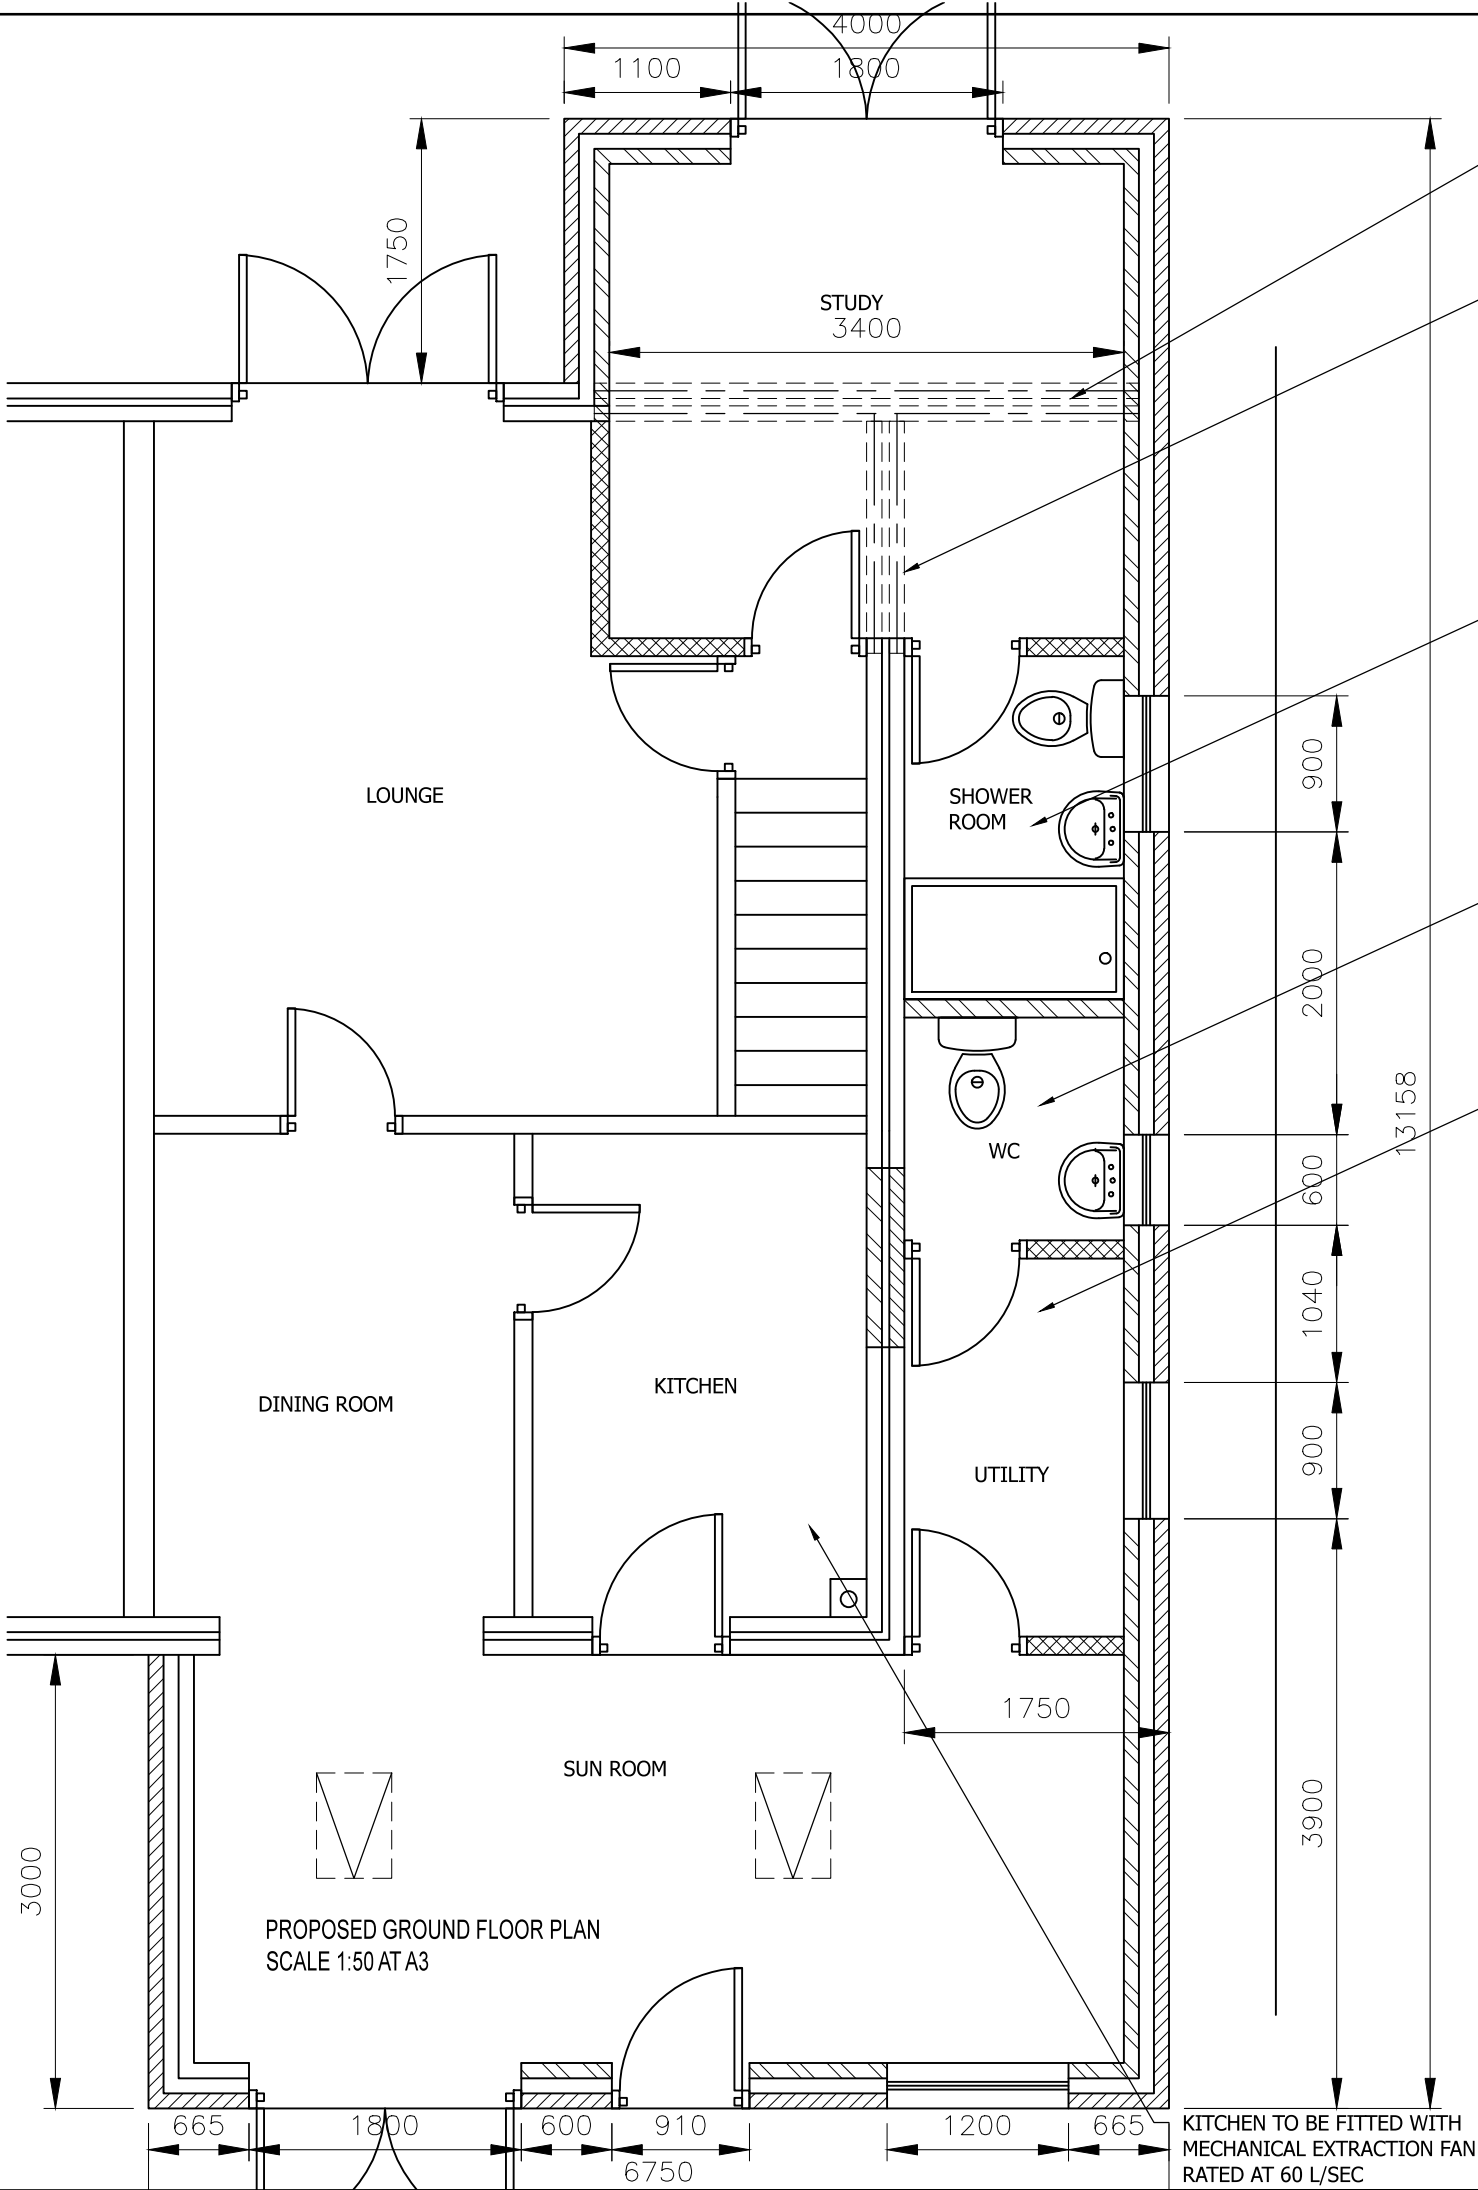


Drawing No.	Rev No.
MMG001 -004	

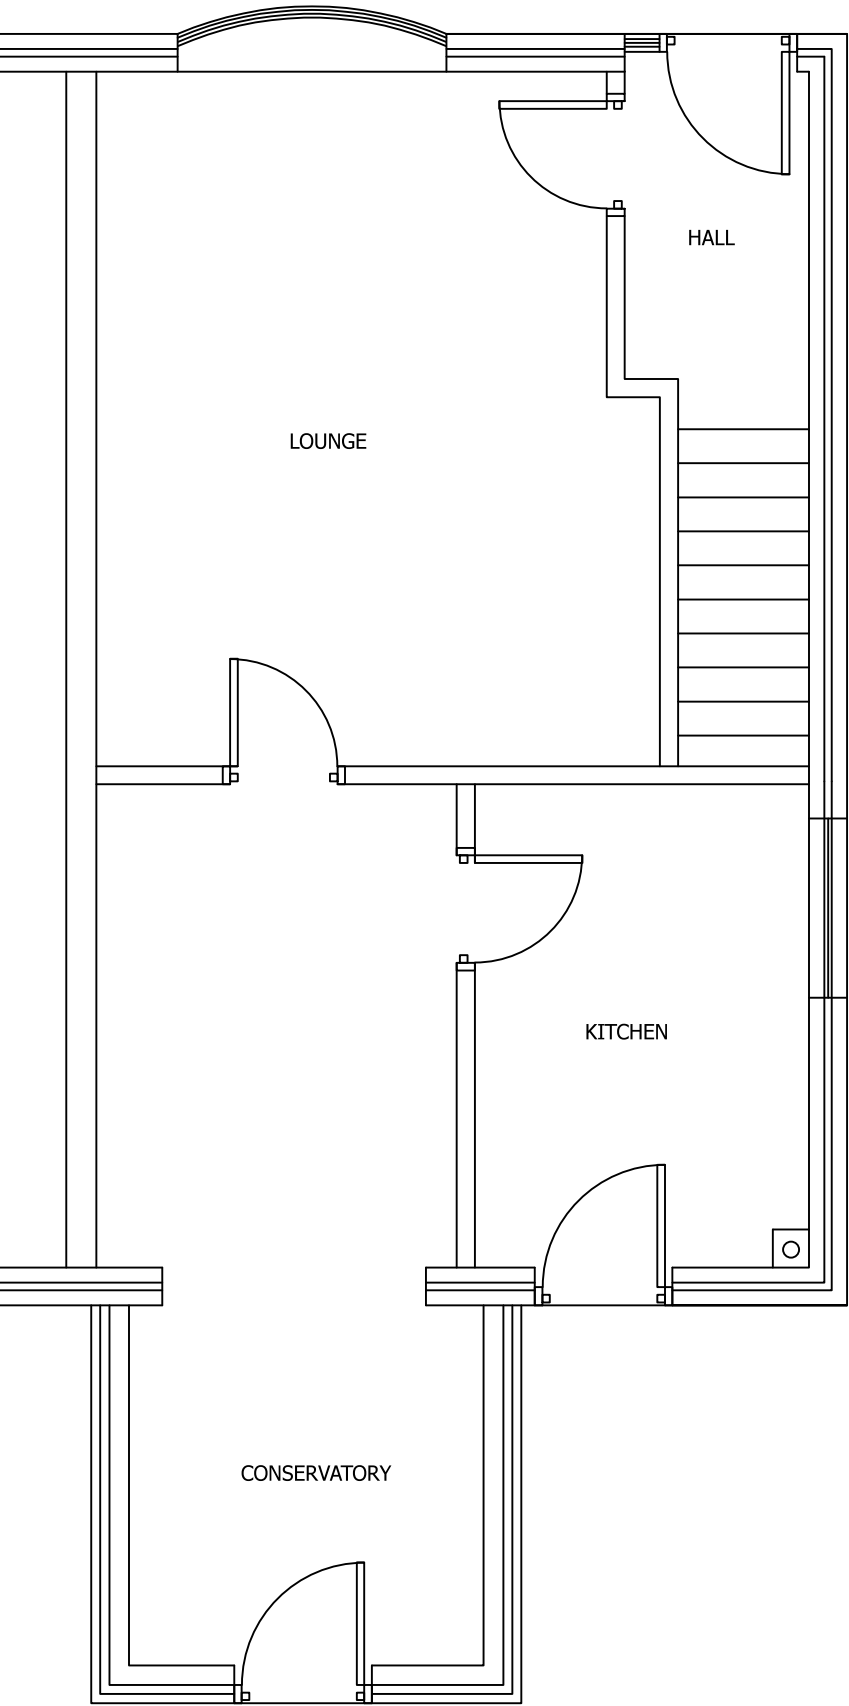

DO NOT SCALE: Contractor to check all dimensions and report any omissions or errors

NOTES

- 2 No. STEEL BEAMS 203 x 133 x 25 UB BOLTED TOGETHER WITH SPACERS @ 600 C/CRS. BEAMS TO HAVE 30 MINUTE FIRE PROTECTION
- 2 No. STEEL BEAMS 203 x 133 x 25 UB BOLTED TOGETHER WITH SPACERS @ 600 C/CRS. BEAMS TO HAVE 30 MINUTE FIRE PROTECTION

SHOWER ROOM TO BE FITTED WITH AUTOMATIC MECHANICAL EXTRACTION FAN RATED AT 15 L/SEC WITH 15 MINUTE OVERUN

WC TO BE FITTED WITH AUTOMATIC MECHANICAL EXTRACTION FAN RATED AT 15 L/SEC WITH 15 MINUTE OVERUN

UTILITY TO BE FITTED WITH AUTOMATIC MECHANICAL EXTRACTION FAN RATED AT 30 L/SEC WITH 15 MINUTE OVERUN

Rev	Description	By	Chk	App	Date
-----	-------------	----	-----	-----	------

JRB DESIGNS Ltd
1 Saville Road
Cudworth
Barnsley
S72 8LT
Tel: 01226 383542
Fax: 01226 380078
Mob: 07970 541192
Email: john@jrbdesigns.co.uk

This drawing is copyright. © jrbdesigns Ltd.

Client
MR M GWILLIAM

Drawing Title
PROPOSED PLANS

Address
**6 FOXROYD CLOSE
ARDSLEY
BARNSELY
S71 5AR**

Project Title:
**PROPOSED SINGLE STOREY
SIDE AND FRONT EXTENSION**

Purpose of Issue:
PLANNING

Drawing Status
FIRST ISSUE

Scale at A3 AS SHOWN	Drawn By JRB	Date 16/09/2014
Checked By	Date 16/09/2014	Approved By Date 16/09/2014

Project No. MMG001	Drawing No. 004	Revision -
------------------------------	---------------------------	----------------------

APPROVAL ☐ INFORMATION ☐ TENDER ☐ CONTRACT ☐ CONSTRUCTION ☐