



EXISTING RAMP

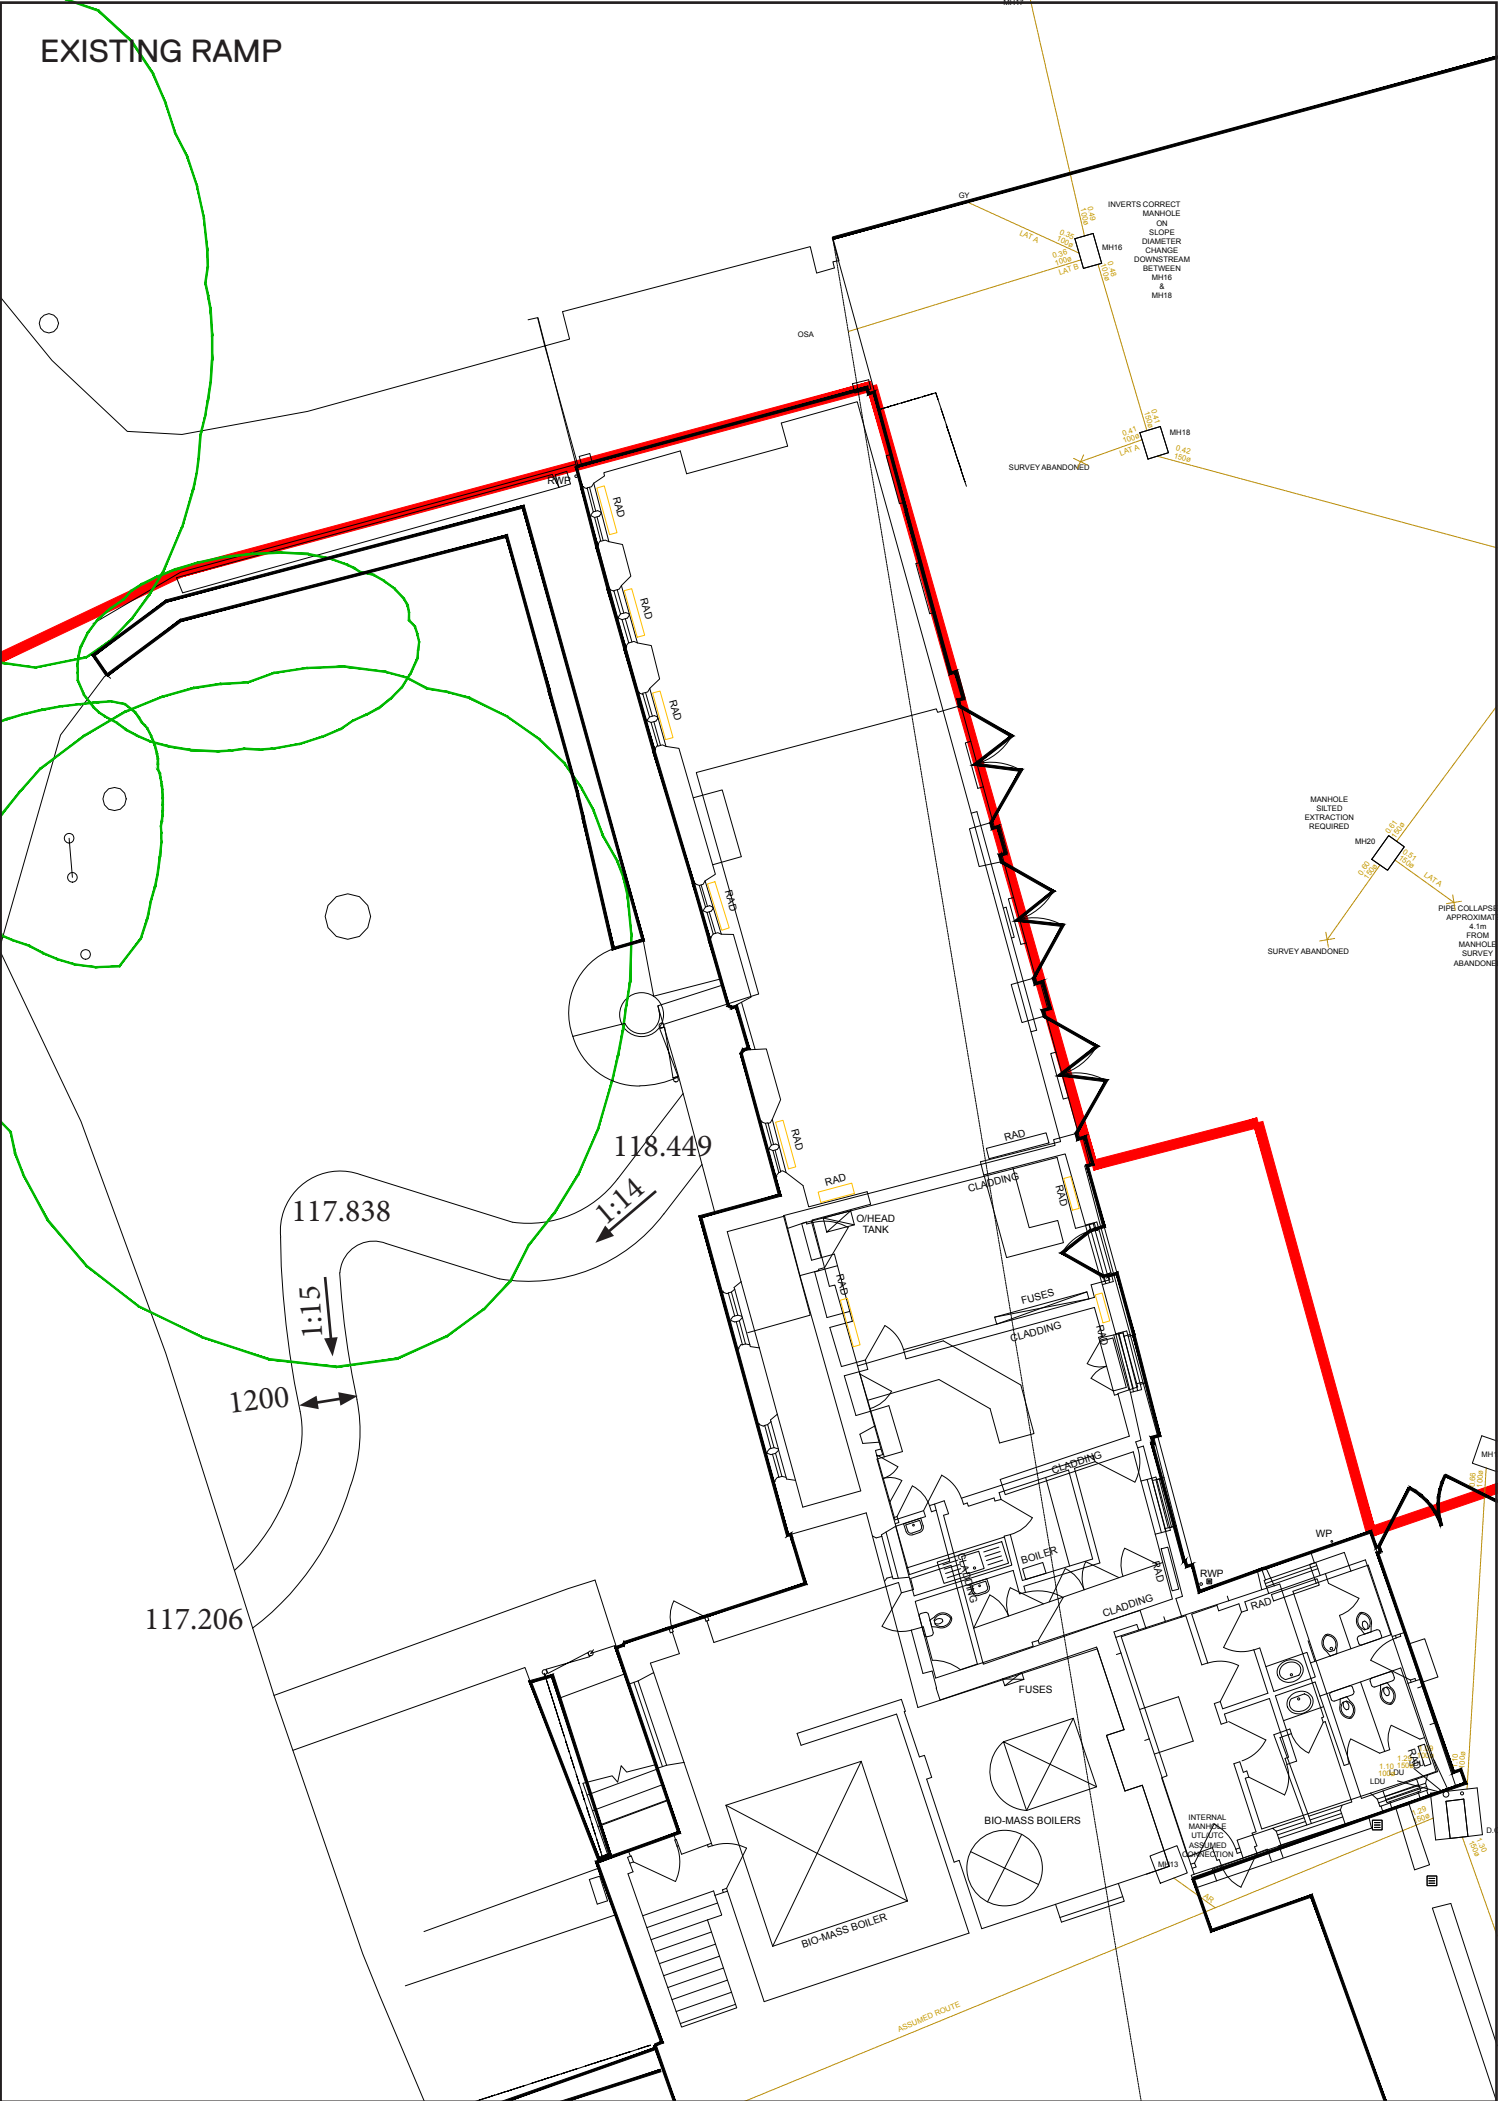

PROPOSED RAMP

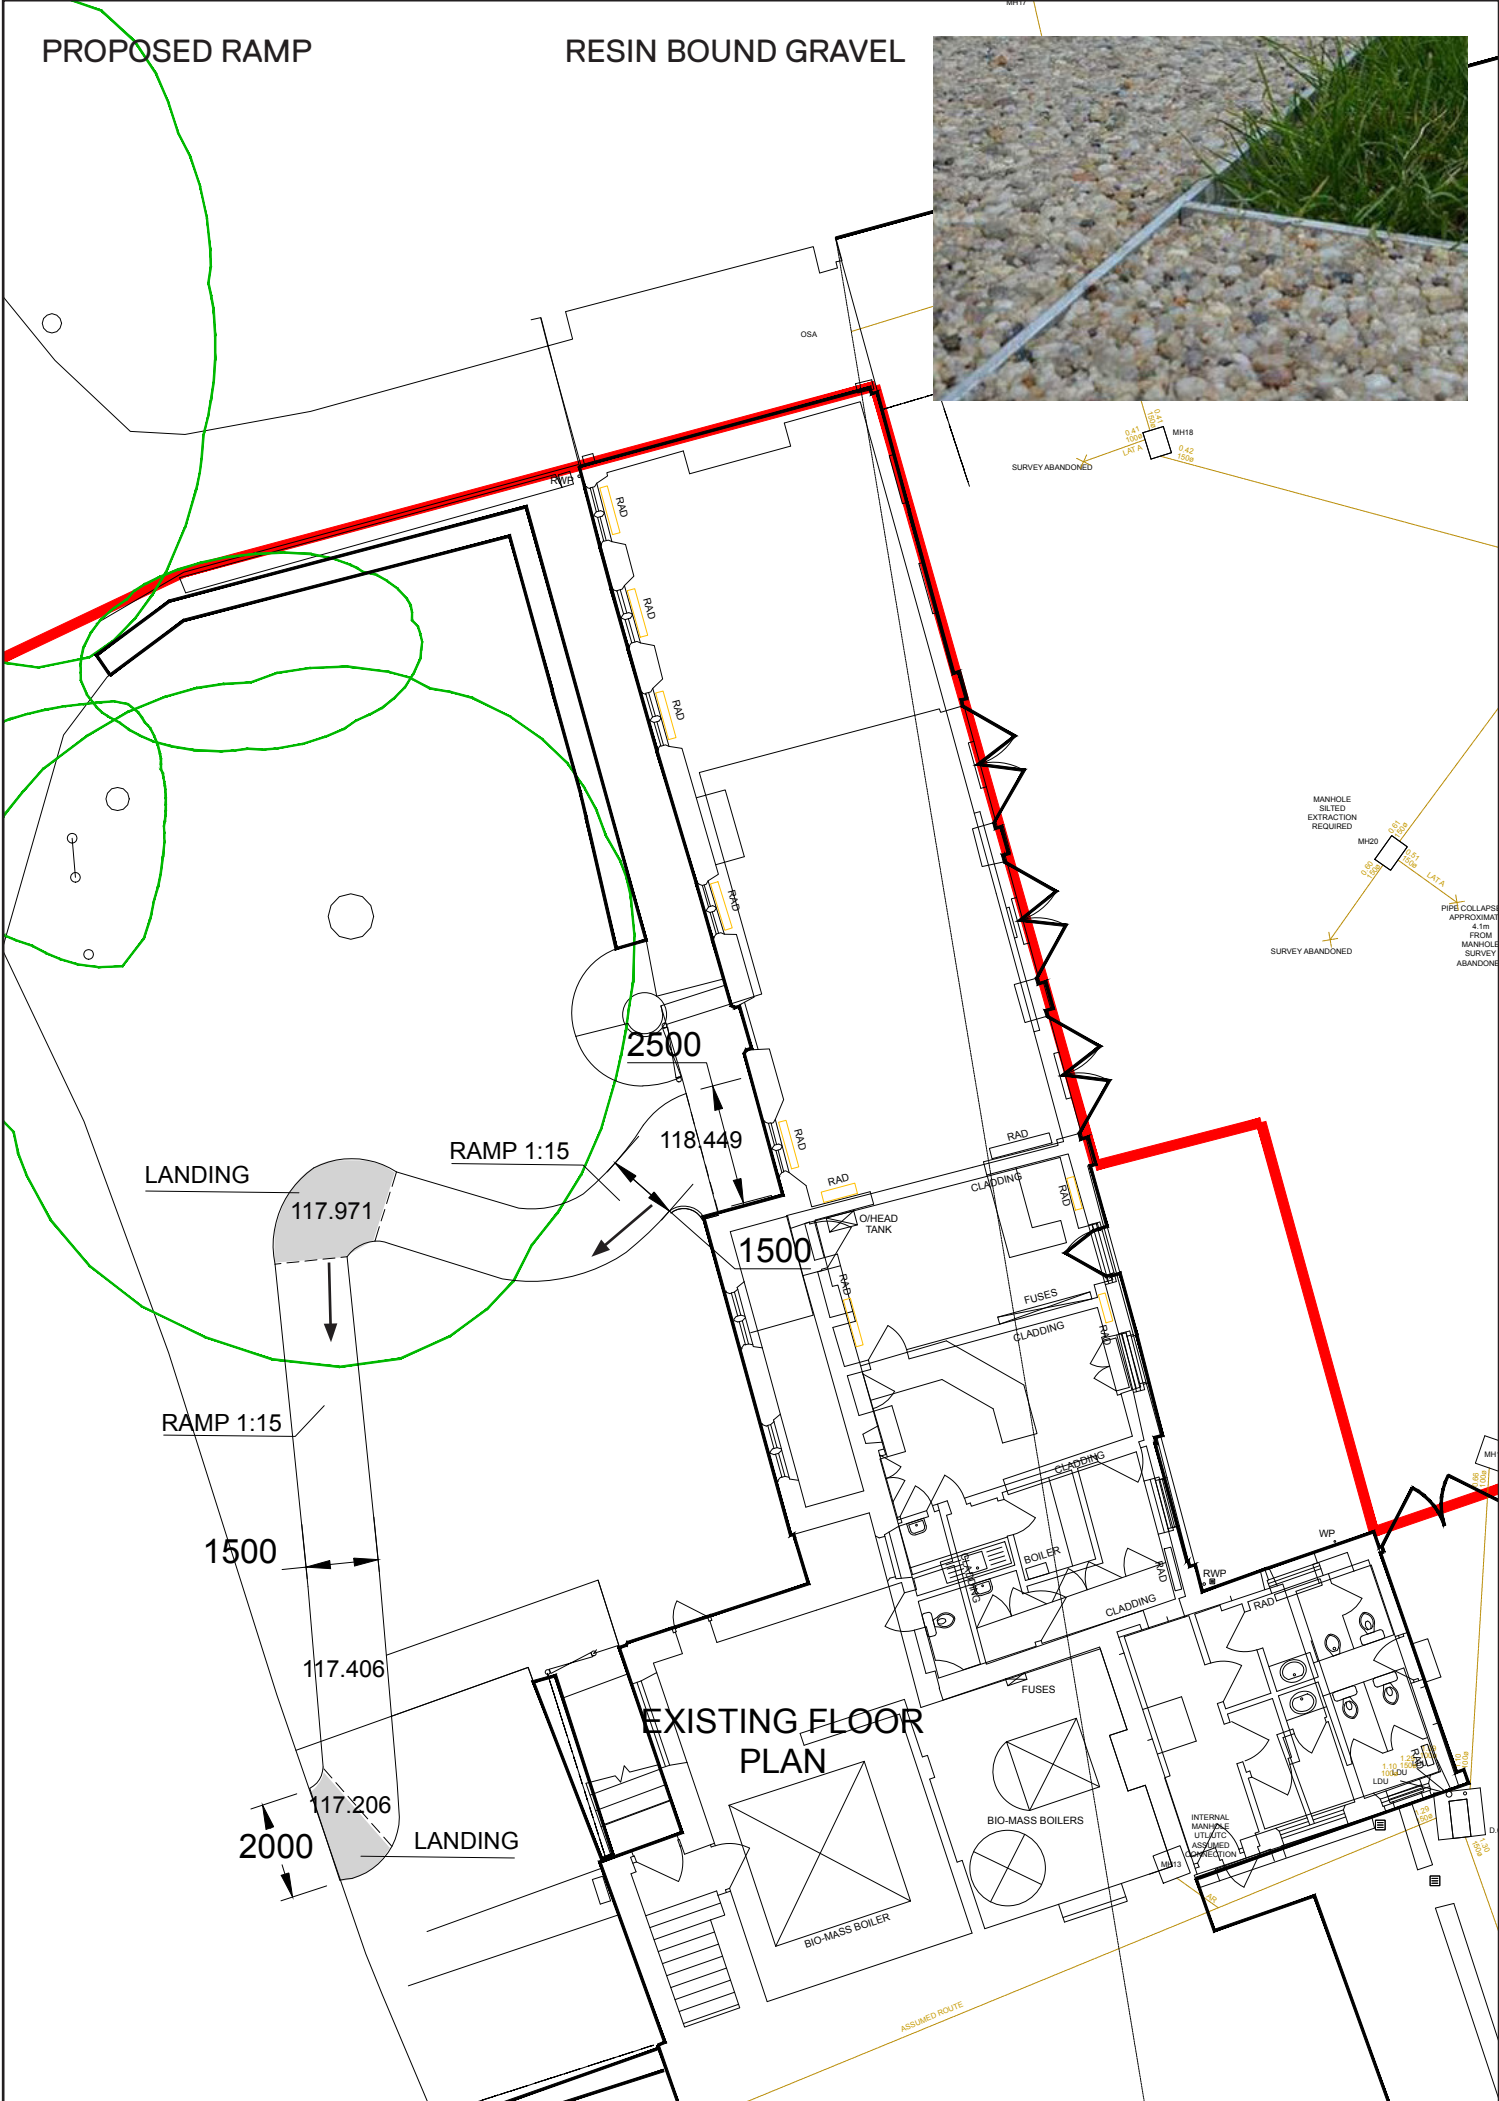

RESIN BOUND GRAVEL



EXISTING FLOOR PLAN