


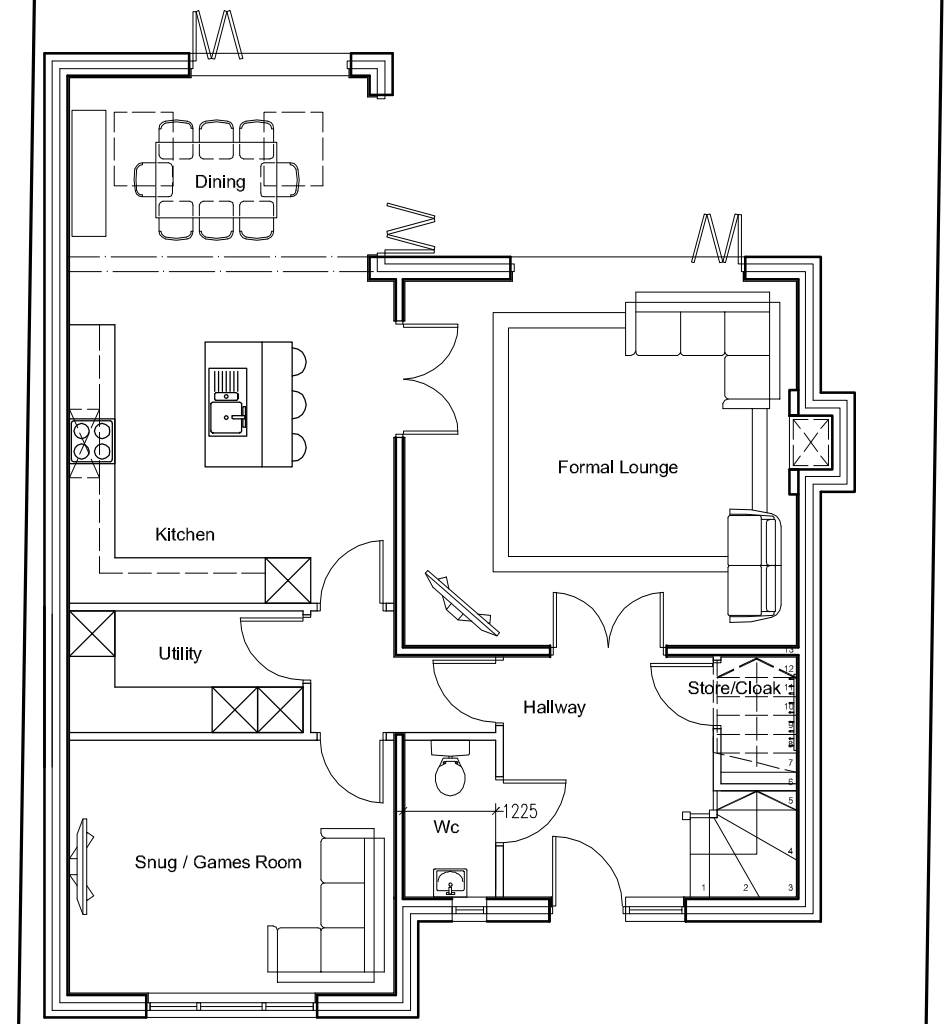


PROPOSED GROUND FLOOR
SCALE 1:100

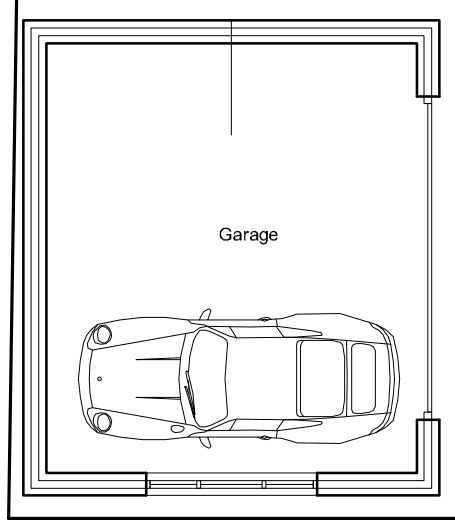

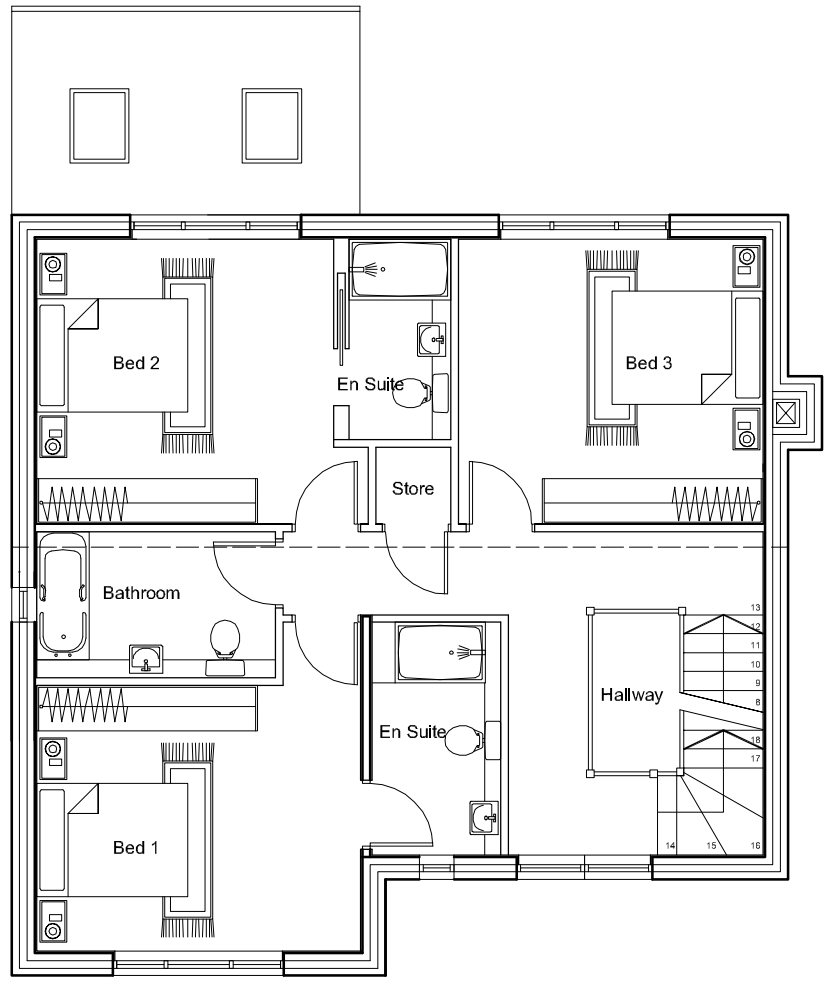

PROPOSED FIRST FLOOR
SCALE 1:100

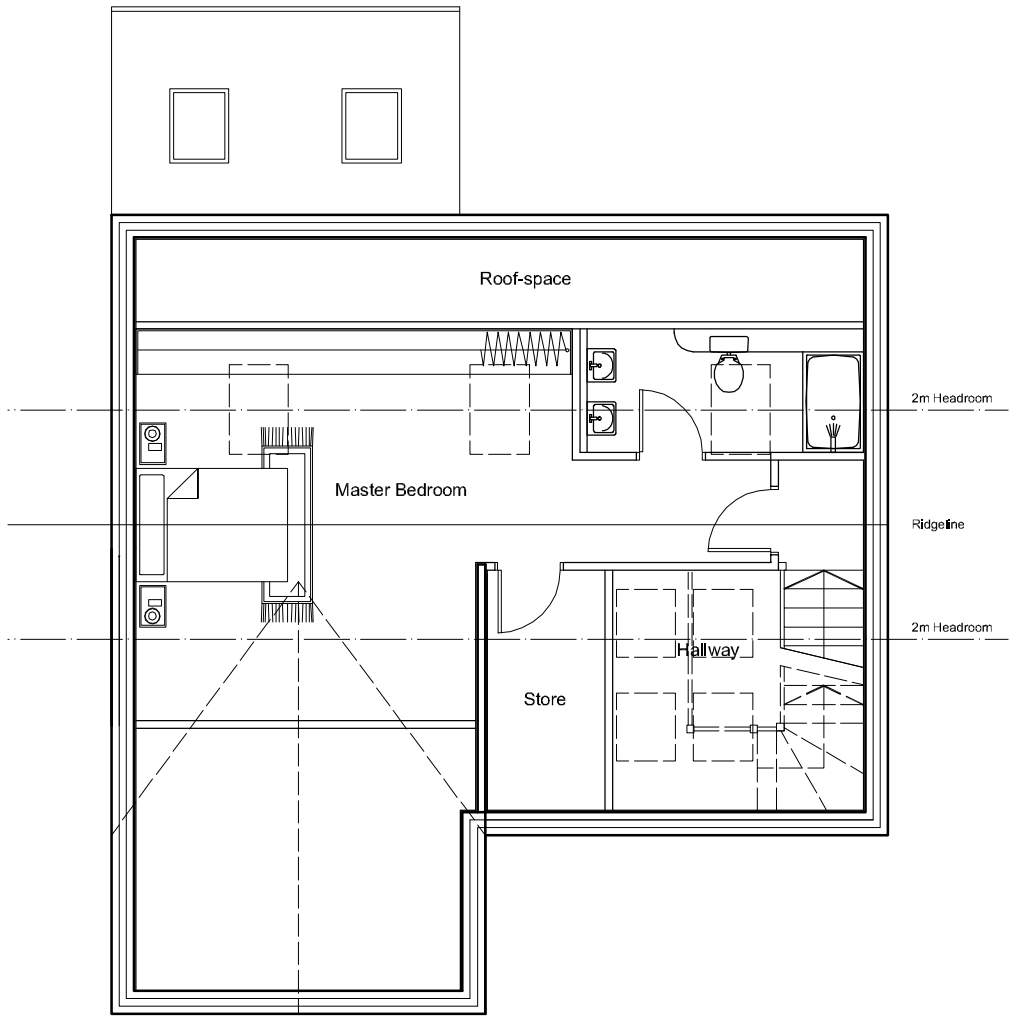

PROPOSED SECOND FLOOR
SCALE 1:100

FOR COMMENT

A - REVISIONS MADE TO CLIENTS REQUEST
B - REVISIONS MADE TO PLANNERS REQUEST
C - REVISIONS MADE TO PLANNERS REQUEST
D - REVISIONS MADE TO PLANNERS REQUEST

Coda Studios Ltd
Hope Works, 25 Mowbray St, Sheffield, S3 8EL
t:0114 279 6003 f: 0114 279 6004
e:information@codastudios.co.uk

DRAWN	CHECKED	DATE	SCALE	REVISION
JH	-	11/11	1:100	D

Client	*S PEDLER*
Job	*PILLEY*
Title	*GA PLANS*
Dwg. No.	*1917-002*

© COPYRIGHT EXISTS ON THE DESIGNS AND INFORMATION SHOWN ON THIS DRAWING
The Contractor must verify all dimensions on site before making shop drawings or commencing work of any kind. No dimensions to be scaled from this drawing. Architect to be notified of any discrepancies in dimensions immediately.