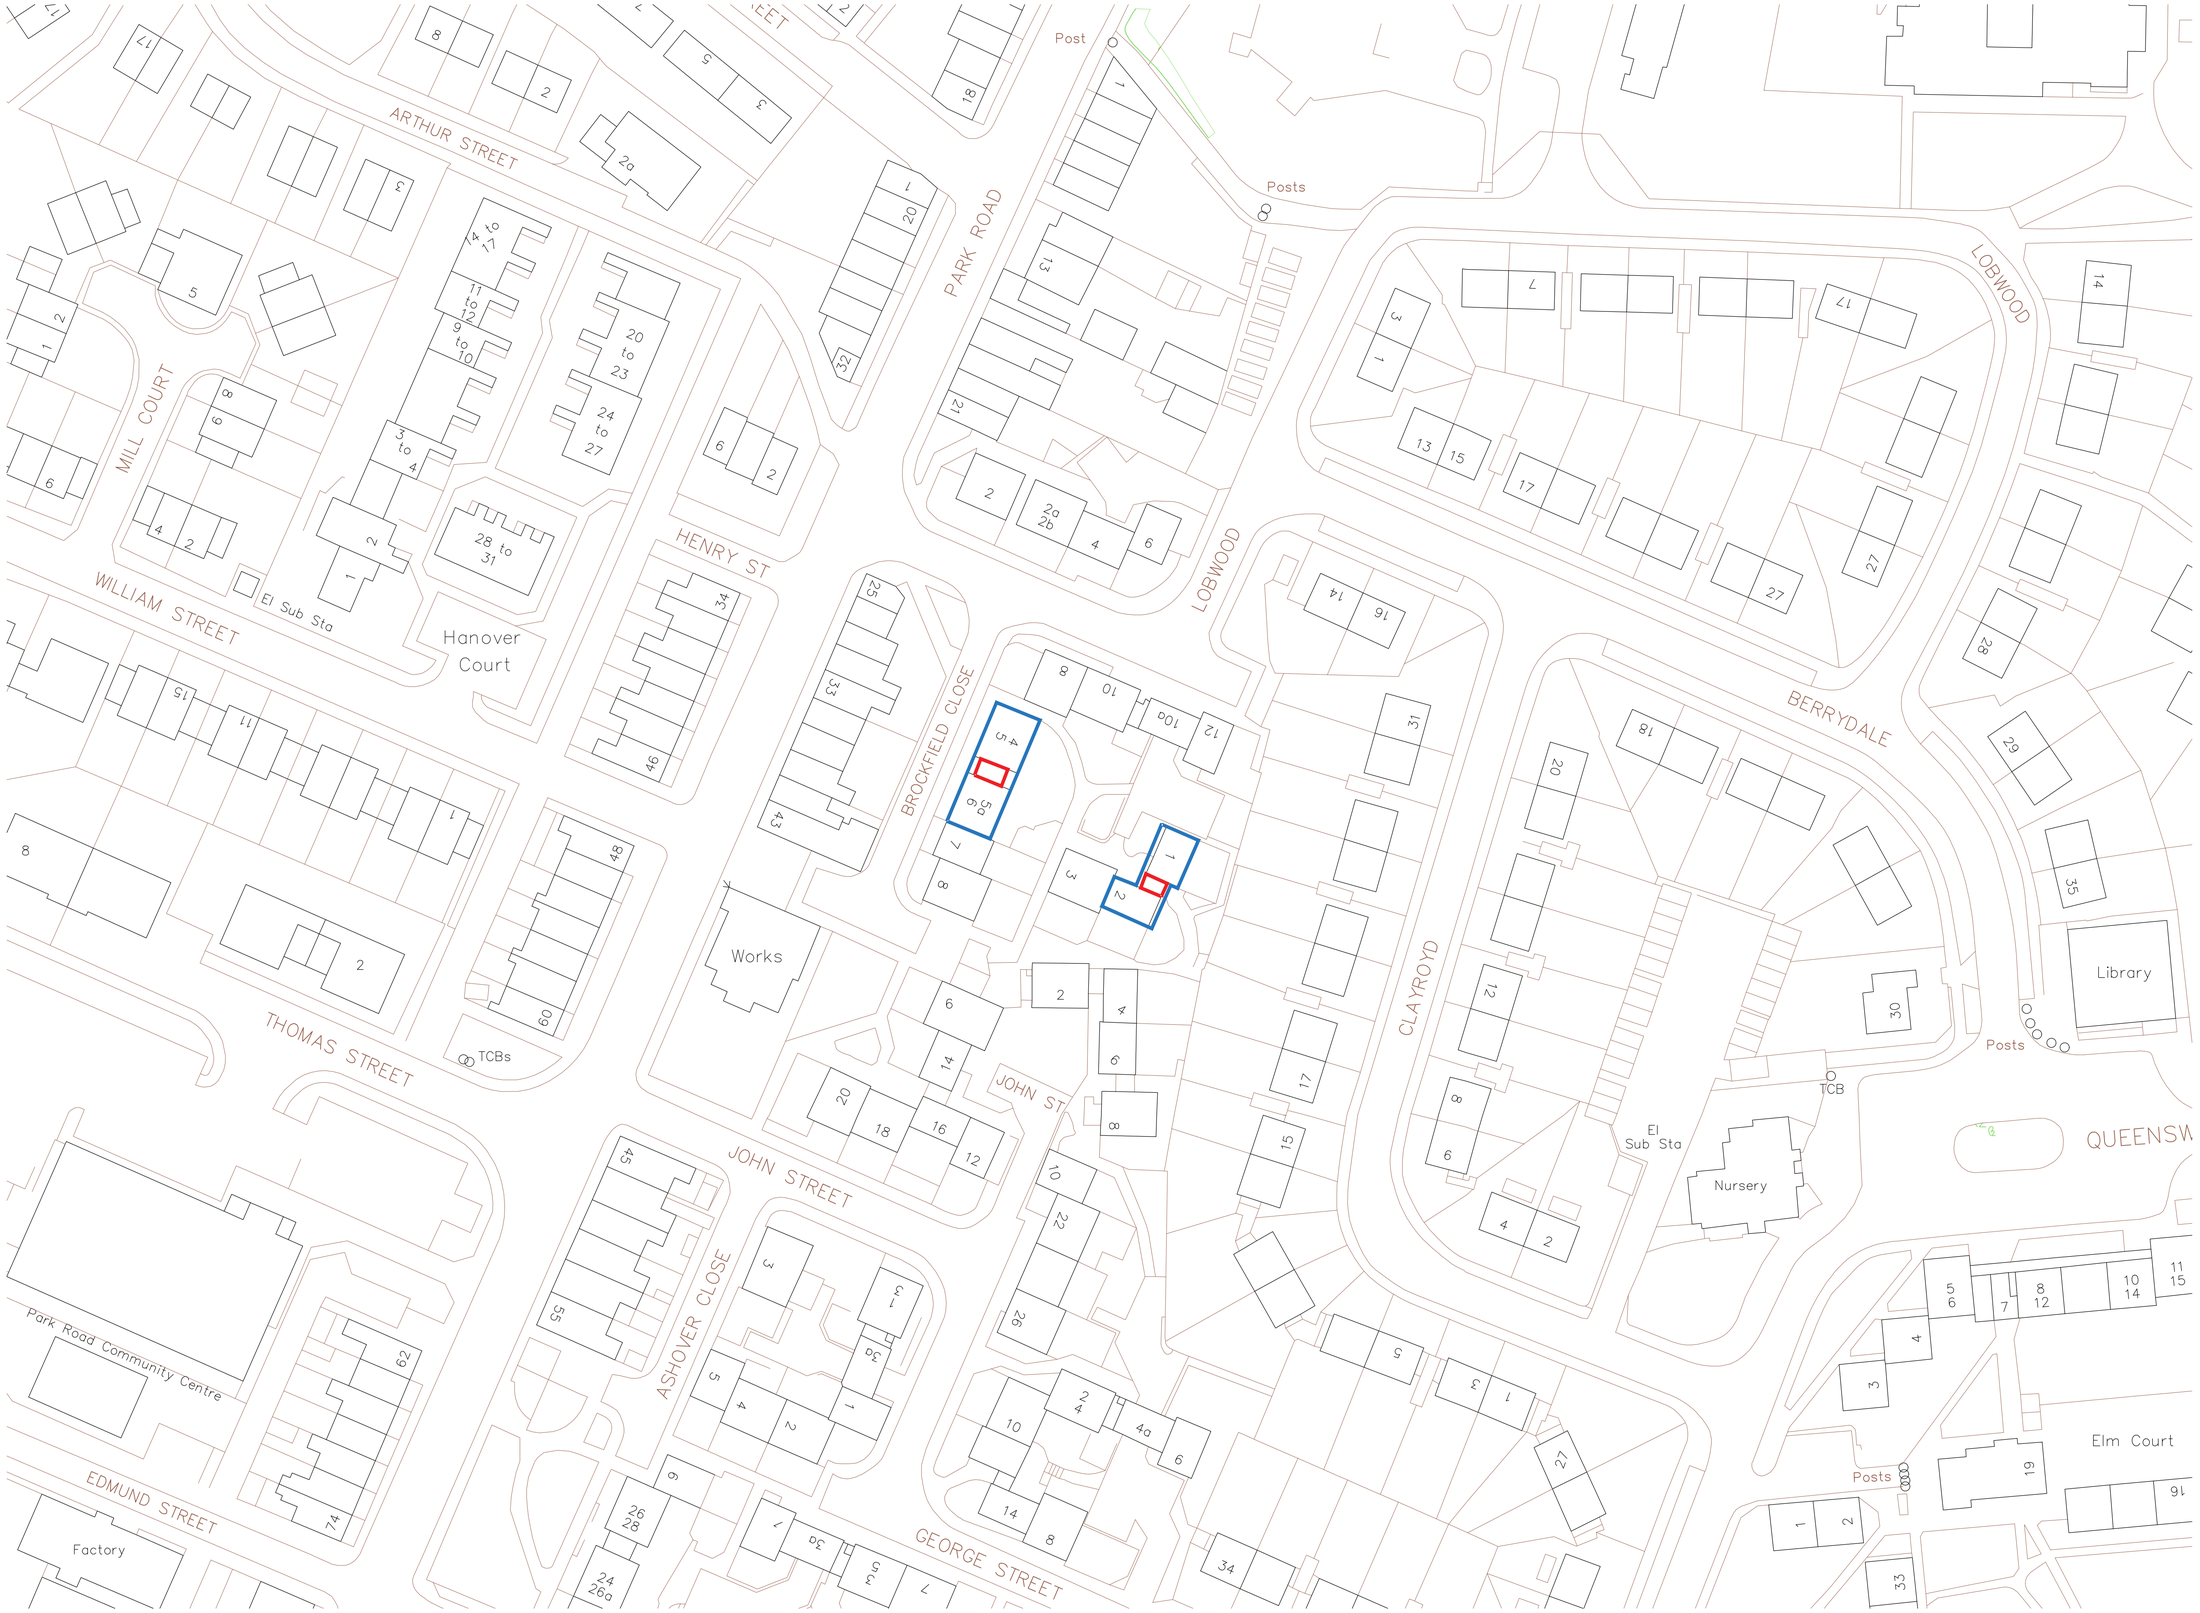


Site Location Plan (Brockfield Close 1-2 & 5-5a)

Scale 1:500

0 10 20 30 40 50 m

SCALE 1 : 500

Notes

This Drawing is an instrument of service and shall remain the property of Align Property Partners Ltd copyright ©. It may not be reproduced or copied in any form. It shall not be used for the construction, enlargement or alteration of a building or area other than the said project without the authorisation of the issuing office.
Contractors shall verify and be responsible for all dimensions and conditions and shall report any discrepancies to the issuing office before proceeding with any work. Drawings shall not be scaled.

N

Key:

- Property boundary
- Proposed area of work

Ver.	Details	Author & Date	Checked & Date	Approv'd & Date
P1	Planning	NRL 27.10.23	BJL 27.10.23	SAS 27.10.23

align PROPERTY PARTNERS
White Rose House (2nd Floor), Northallerton Business Park, Thurston Road, Northallerton, DL6 2NA Tel: 01609 797373

Client: Barsley Metropolitan Borough Council

Project name: Cladding Replacements (Phase 1) Worsbrough

Drawing Title: Site Location Plan Brockfield Close (No.1-2 & 5-5a)

Purpose: Planning

Scale	Drawn	Checked	Approved
1:500	NRL	BJL	SAS
Original Size	Date	Date	Date
A1	27.10.23	27.10.23	27.10.23

Drawing Number: BC2202 22-APP-XX-XX-DR-B-000001 Version: P1

Align Property Partners Ltd copyright ©