
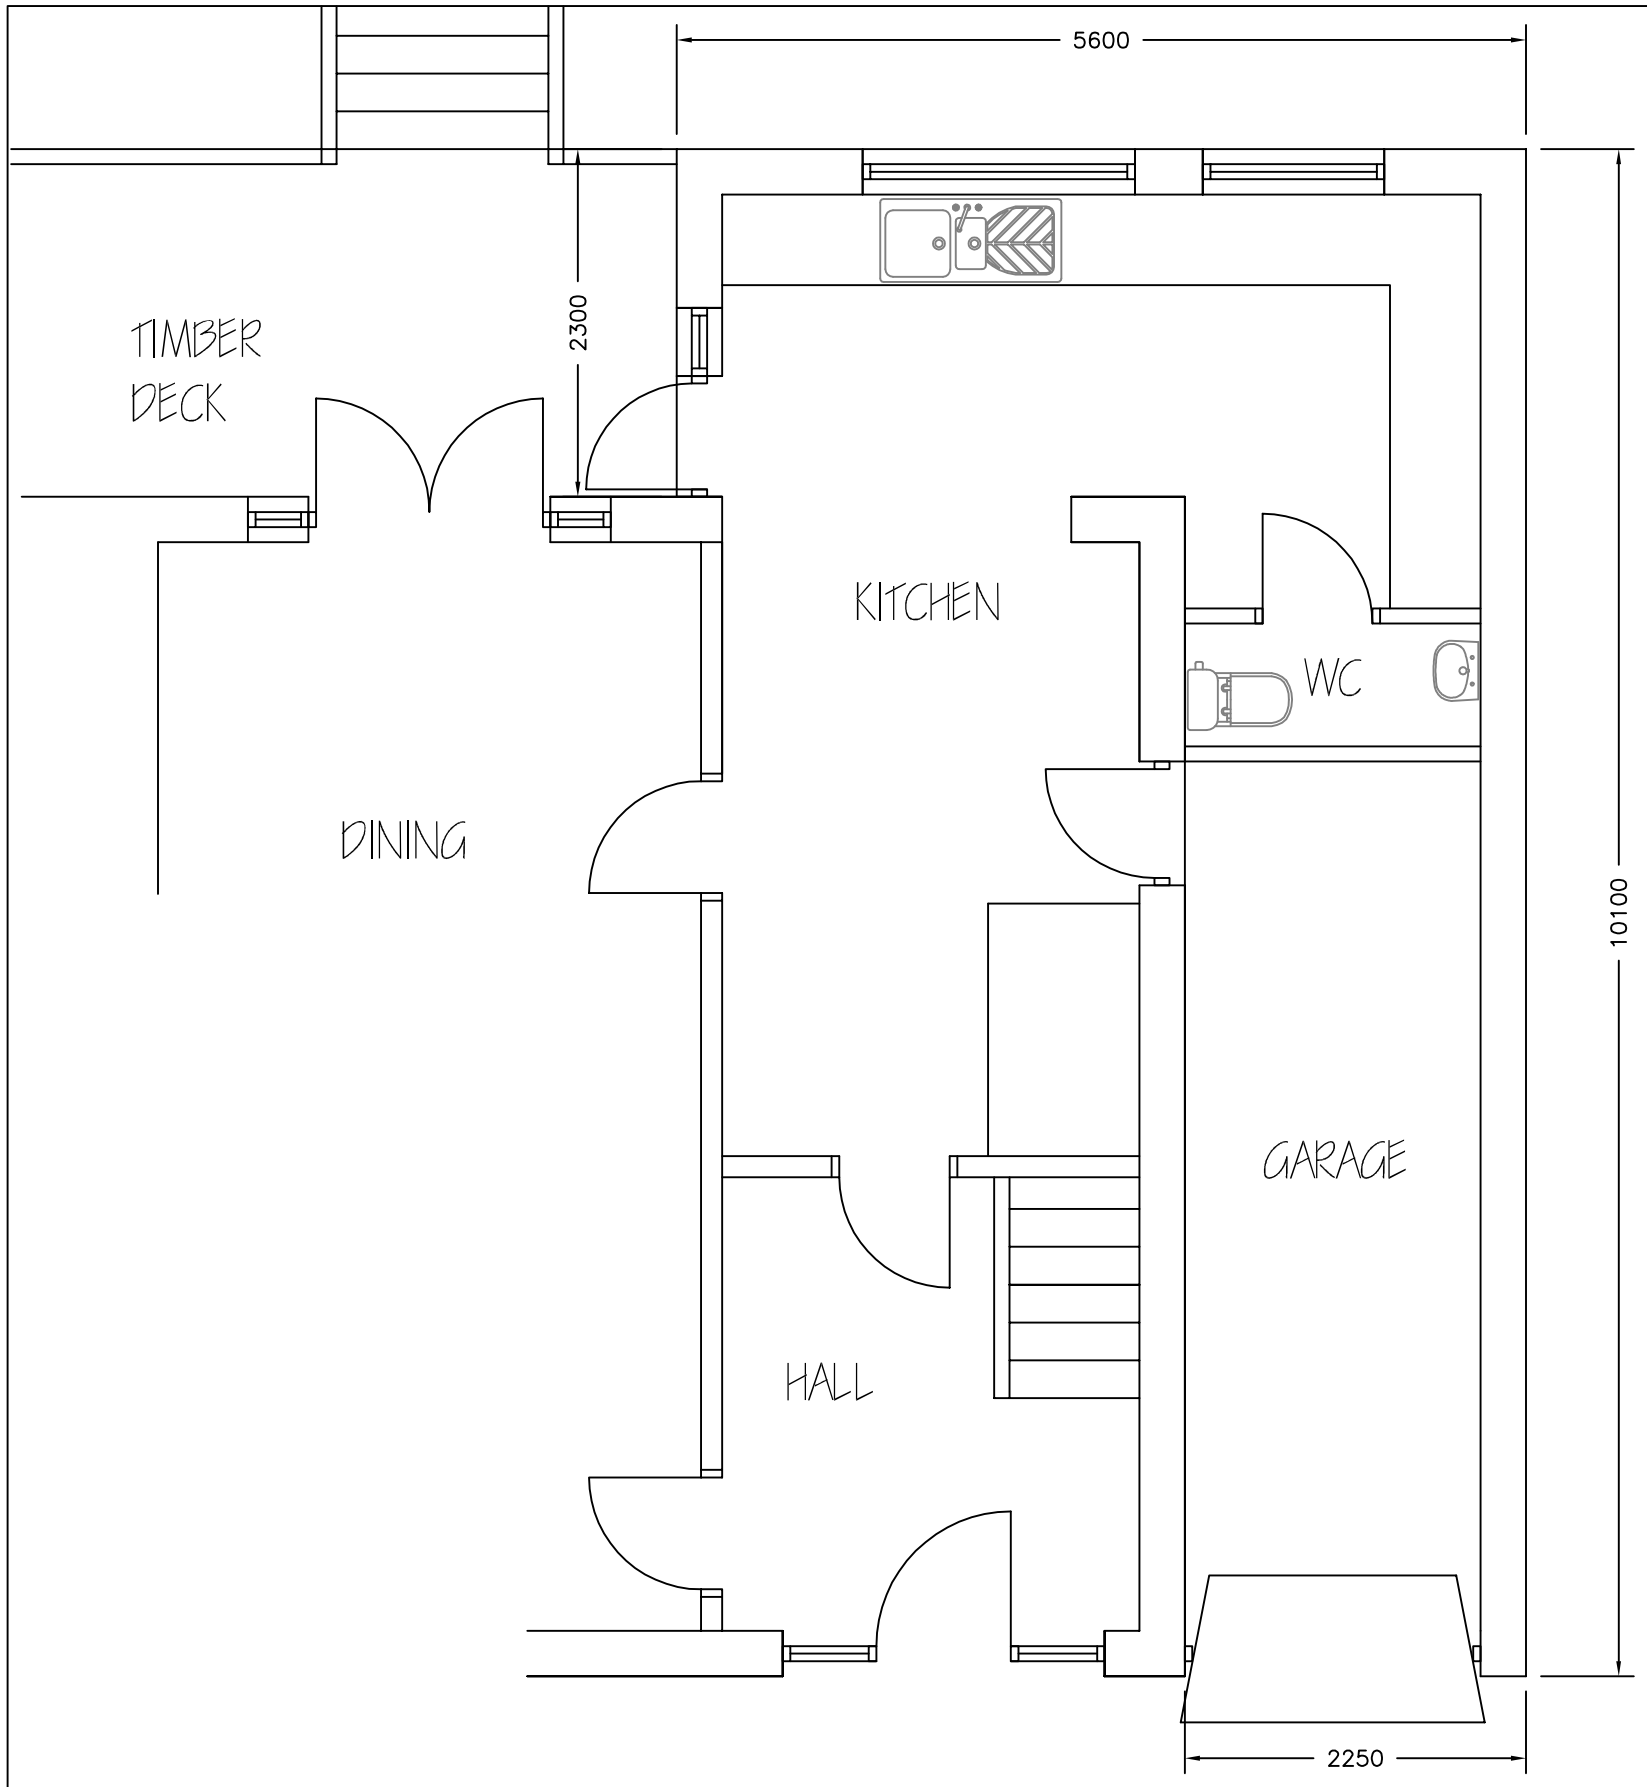


PROPOSED PLAN
1:50

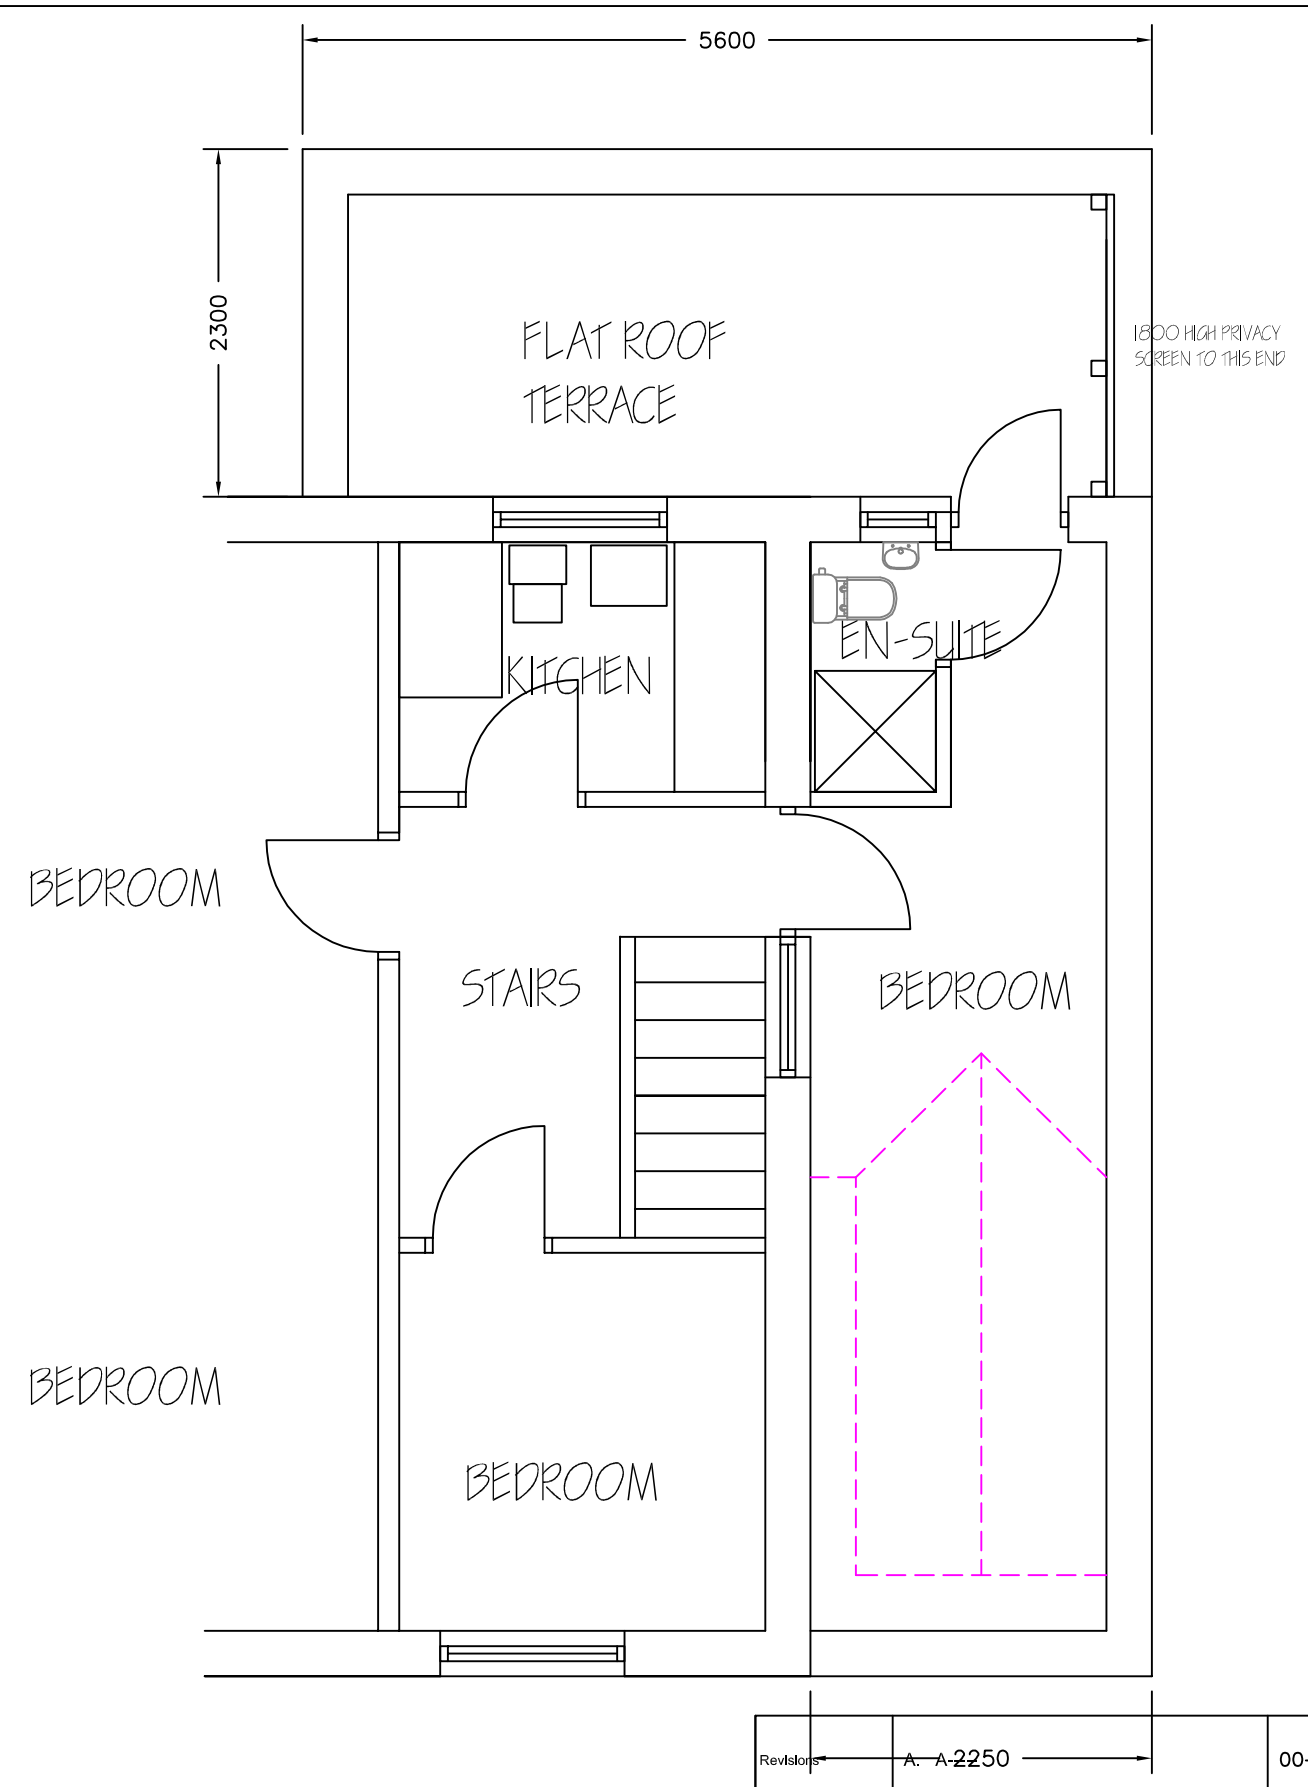

PROPOSED PLAN
1:50

Revisions	A. A 2250	00–00–

This drawing is for planning permission only and is not a construction drawing.

Drawing Title	PROPOSED–PLANS		
Job No. - Dwg No.	LP/2013/9	.	—
Client:	LEE PARSONS 35 WORDSWORTH ROAD MONK BRETTON BARNSLEY S71 2DF		
Scale.	1:50		