


Do Not Scale

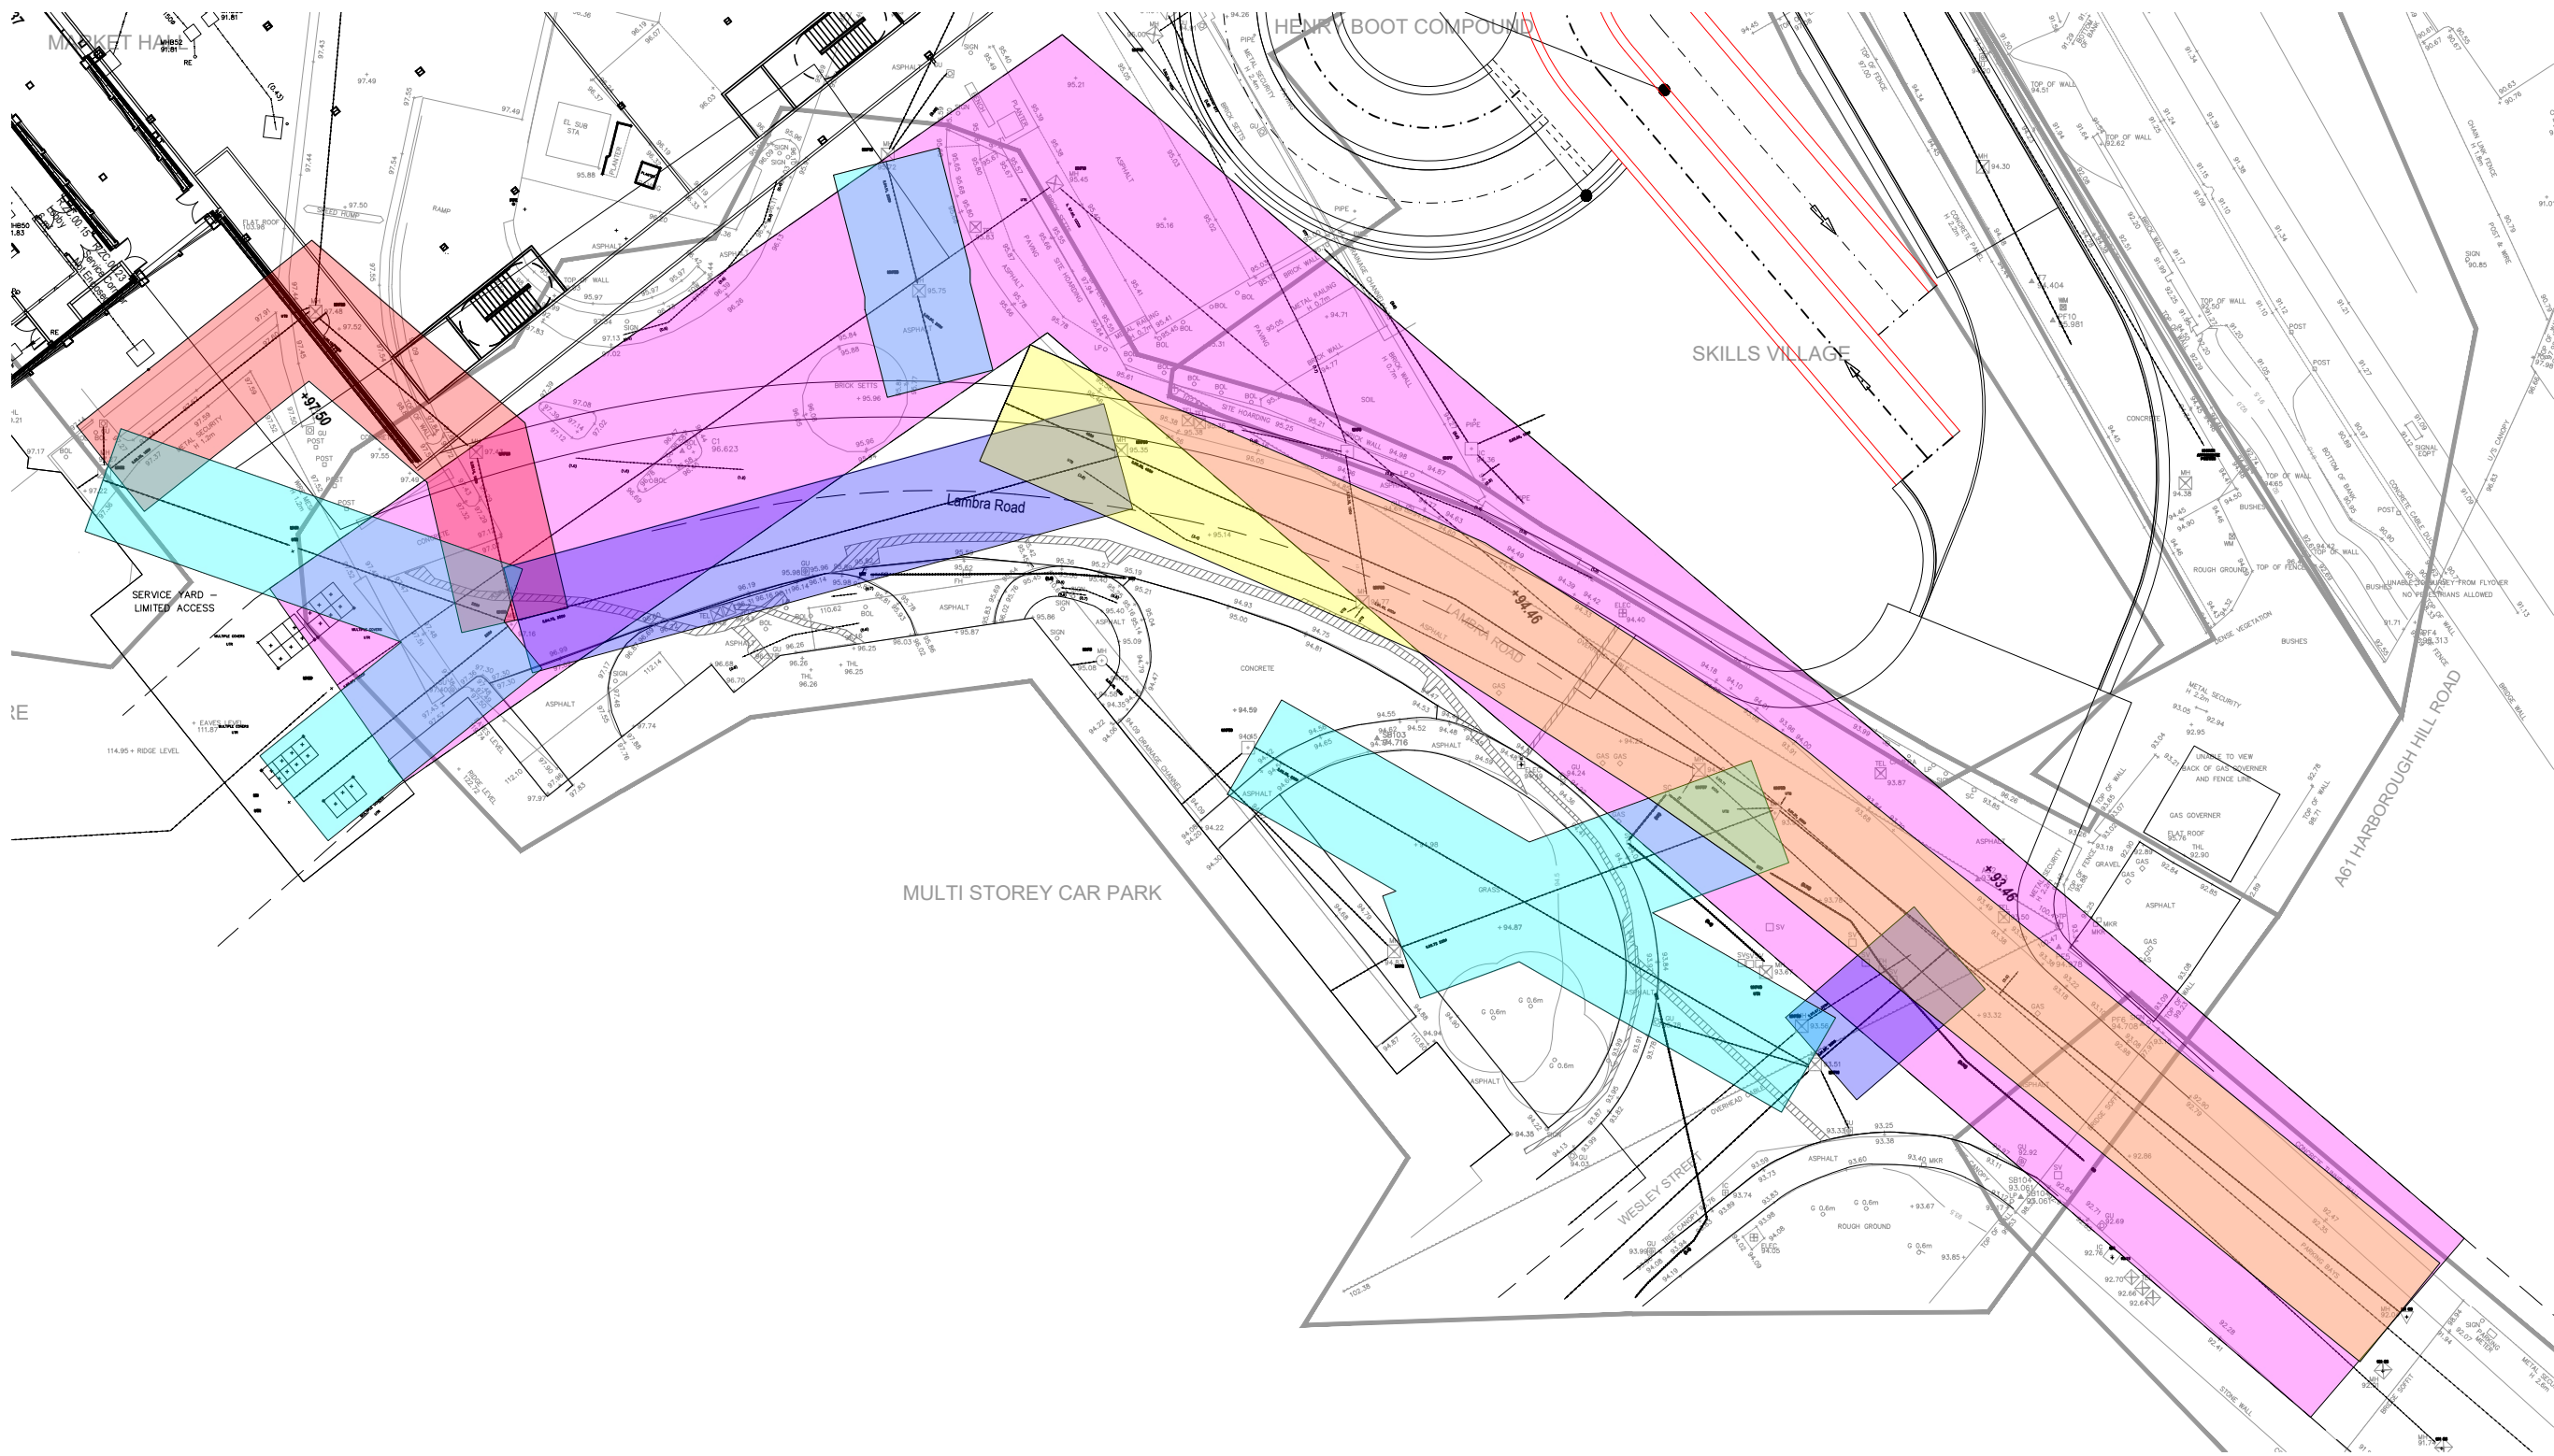

DESIGN REVIEW			
Design review by:	**	Checked by:	**
Residual hazards: 1. For general notes refer to drawing 002.			
⚠ Health, Safety & Environmental Notes ⚠			

Drawing Notes	
KEY	
	6.5m Easement either side of the centre line of the 1200Ø Public Combined Sewer
	3.5m Easement either side of the centre line of the 450Ø Public Surface Water Sewer
	3m Easement either side of the centre line of the 300Ø Public Surface Water Sewers
	3m Easement either side of the centre line of the 225Ø Public Surface Water Sewers
	3m Easement either side of the centre line of the 150Ø Public Surface Water Sewers

14.02.19	Initial Issue	LW	RP	P1
Date	Revision	By	Chkd	Rev

ADEPT
Engineering Better Solutions Together

Web: www.adeptcsce.com
Email: inbox@adeptcsce.com

Originating Office
1912 Mills, Sunny Bank Mills,
Farsley, Leeds, LS28 5UJ
Tel: 0113 2394518

Civil and Structural
Consulting Engineers

Project
Glassworks, Barnsley

Title
**Existing Drainage Easement
Zones Sheet 1 of 2**

Client

Scale @ A1 1:200	Drawn LW	Checked RP	Date Feb 2019
Suitability S3	Purpose Stage 4b Issue		