
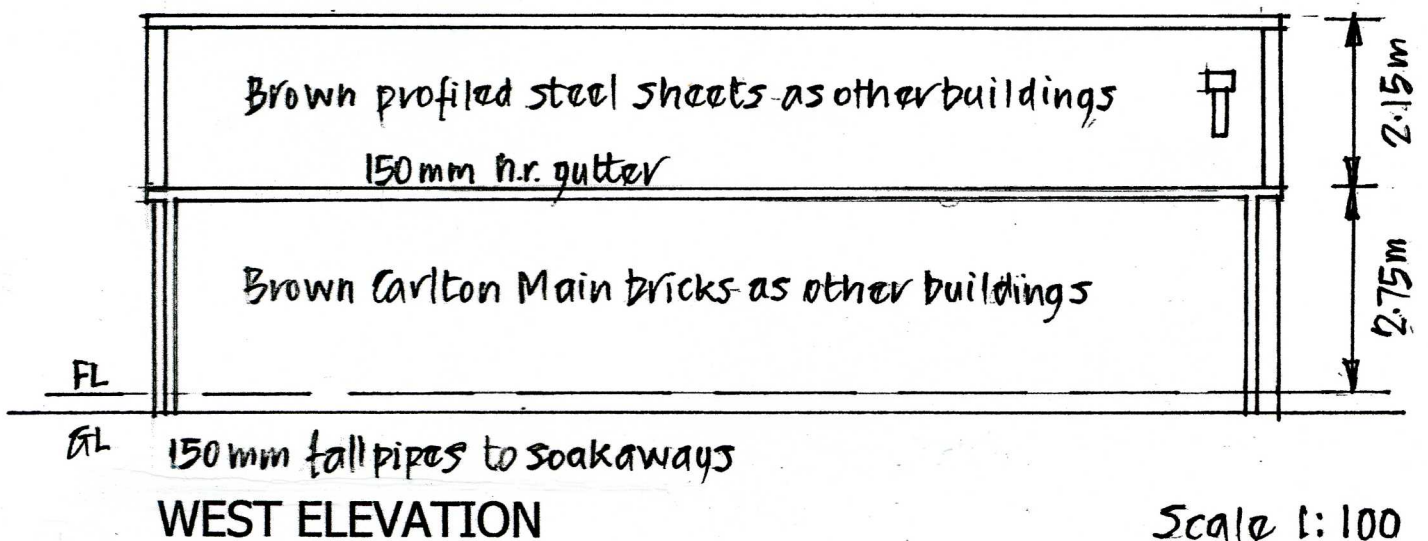
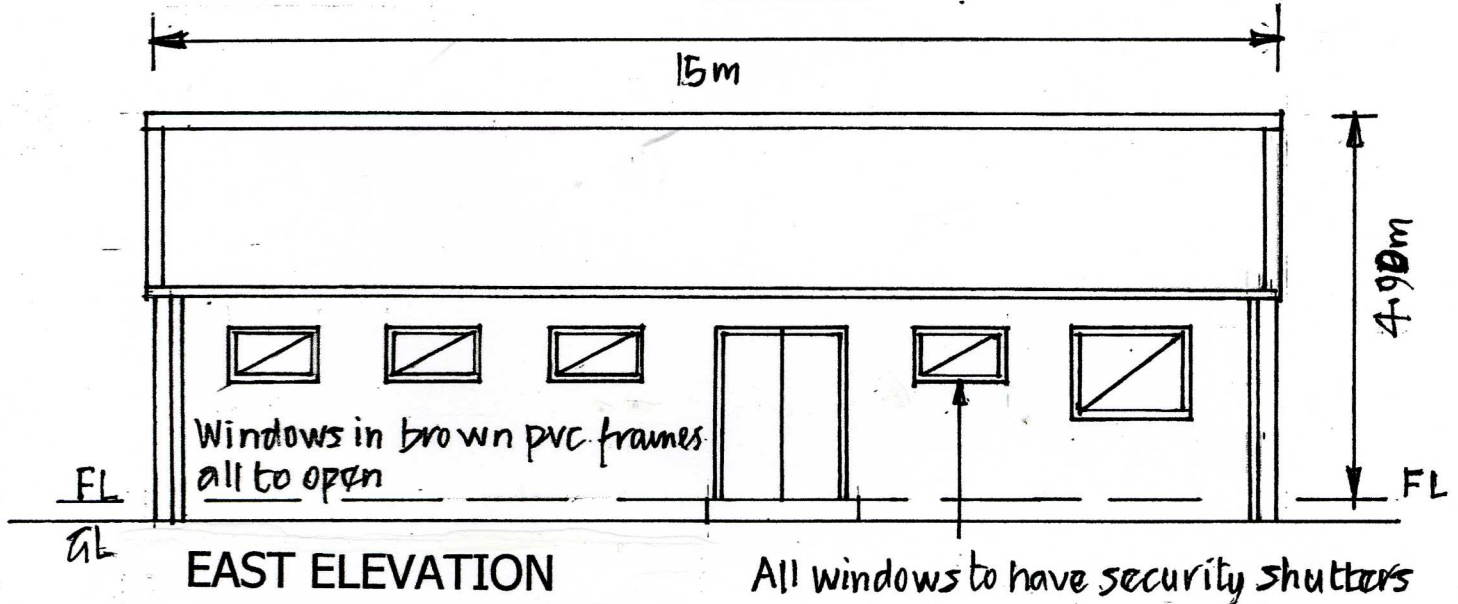


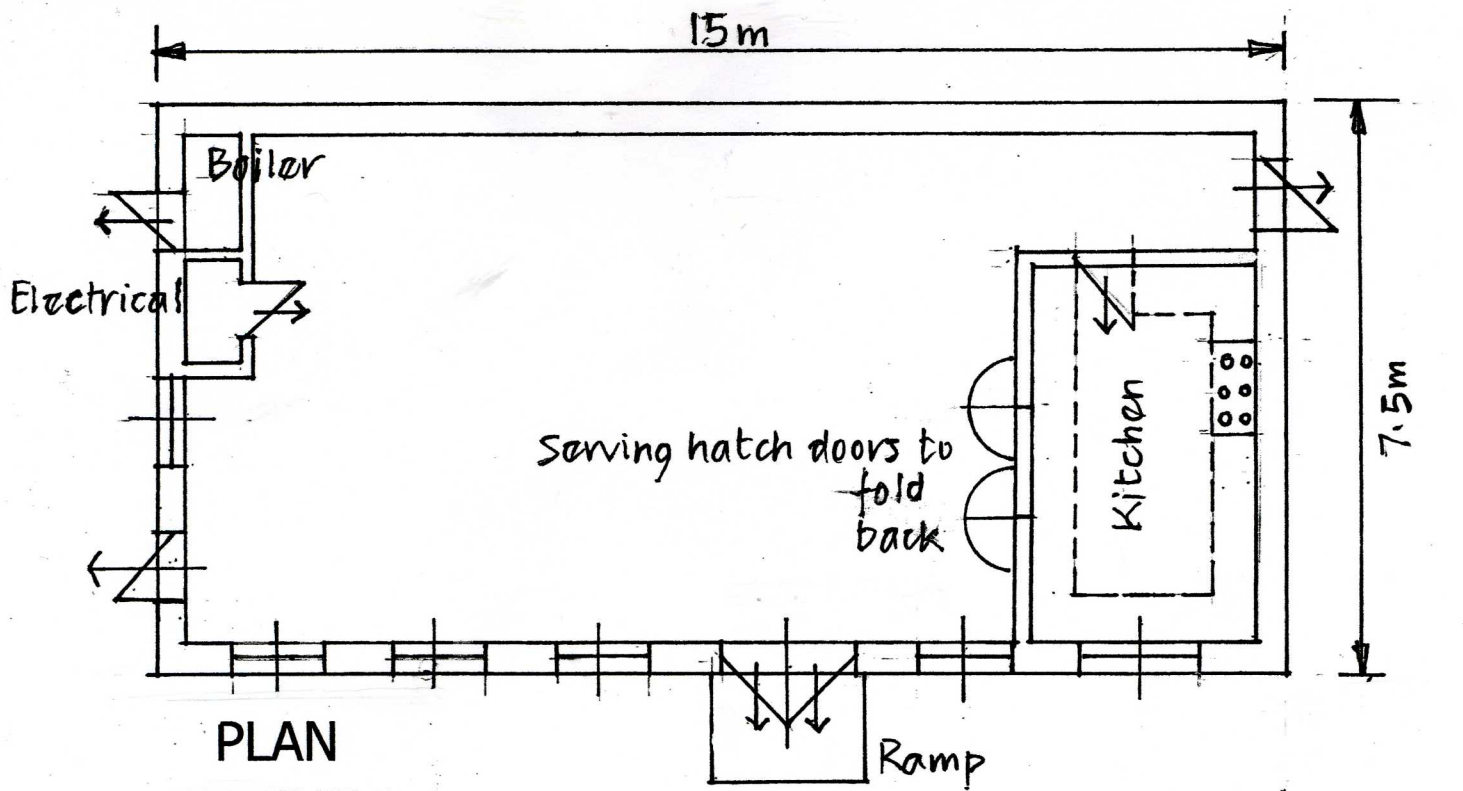

Scale 1:100

SILVERWOOD SCOUT CAMP - ACTIVITY BUILDING