
©
No dimensions are to be scaled from this drawing.
All dimensions and sizes to be verified on site.

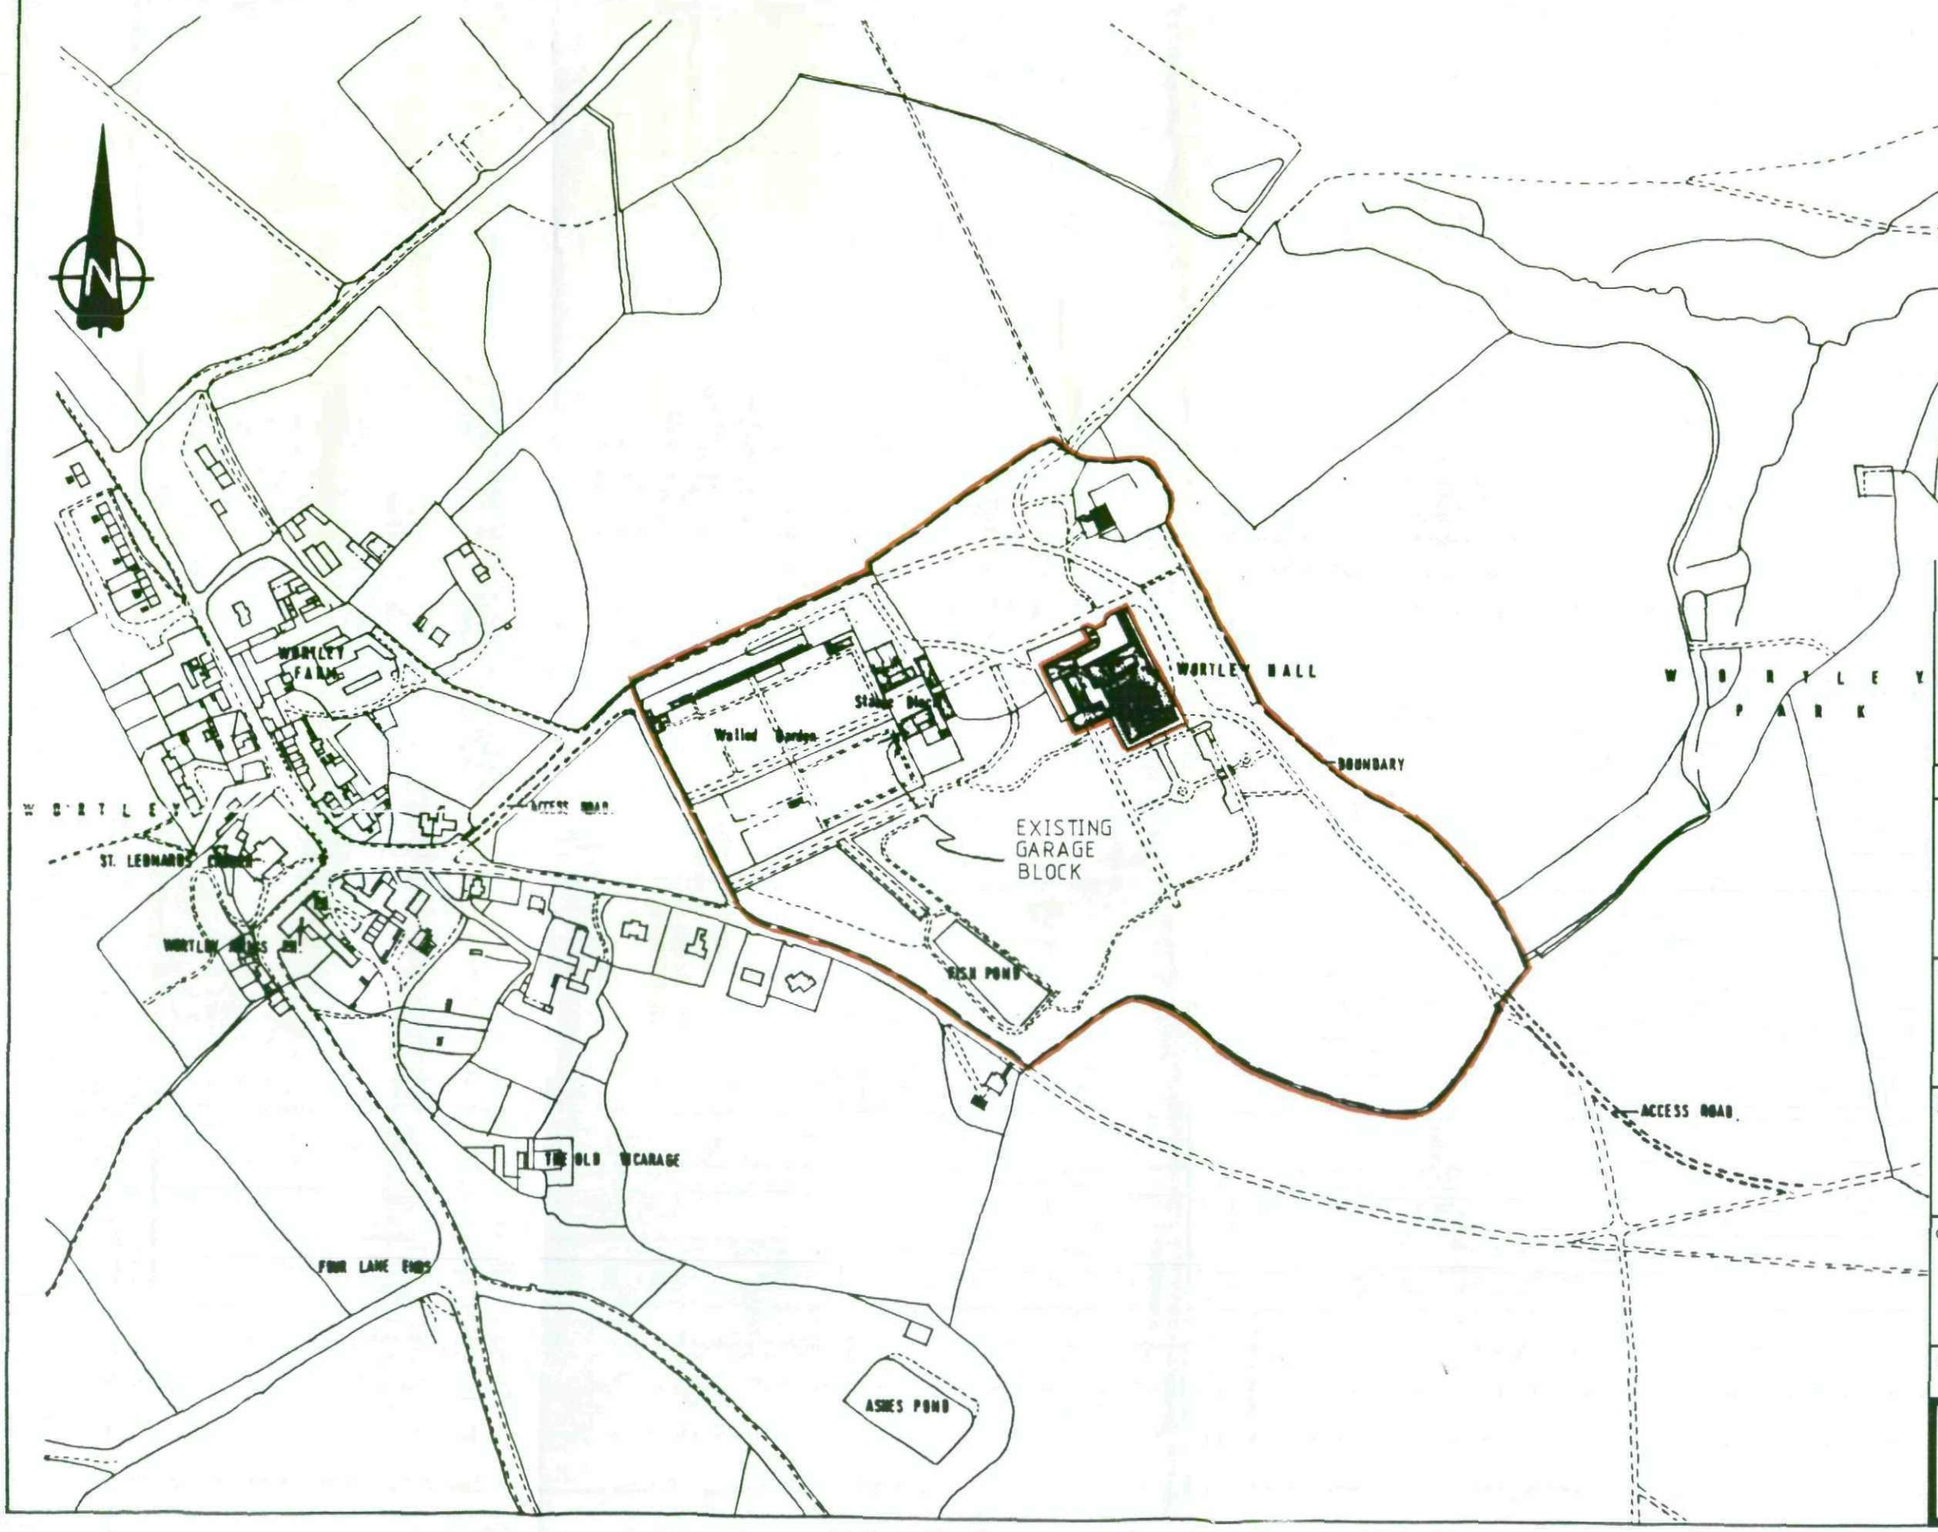

no.	date	revision details	by

Elden Minns & Co. Ltd.
Chartered Architects, Surveyors
453 Glossop Road, Sheffield S10 2PT
tel: 0114 2662458 / fax: 01142662459
email: eldenminns@aol.com

client
Wortley Hall Ltd.

job title
Alterations to The Club Premises at
Wortley Hall, Wortley, Sheffield S35 7DB

drawing title
Location Plan

scale	drawn by	date
@ A3	-	JUL 09

job no.	drawing no.	revision no.
21.08/09	E/01	