SOUTH EAST ELEVATION

SECONDARY ENTRANCE DOORS IN OFF WHITE FINISH TO MATCH WINDOWS.

FRONT ENTRANCE DOOR IN MEDIUM OAK FINISH TO MATCH GARAGE DOORS.

COTTAGE STYLE CASEMENT WINDOWS IN OFF WHITE FINISH SET IN 75MM REVEALS.

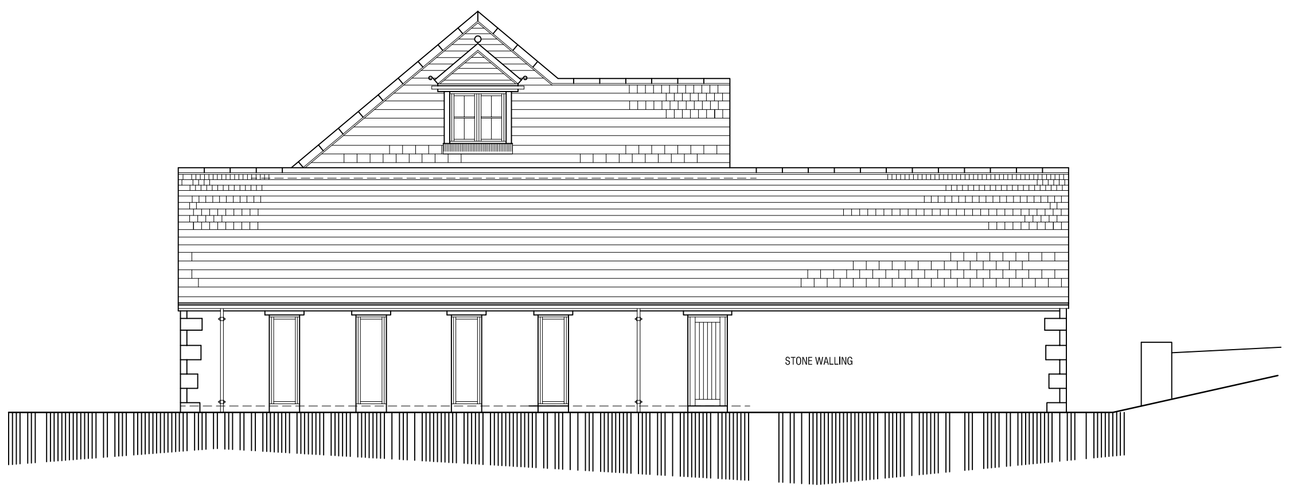

SOUTH WEST ELEVATION

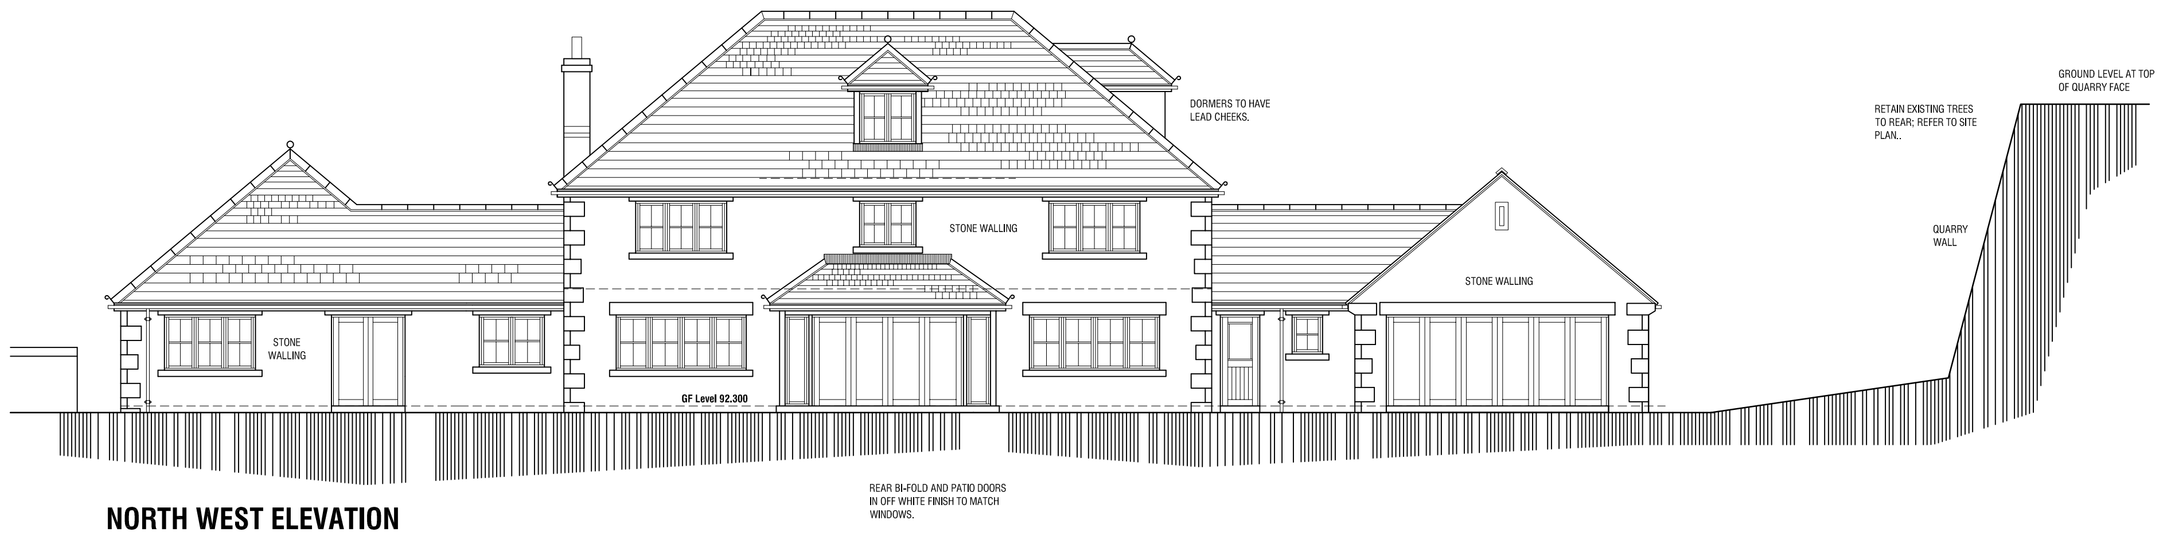

NORTH WEST ELEVATION

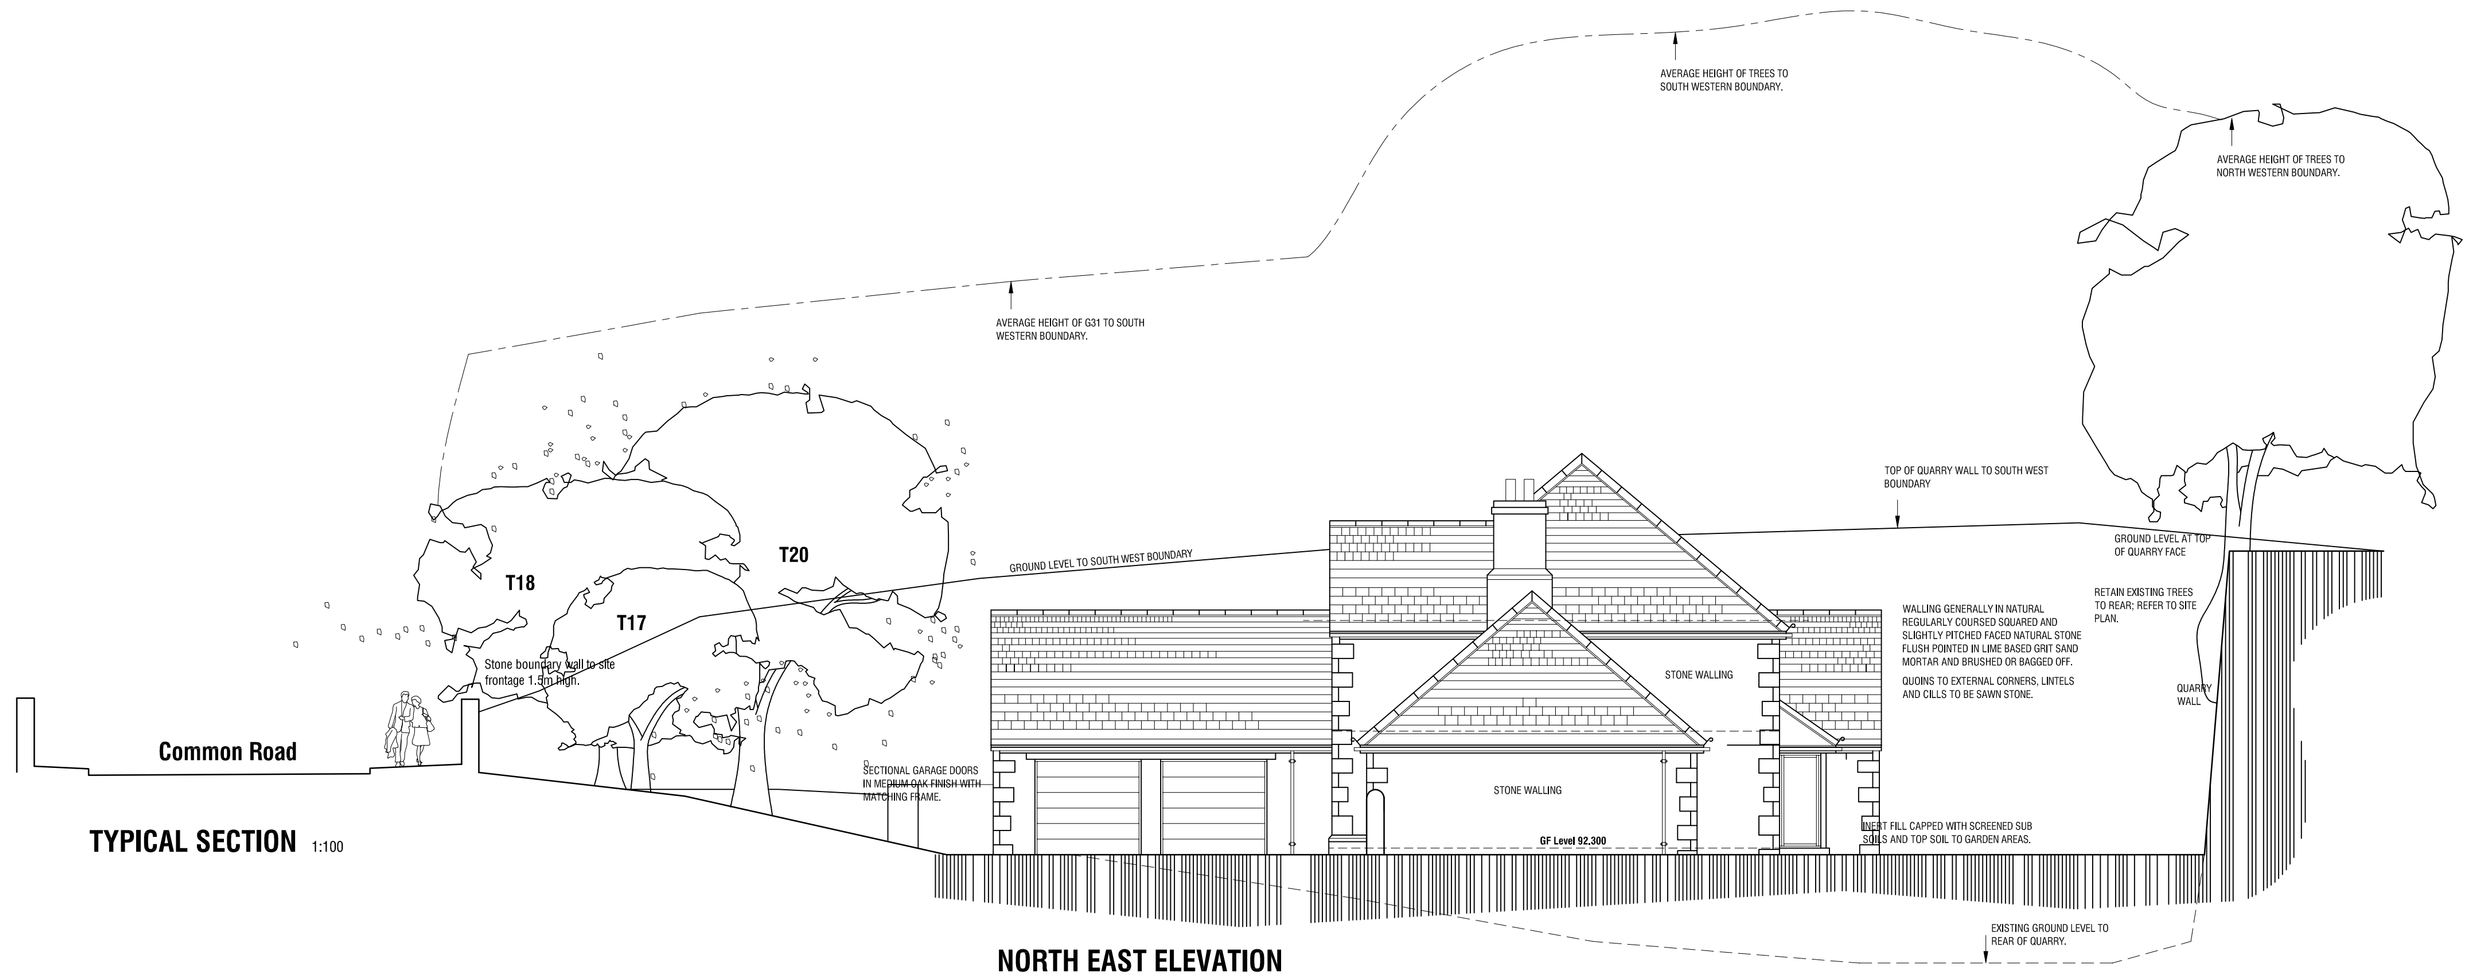

TYPICAL SECTION 1:100

NORTH EAST ELEVATION

PROPOSED DWELLING
THE OLD QUARRY
COMMON ROAD
BRIERLEY BARNSLEY

PROPOSALS

ELEVATIONS

mboothdesign
architectural design and building consultants
Fairfield House Barnesdal Close
Barnsley S75 2LU
T: 01226 286256
M: 07881898300
E: mboothdesign@btconnect.com

Scale	1:100 @ A1	Drawn	MJB
Date	March 2016	Ref.	15.25
Dwg No.	P3	Rev.	

0cm 2cm 4cm 6cm

Copyright mboothdesign. All dimensions in millimeters unless otherwise stated. Dimensions for setting out in existing buildings are to be checked and verified on site.