
PROPOSED LIQUID SLURRY STORAGE LAGOON


FLASH HOUSE FARM, HOLLIN LANE,

MILLHOUSE GREEN, PENISTONE.


FOR J. J. & J. D. BOOTH.

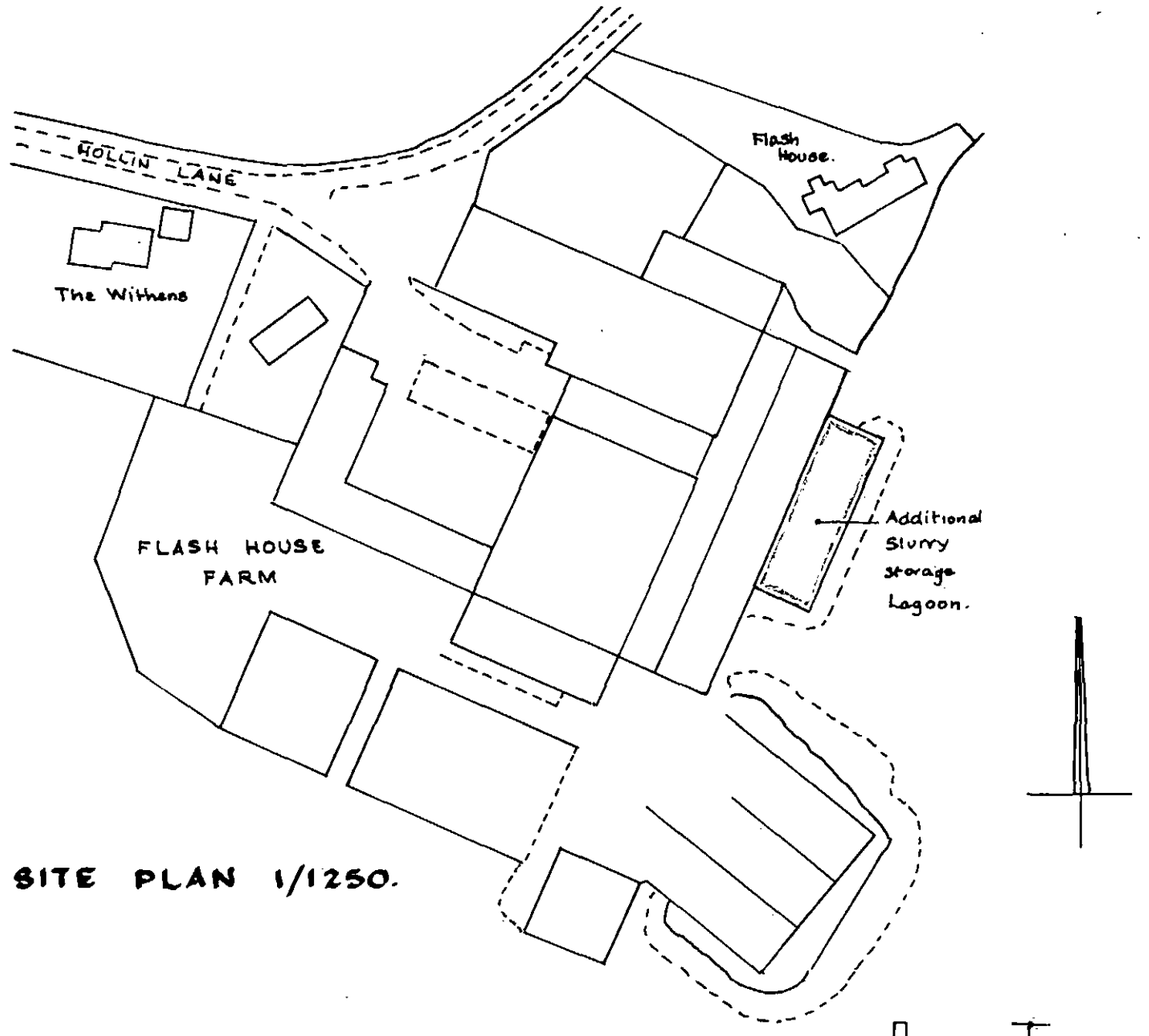


SITE PLAN 1/1250.

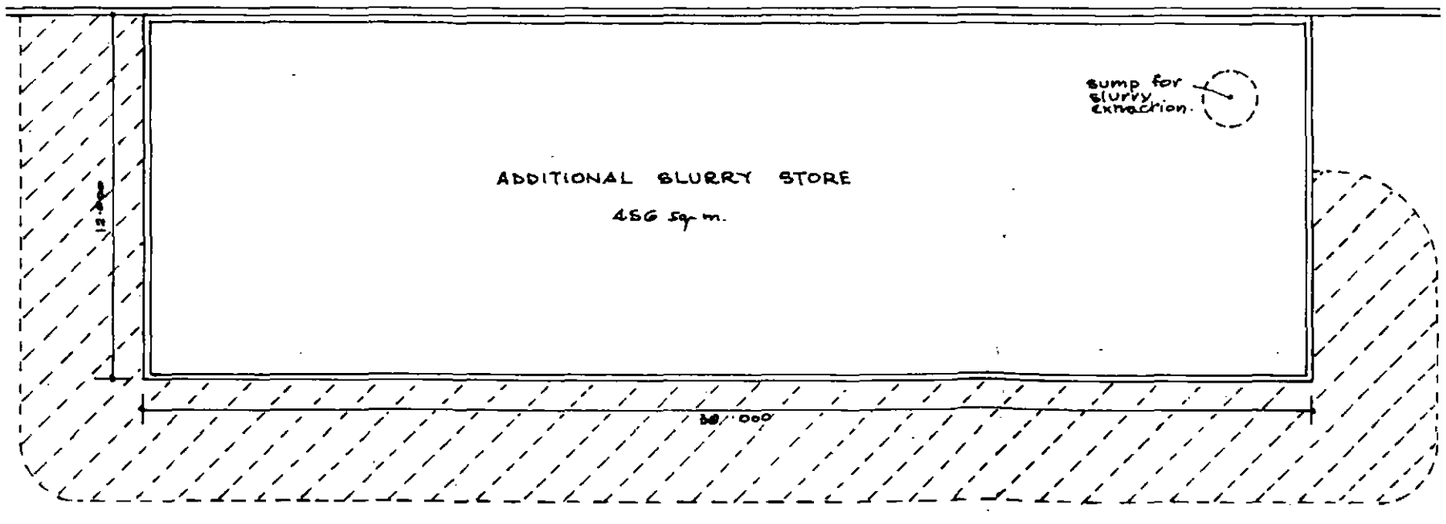

PLAN 1:200.

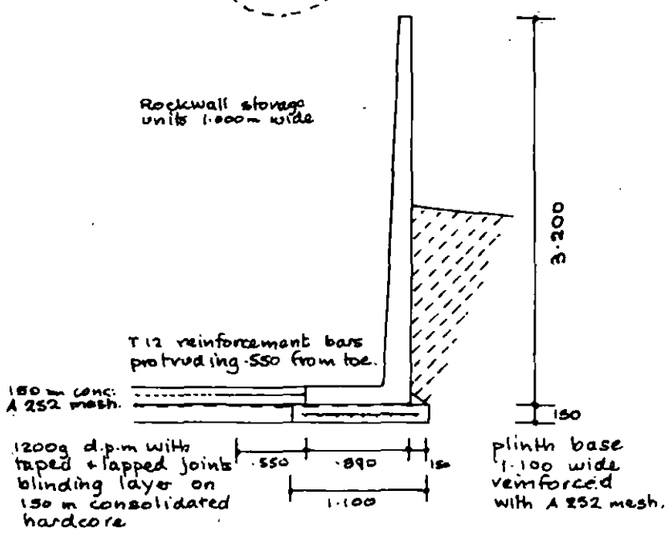

SECTION 1:50.

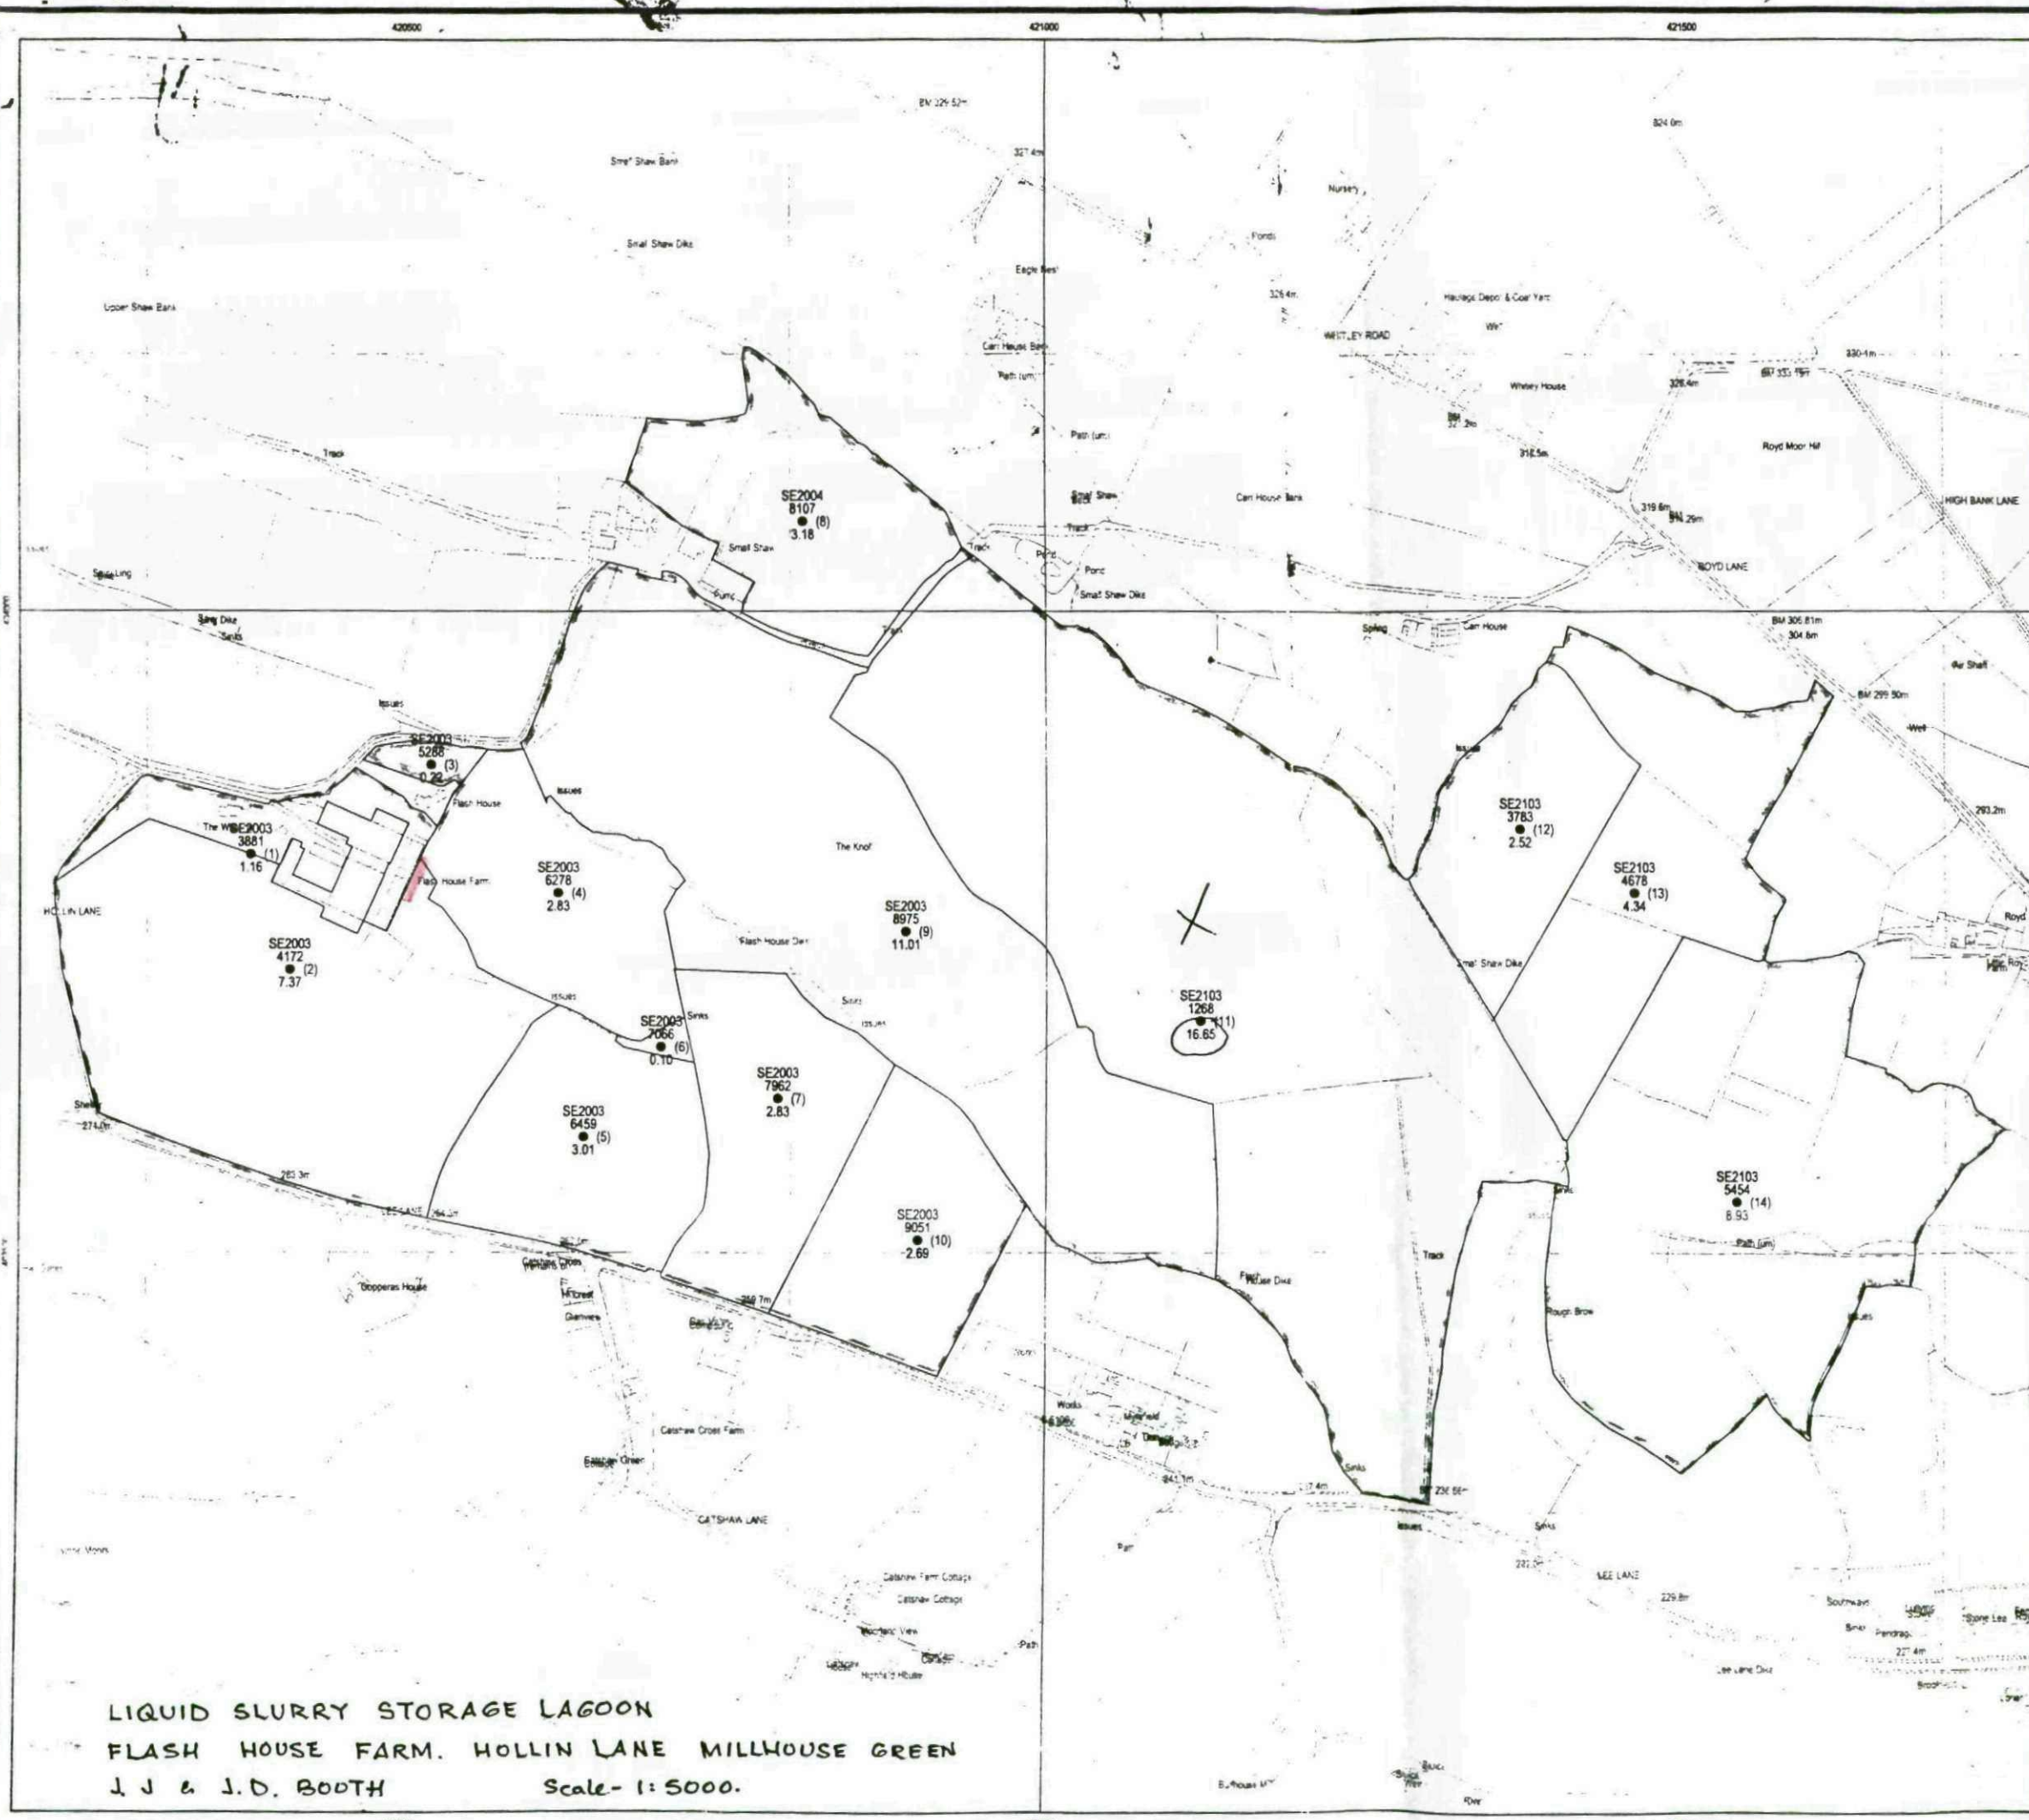
420500
421000
421500
SE2004
8107
(8)
3.18
SE2003
5268
(3)
0.22
SE2003
3881
(1)
1.16
SE2003
6278
(4)
2.83
SE2003
4172
(2)
7.37
SE2003
8975
(9)
11.01
SE2003
7066
(6)
0.10
SE2003
7962
(7)
2.83
SE2003
6459
(5)
3.01
SE2003
9051
(10)
2.69
SE2103
3783
(12)
2.52
SE2103
4678
(13)
4.34
SE2103
1268
(11)
16.65
SE2103
5454
(14)
8.93
WESTLEY ROAD
HIGH BANK LANE
BOYD LANE
HOLLIN LANE
CATSHAW LANE
LEE LANE
Flash House
Flash House Farm
Catshaw Cross Farm
Hopperas House
Royd Moor Hill
Whitley House
Haulage Depot & Coal Yard
Nursery
Ponds
Eagle Bes'
Small Shaw Bank
Small Shaw Dike
Upper Shaw Bank
Track
Path (um)
Spring
Issues
The Knoll
Flash House Dike
Rough Brow
Royd
Pond
Works
Catshaw Farm Cottage
Catshaw Cottage
Hollin Hill House
Pen
Sluice
Weir
Air Shaft
Sinks
Sours
Smls
Pond
Track
Path (um)
Spring
Issues
Sinks
Sours
Smls
Track
Path (um)
Issues
Smls
Path
Issues
Smls
Path
Issues
Smls
Path