



CURRENT 8050 -ATM BLOCKS

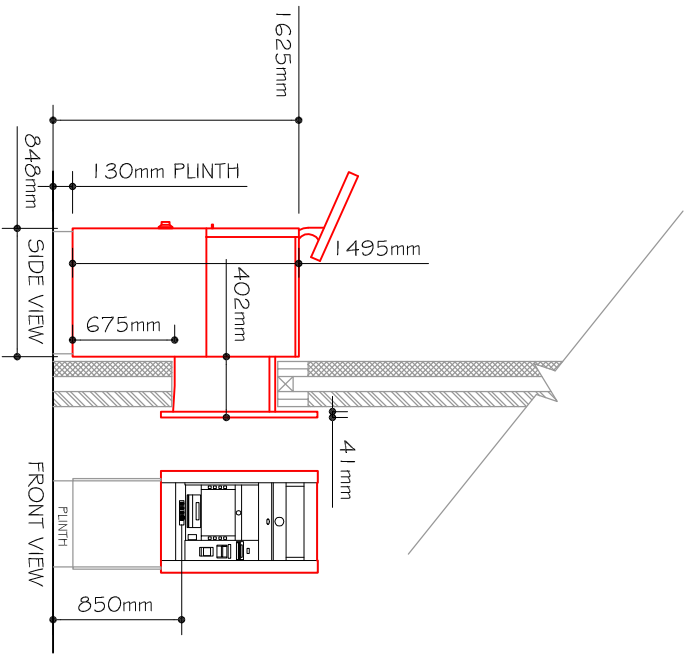


EXAMPLE SECTION
(KEYPAD HEIGHT SHOULD BE BETWEEN
850mm - 1000mm)

'TYPICAL STYLE FOR
ILLUSTRATION ONLY'
SCALE 1 : 50

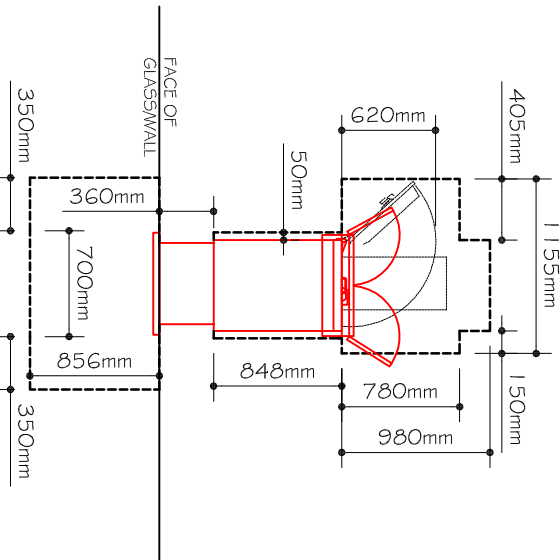

PLAN - CURRENT
SCALE 1 : 50

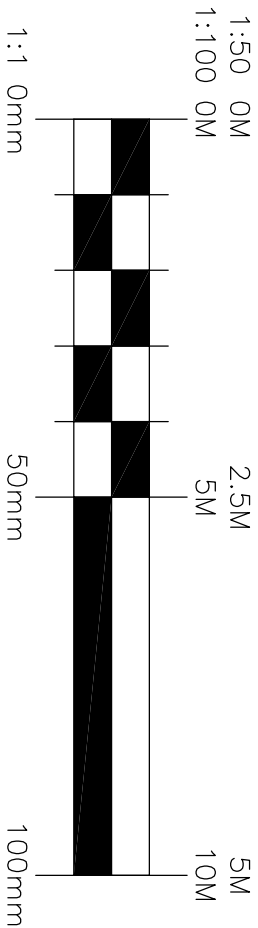


SAFETY HEALTH AND ENVIRONMENTAL (SHE) INFORMATION	
Based upon the assumption that all works will be undertaken by competent contractors working, where appropriate, to approved method statements, the designer would draw the reader's attention to the significant residual SHE risks that have not been eliminated from the designs shown on this drawing by the design process.	
CONSTRUCTION, OCCUPANCY AND DEVOLUTION (List below the significant residual risks for EACH of these three phases of operation). Where the designer determines that, so far as is reasonably practicable, there are no foreseeable significant residual design risks, the designer shall state "No foreseeable significant residual design risks identified" and the designer shall be deemed to have accepted the residual design risks identified.	

This drawing is copyright & the property of EC Harris & must not be copied in whole or in part without their written permission. Copyright is reserved. ©
FOR PLANNING USE ONLY
The Contractor is to report all dimensional discrepancies & errors to the Contract Administrator prior to construction commencing.
It is essential that this drawing is read in conjunction with all specifications/ schedule of works & that all works are included for.

TYPE B

EXTERNAL ATM
REF: PO - K1
900mm X 1336mm
WITH ILLUMINATED SIGNAGE
SURROUND @ 150 lux OR 48 cd/m
(FREE CASH WITHDRAWALS
IS BACK LIT)
THE BODY OF THE SURROUND IS
CONSTRUCTED FROM 19MM FOAMEX
WITH A LAMINATED VINYL COVERING,
THE LED PANEL IS CONSTRUCTED
FROM 6MM PERSPEX.

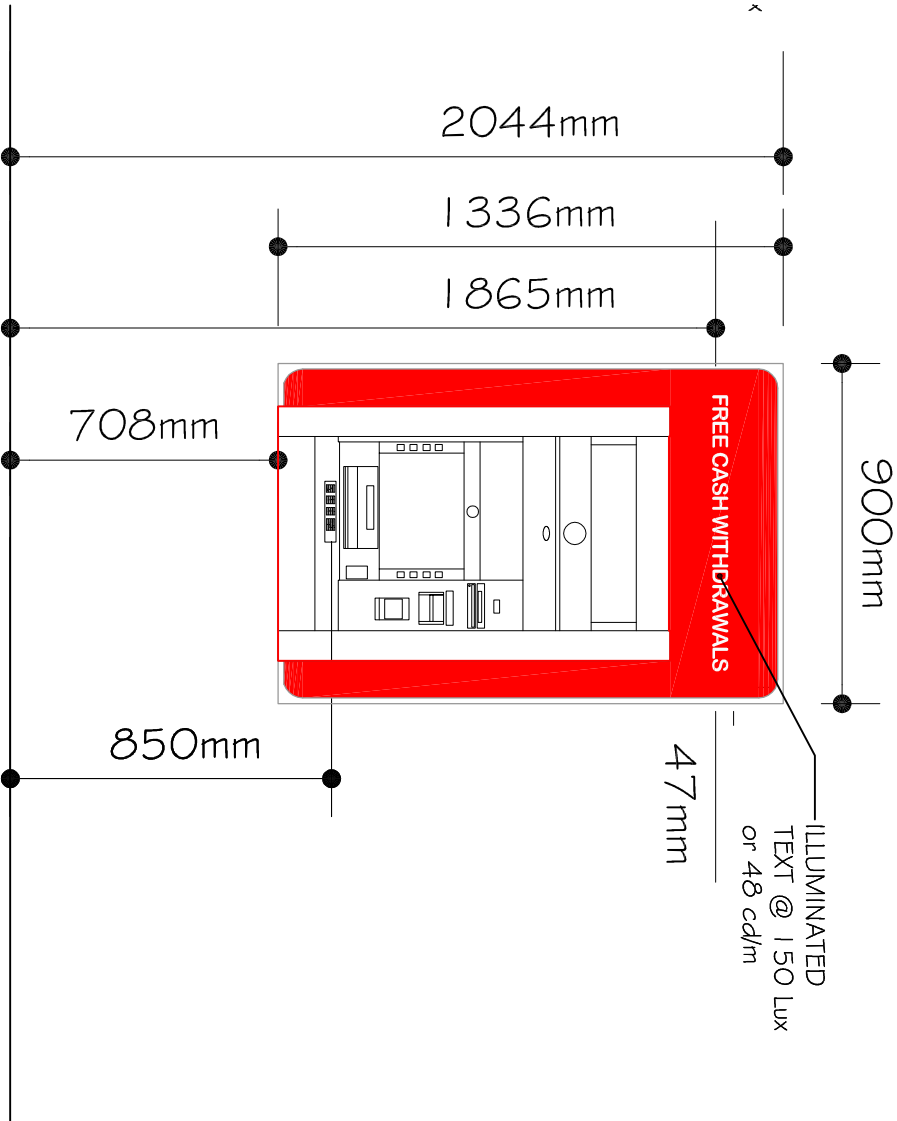

TYPE B OPTION 1
SCALE 1 : 20

Project title	
OFFSITE ATM SURVEYS	
ATM EXAMPLES	
Drawing title	
POST OFFICE ATM INSTALLATIONS	
ATM EXAMPLE TYPE B	
Drawing status	
Job No.	Project co-ordinator
15961100	
Scale	Date
AS STATED @A3	13.07.2012
Drawn by	Checked by
RA	XX
Dwg. No.	Rev. No.
EXA02	

EC HARRIS
BUILT ASSET
CONSULTANCY

EC HARRIS LLP
Midsummer Court, 314 Midsummer Boulevard,
Milton Keynes, MK9 2UB
Tel: 01908 423395 Fax: 01908 440011
information@echarris.com
www.echarris.com
An ARCADIS company