


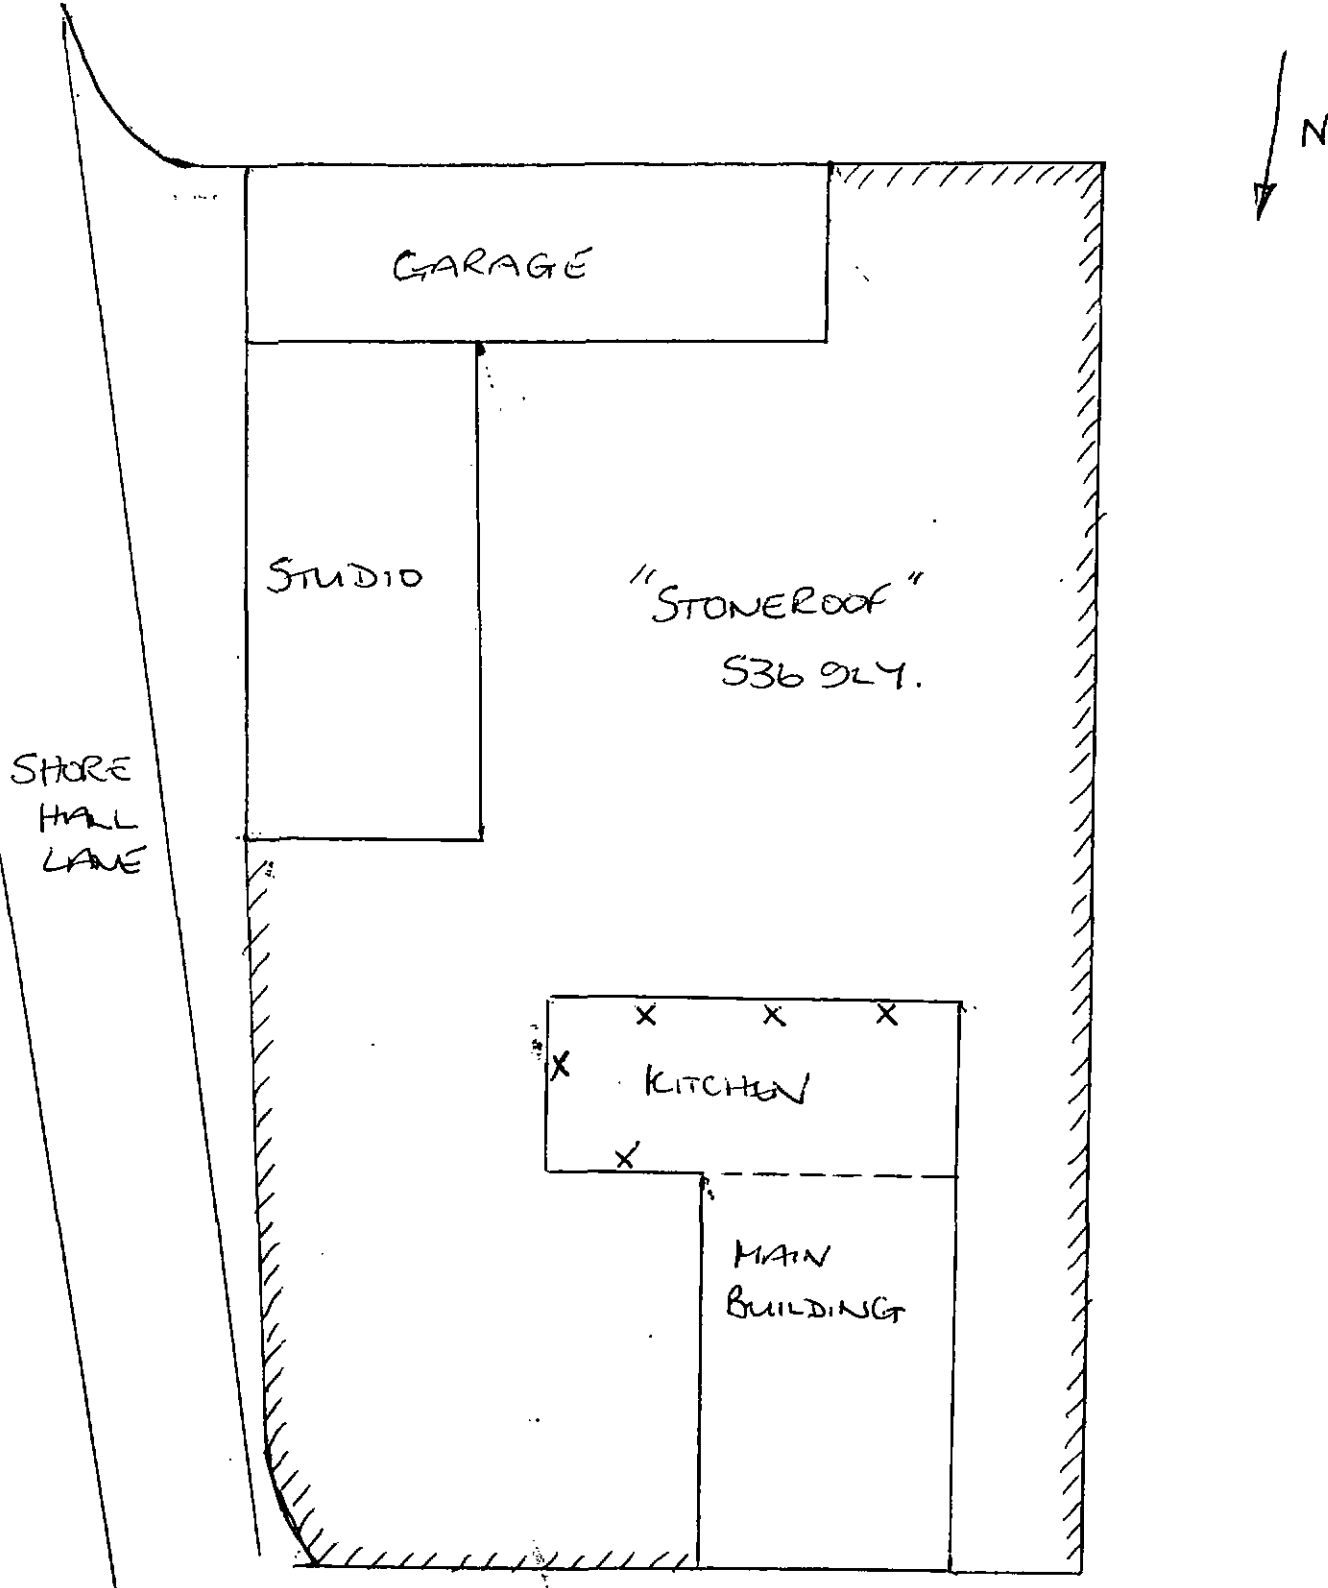

X = WINDOWS SUBJECT OF THIS APPLICATION
FIVE IN TOTAL. ALL DIFFERENT IN SIZE.

/// = STONE WALL AT LEAST SIX FEET IN HEIGHT,
OBSCURES VIEW OF PROPOSED ALTERATION OF
WINDOWS FROM SHORE HALL LANE

NOT TO SCALE

NORTH FACING SHOWING ONE
WINDOW AND HARDWOOD WINDOW
IN MAIN BUILDING.



SOUTH FACING
SHOWING THREE WINDOWS



EAST FACING SHOWING ONE
WINDOW AND HARDWOOD
WINDOWS IN MAIN BUILDING

