
CORPORATE MAIL ROOM
Planning
05 FEB 2016
Received by

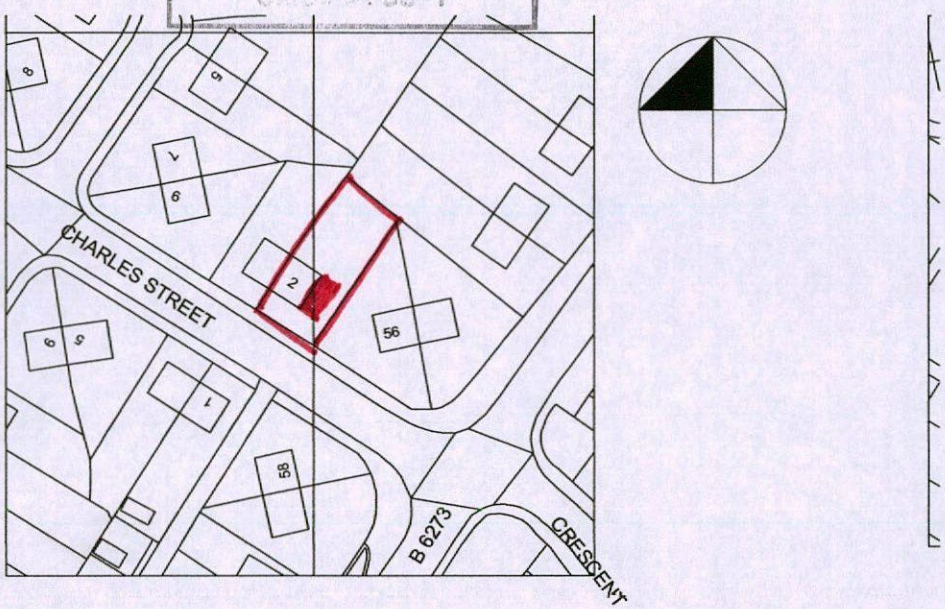

0. Ground Floor (6) 1:1250

Alan Robinson
Chartered Architect BA Dip Arch RIBA, BSc (Hons)PM
2 Gawber Road, Barnsley S75 2AF
Tel/Fax 01226 286066 Mob 07947808933

Drawing Nr: 0.

Drawing By: AR

Drawing Name
Ground Floor (6)


Drawing Status
#Project Status

Client Clarkson

Project: Propoed Two Storey Side Extension to
2 Charles Street, Middlecliffe, Little Houghton

Drawing Scale **1:1250**

Drawing date: <DATEOFISSUE Rev: #Rev:

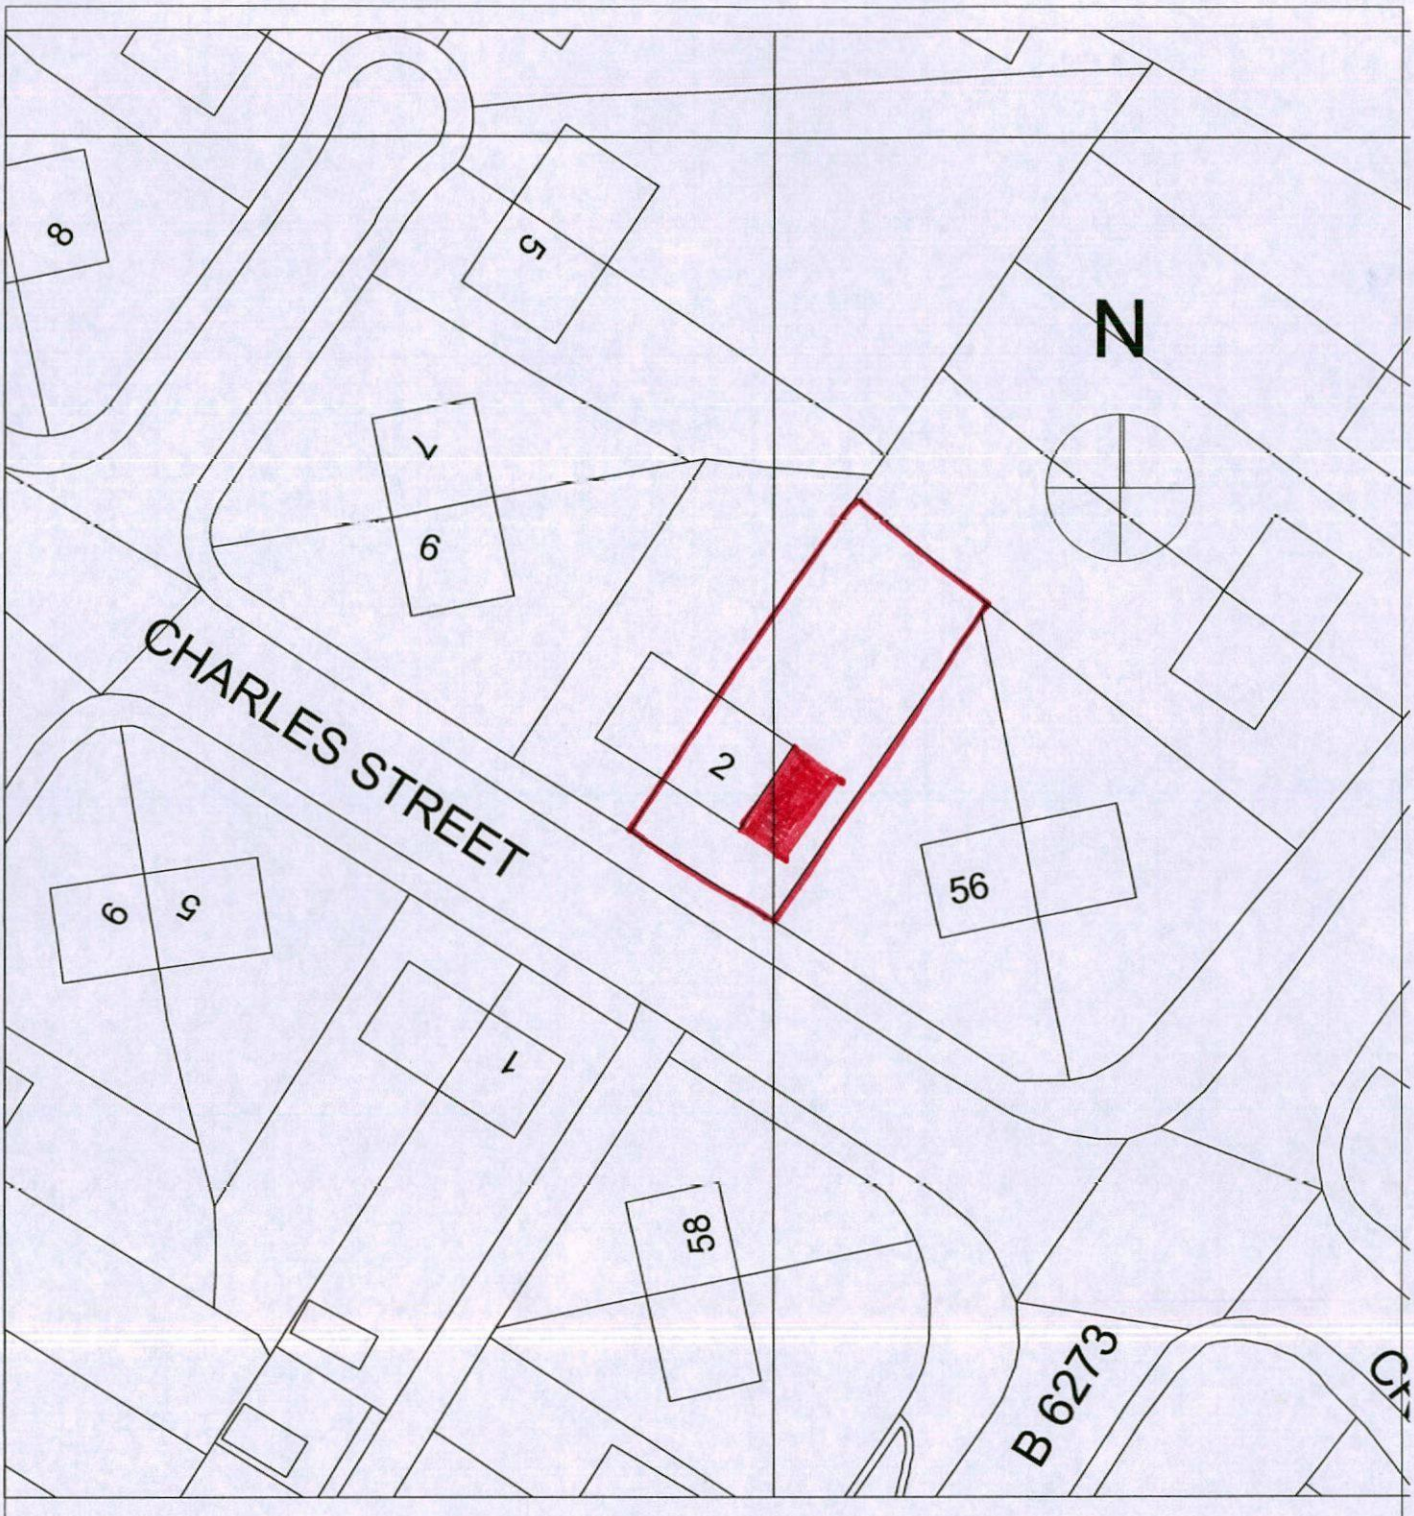

Alan Robinson
Chartered Architect BA Dip Arch RIBA, BSc (Hons)PM
2 Gawber Road, Barnsley S75 2AF
Tel/Fax 01226 286066 Mob 07947808933

Drawing Nr: 0.

Drawing By: AR

Drawing Name
Ground Floor (7)

Drawing Status
#Project Status

Client Clarkson

Drawing Scale **1:500**

Project: Propoed Two Storey Side Extension to
2 Charles Street, Middlecliffe, Little Houghton

Drawing date: <DATEOFISSUE Rev: #Rev: