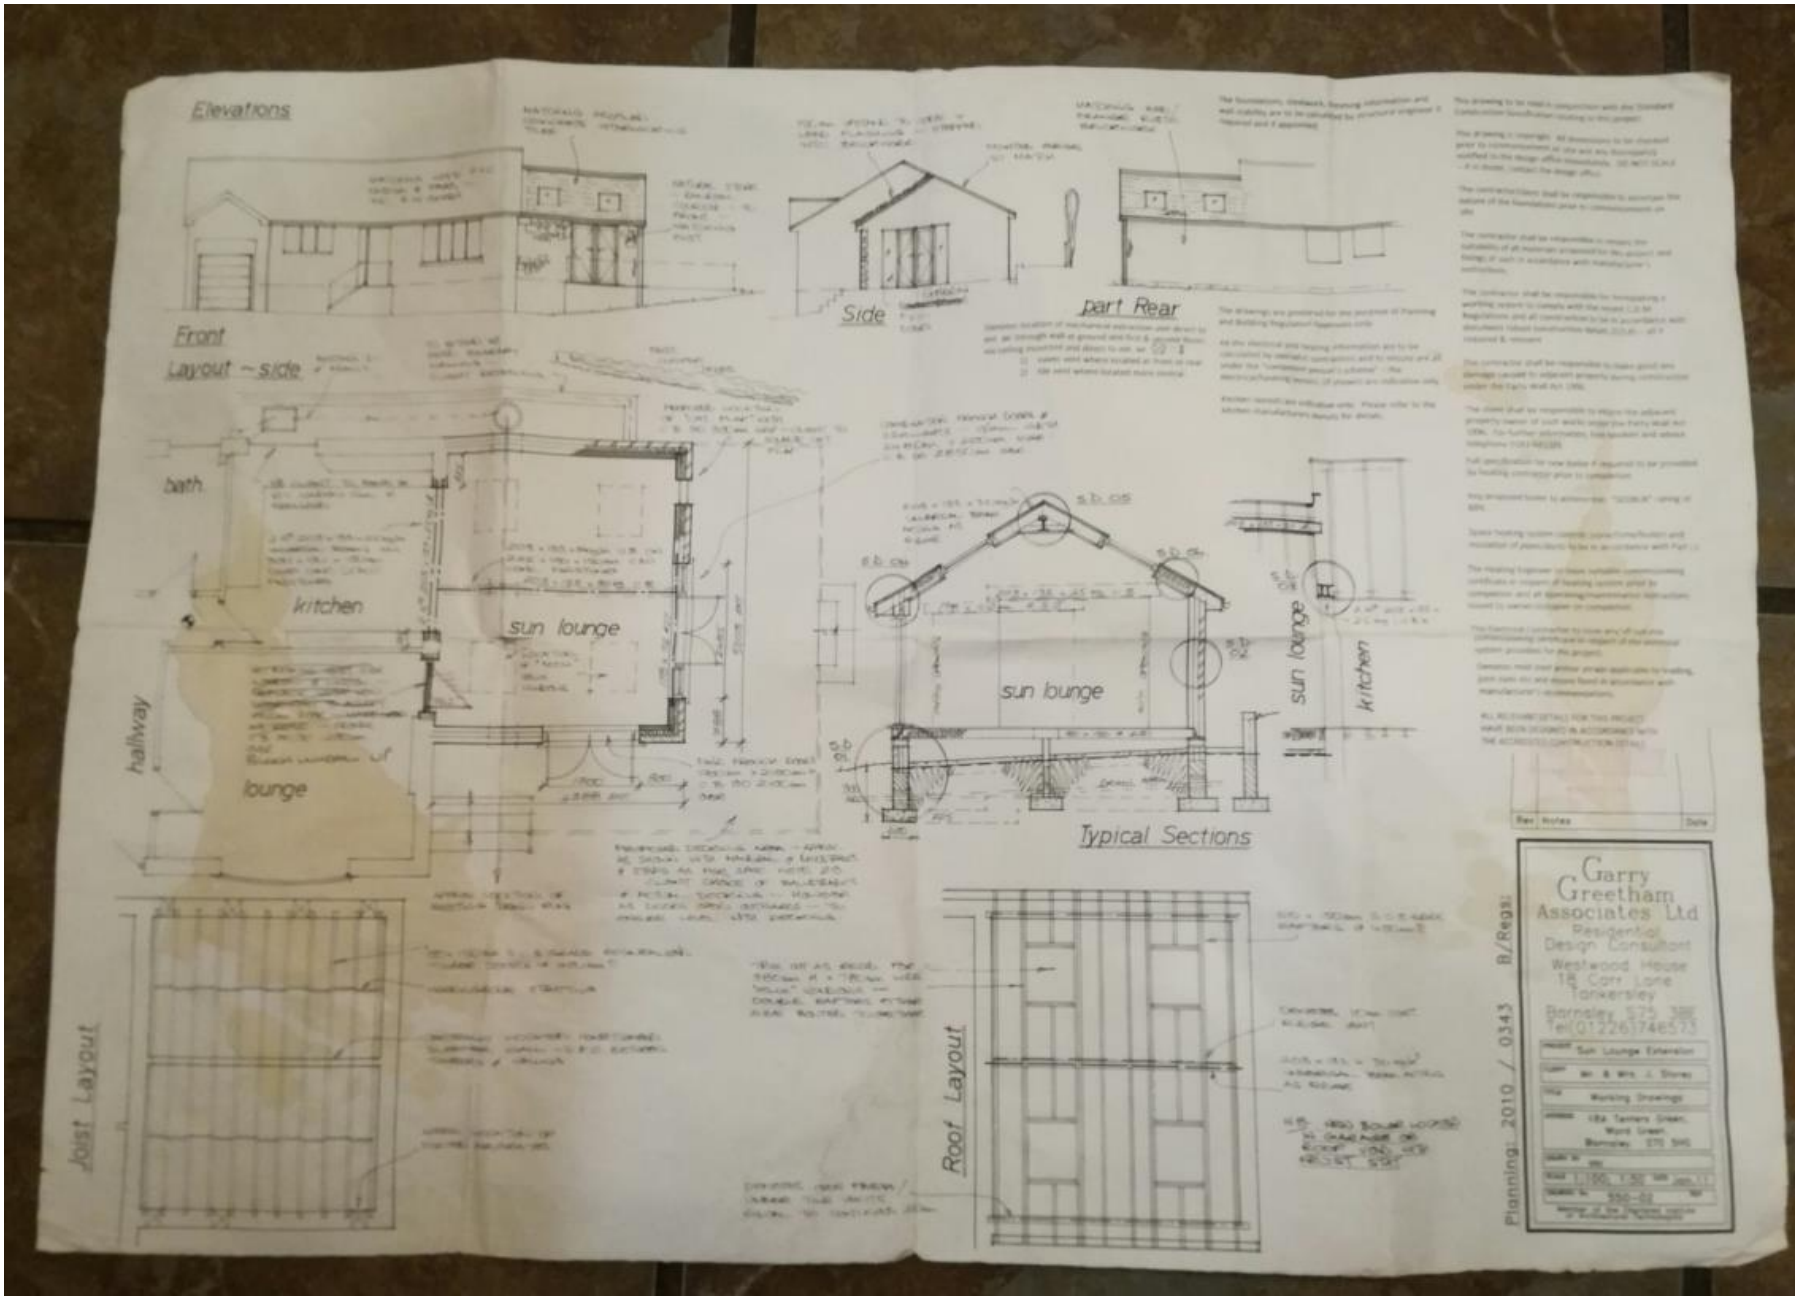

Elevations
Front
Side
part Rear
Layout ~ side
bath
kitchen
sun lounge
hallway
lounge
Typical Sections
sun lounge
kitchen
Joist Layout
Roof Layout
Planning 2010 / 0343 B/Regs:
Garry Greetham Associates Ltd
Residential Design Consultant
Westwood House
18 Carr Lane
Tankersley
Barnsley S75 3BE
Tel(01226)746573
Sun Lounge Extension
Working Drawings