

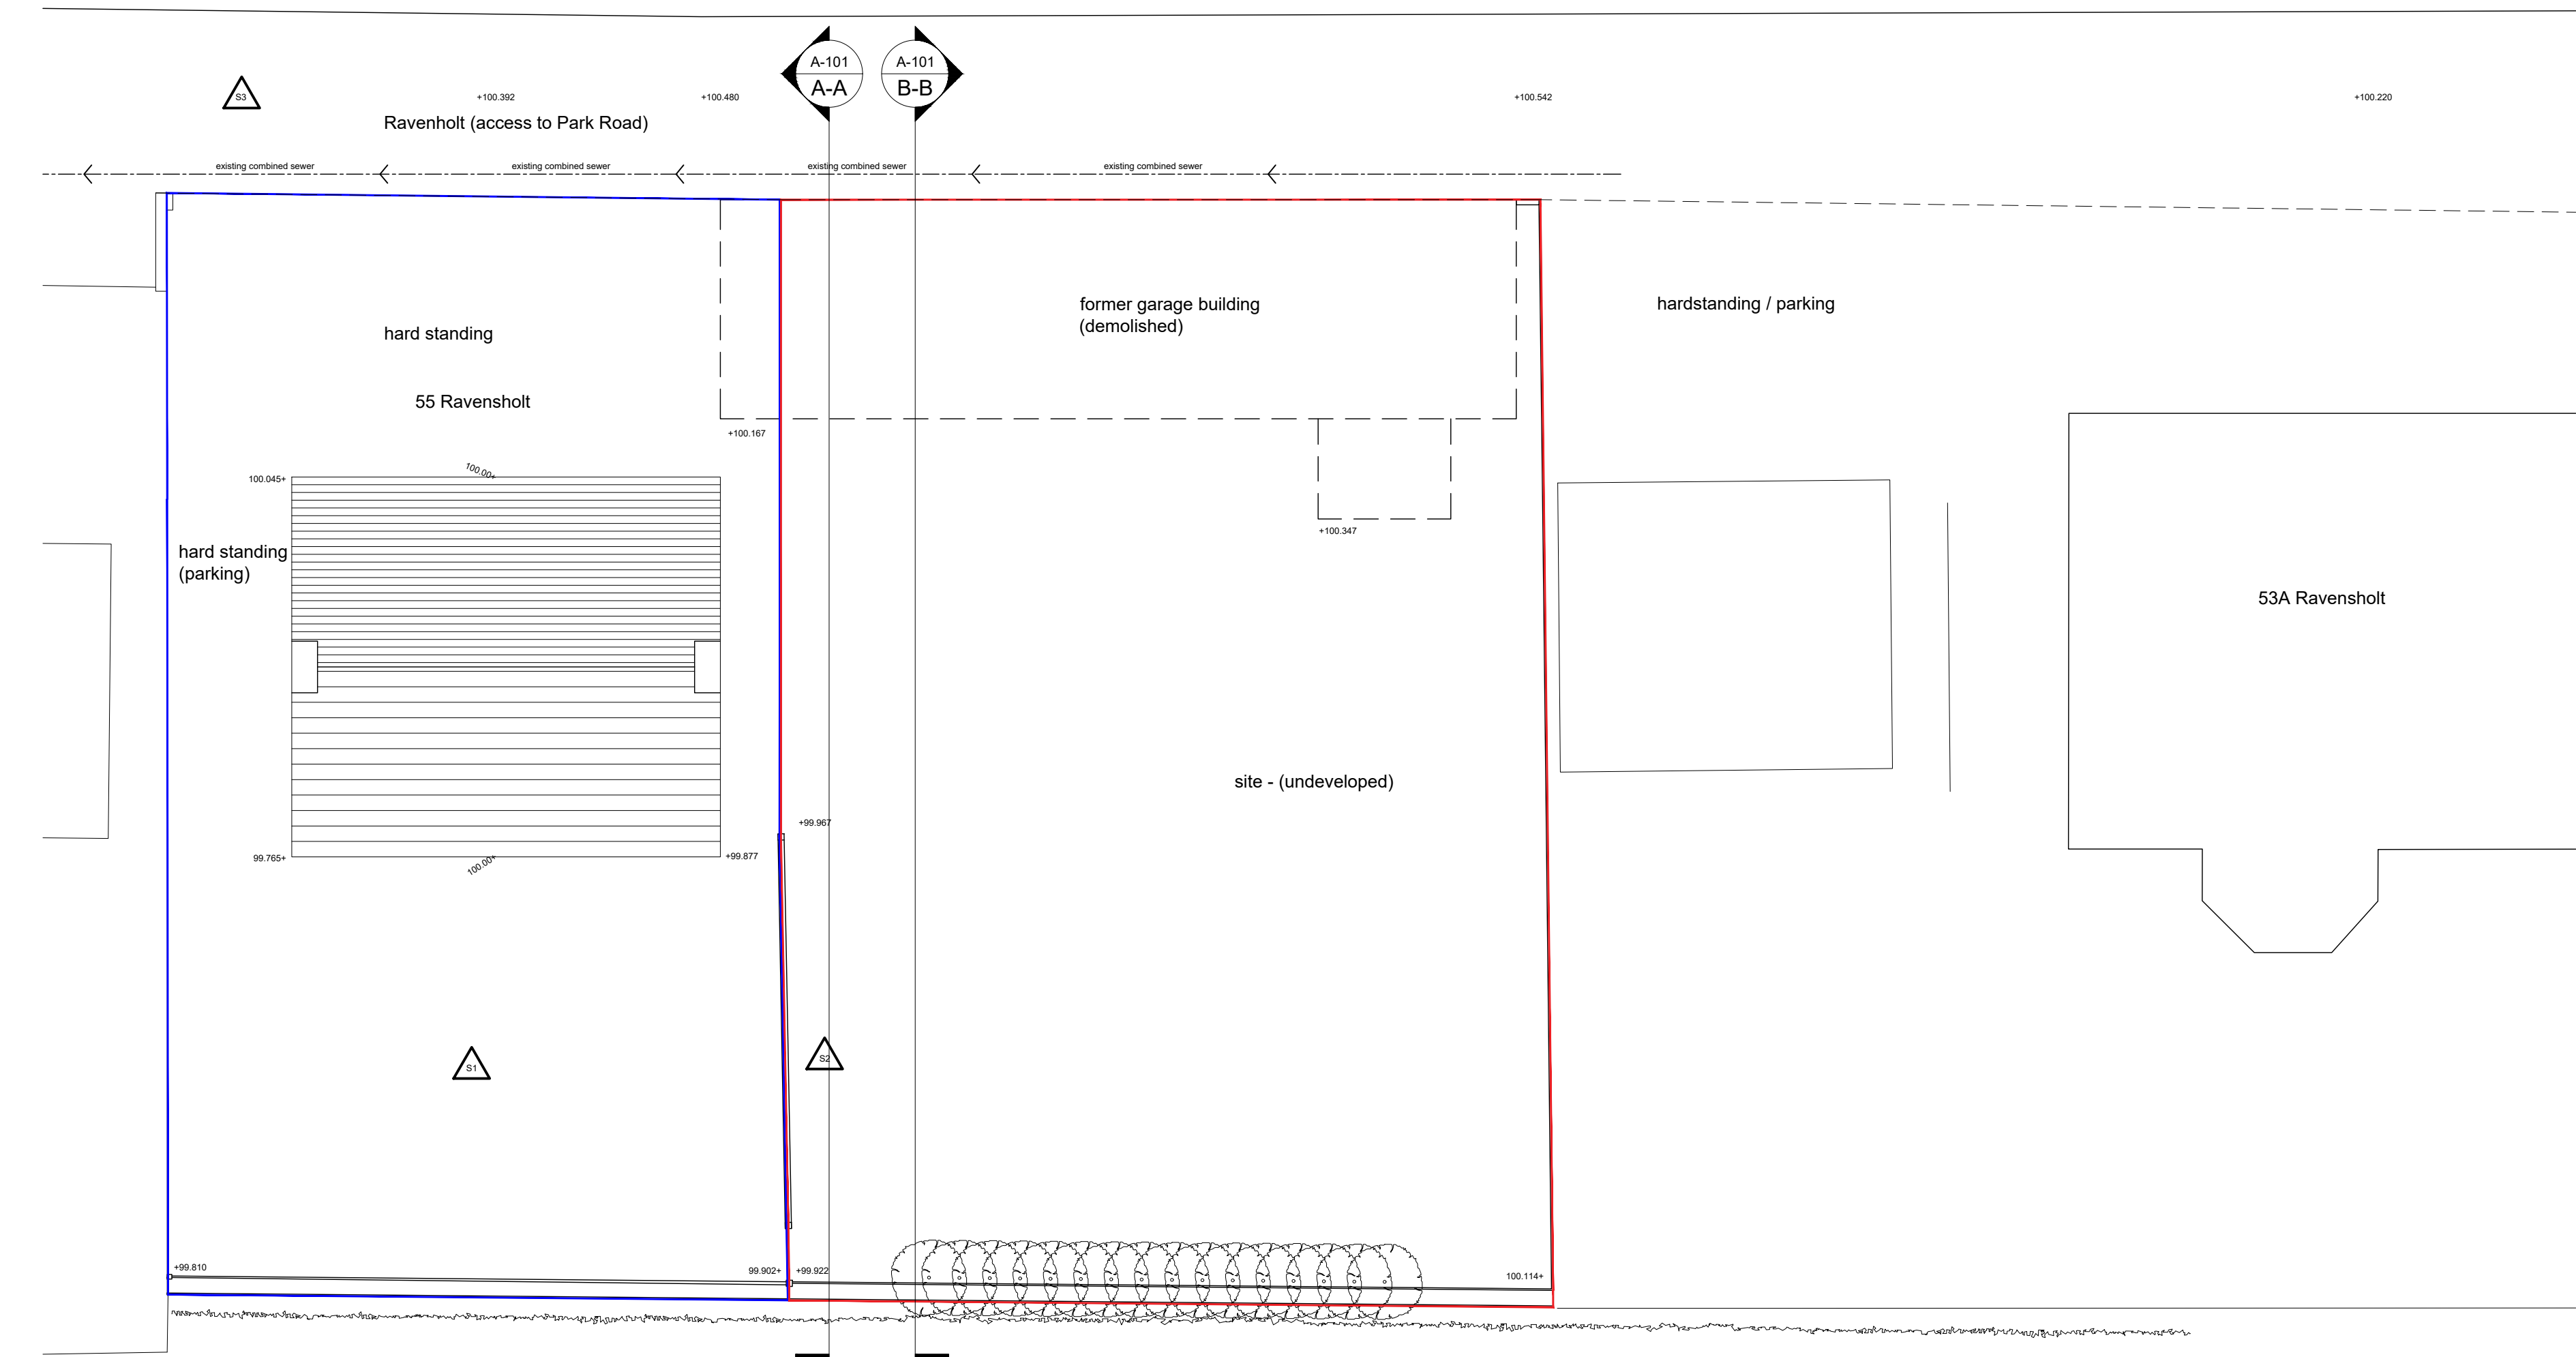
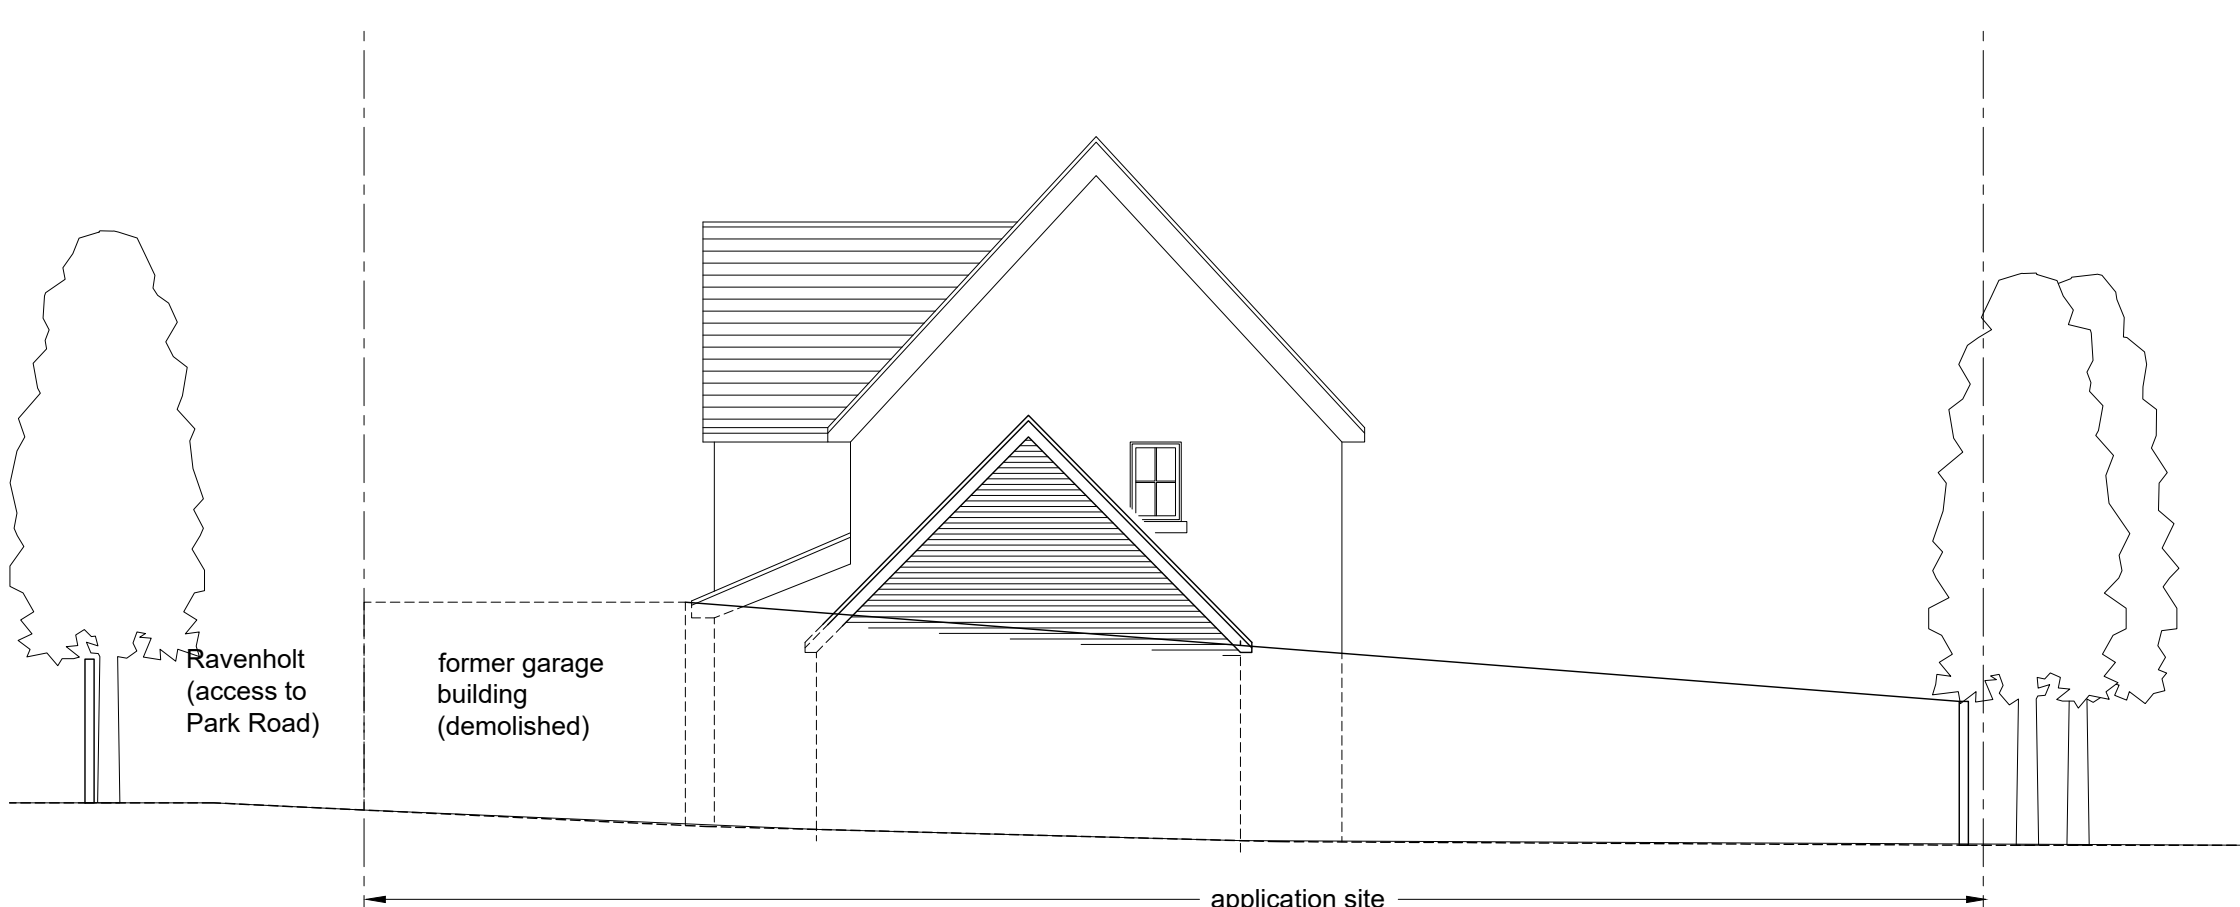
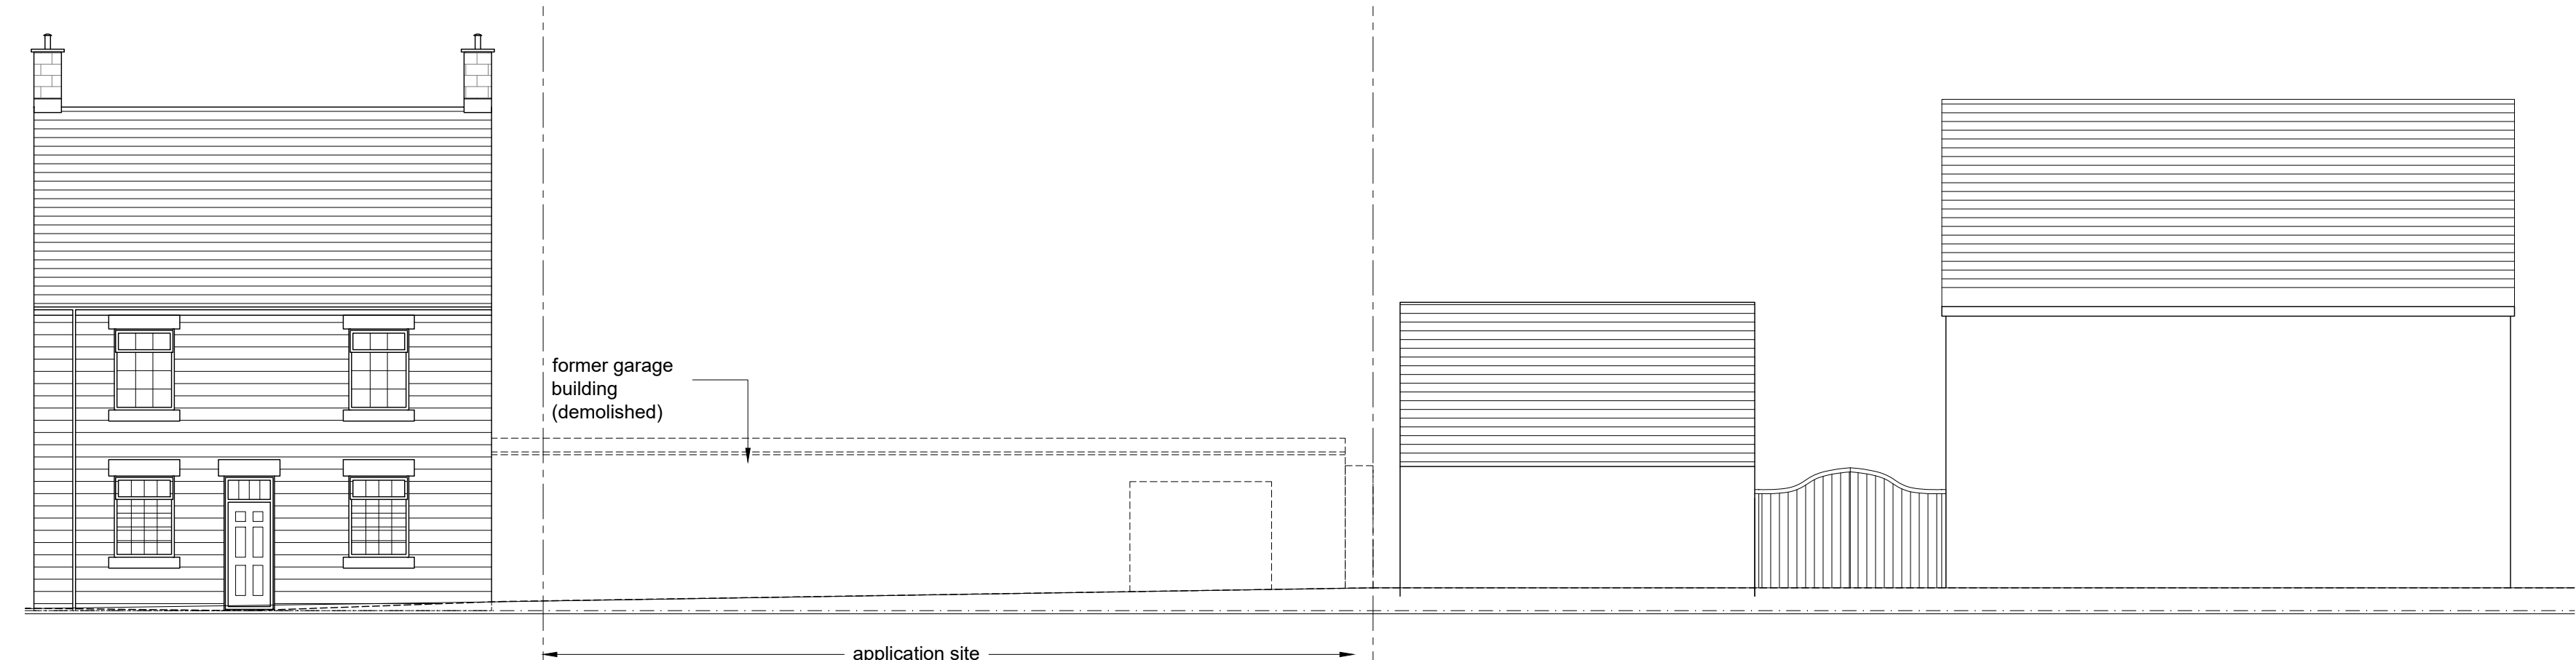


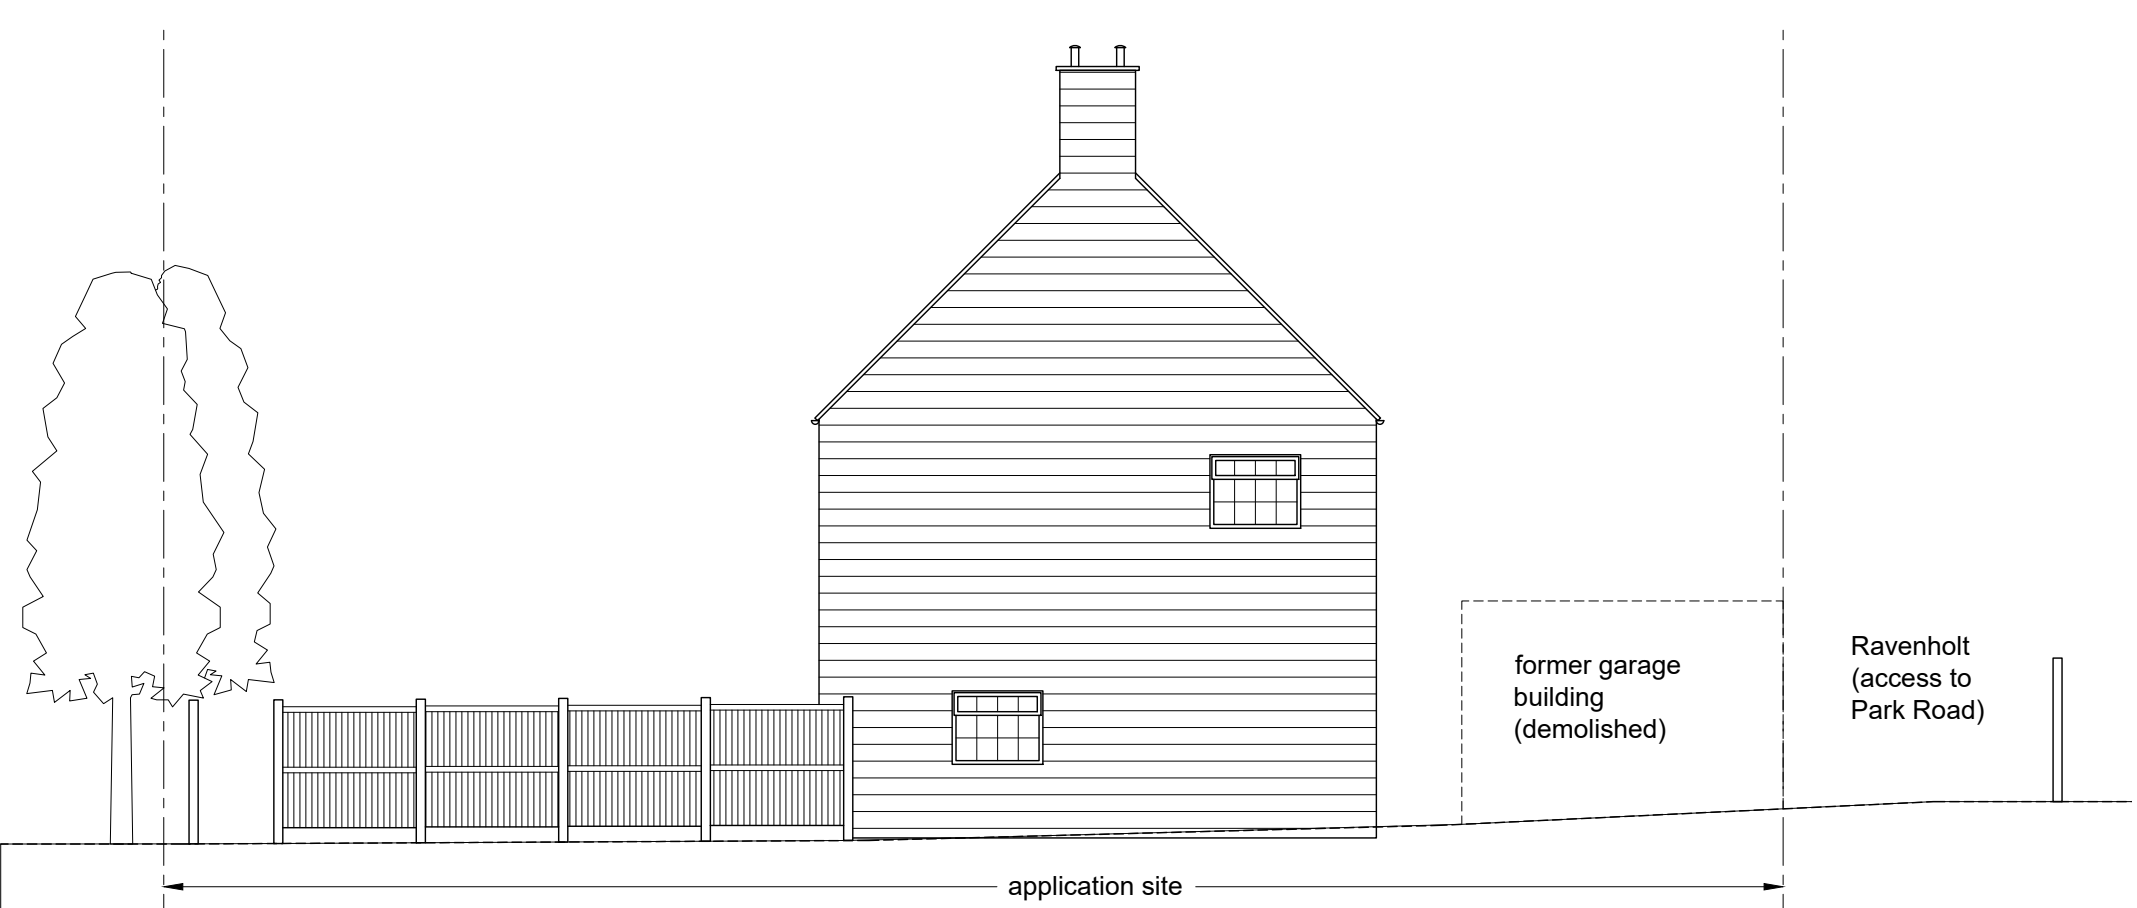

note:
Adjacent properties shown indicatively for illustrative purposes only

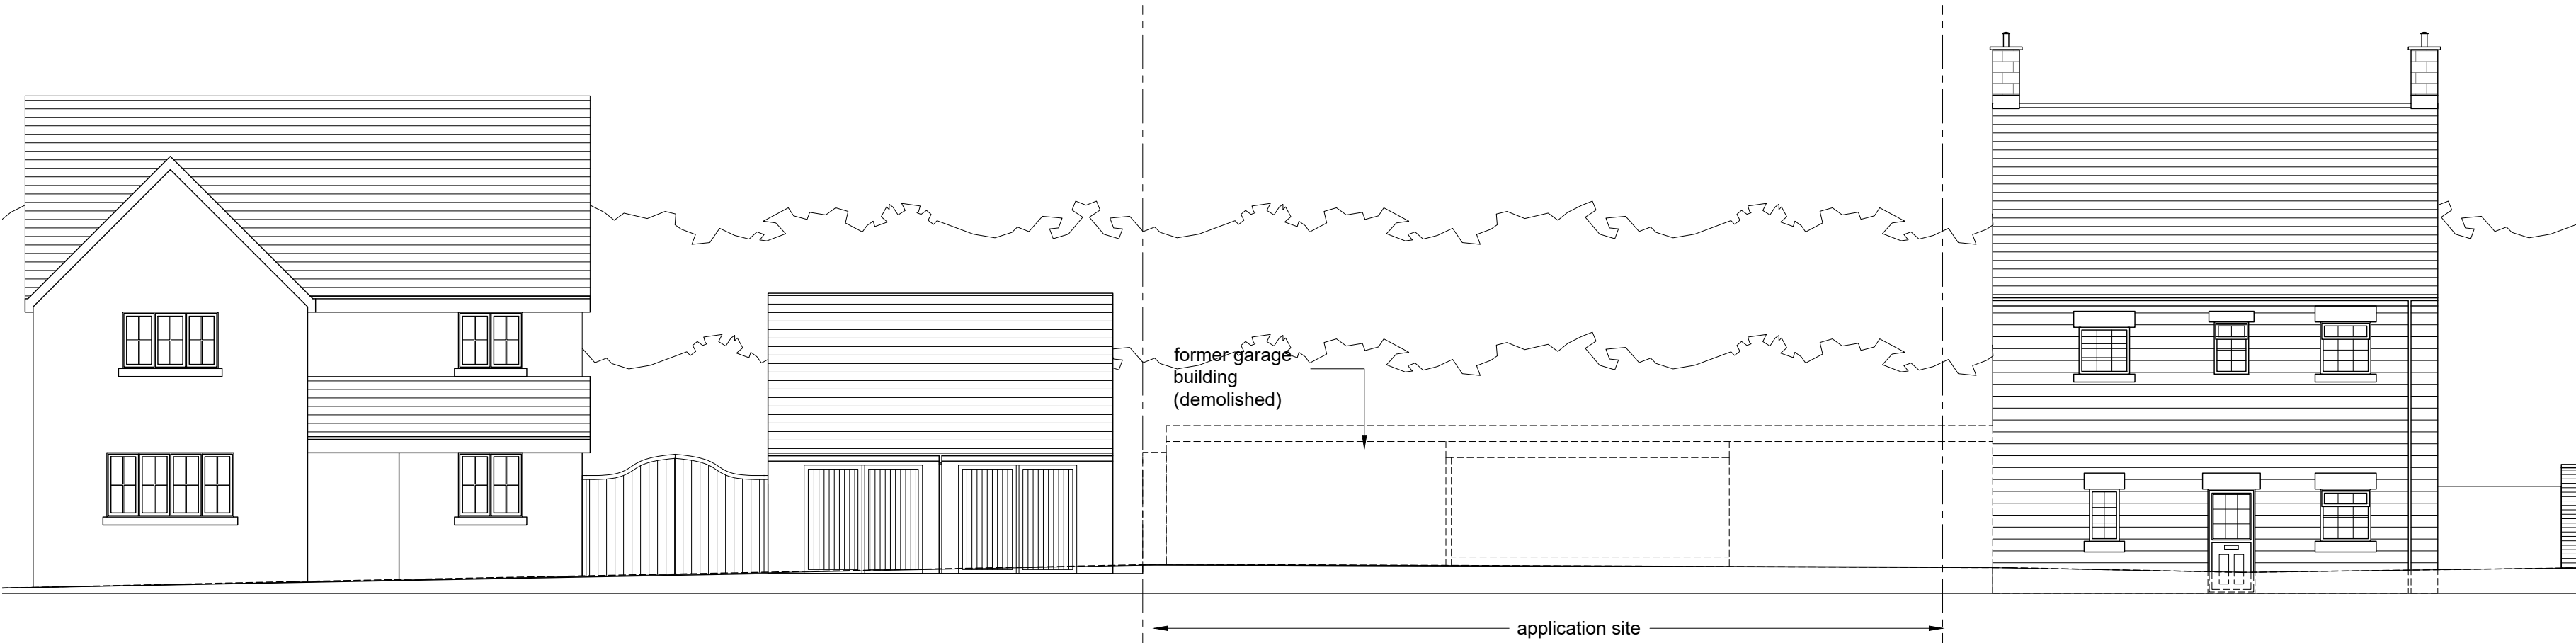

Office 9
Lydgate House
Lydgate Lane
Sheffield, S10 5FH

0114 267 6344
info@jumparchitects.com
www.jumparchitects.com

C AB 05/05/21 Combined sewer added
B AB 15/4/21 Annotation amended
A AB 15/4/21 Drawing reformatting - planning application

Project		J21-009 Land adj. 55 Ravensholt, Worsbrough, Barnsley		
Title		Existing plans and elevations		
Date	10-02-21	Scale	1:100@ A1	Dwg No
Drawn	KE	Checked	AB	J21-009 A-101
				Rev
				C

Copyright of this drawing is with JUMP Architects Ltd. Do not scale from this drawing. All dimensions are to be verified prior to construction, any discrepancies on this drawing are to be reported to JUMP Architects Ltd.