


Existing Front Elevation
Scale 1:100

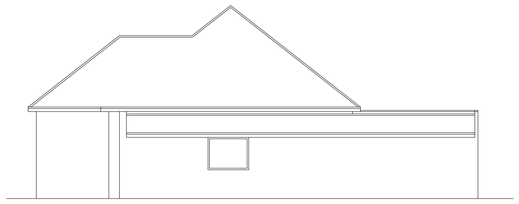

Existing Side Elevation
Scale 1:100




Existing Rear Elevation
Scale 1:100



Existing Side Elevation
Scale 1:100



Proposed Front Elevation
Scale 1:100

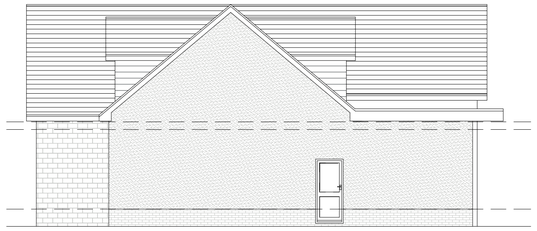


Proposed Side Elevation
Scale 1:100




Proposed Rear Elevation
Scale 1:100



Proposed Side Elevation
Scale 1:100

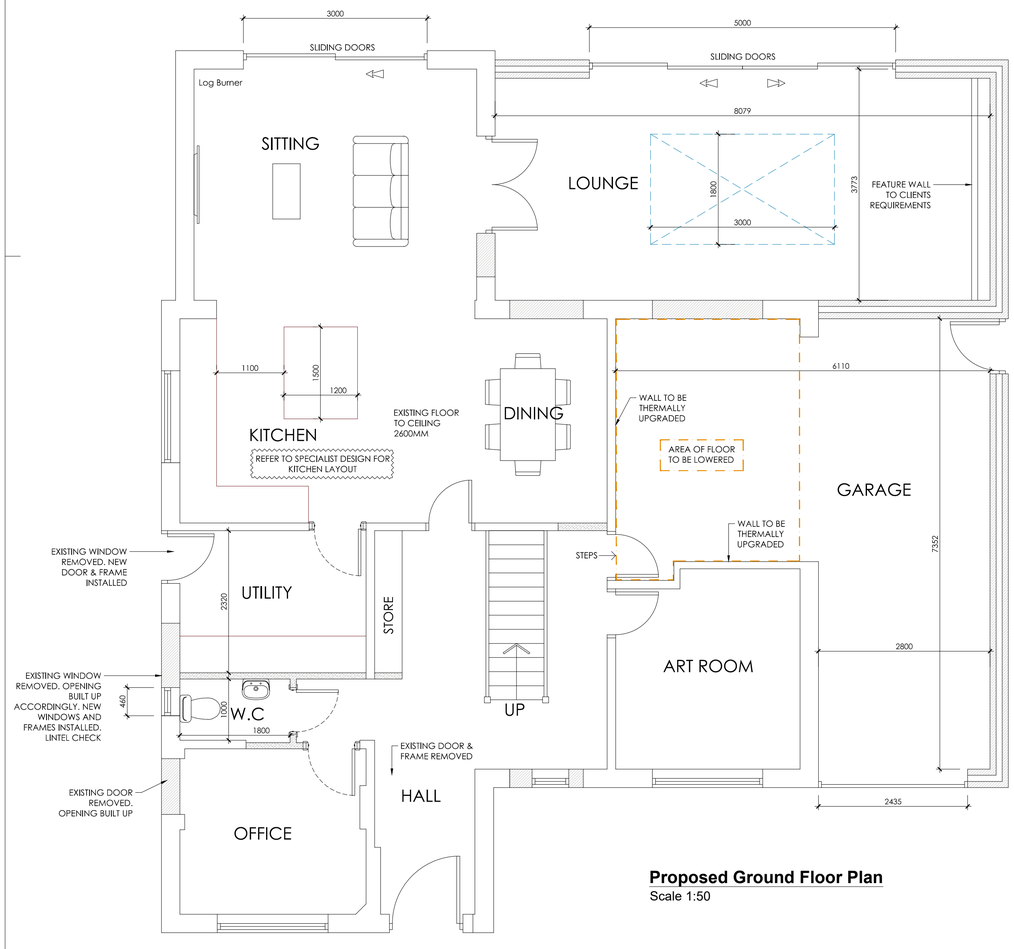


Proposed Ground Floor Plan
Scale 1:50

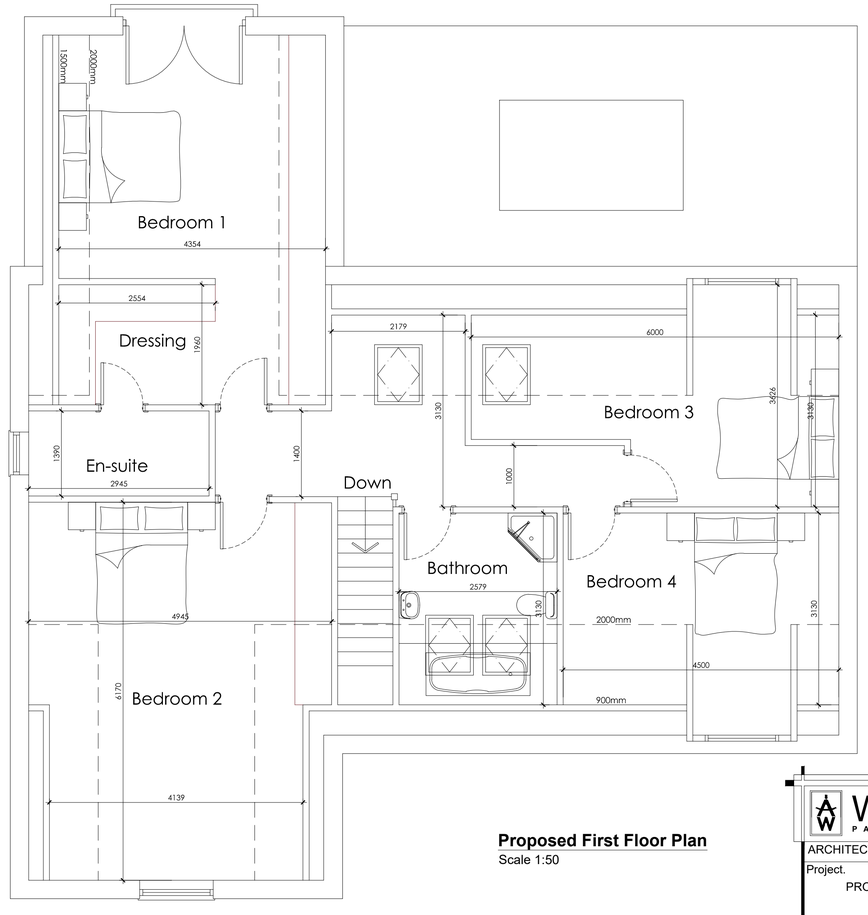

Proposed First Floor Plan
Scale 1:50



Location Plan
Scale 1:1250

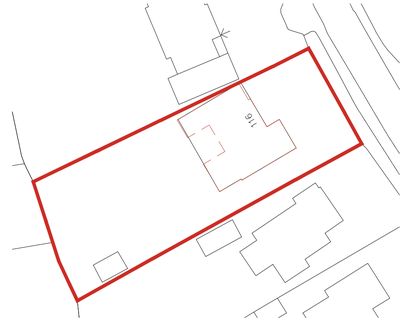

Site Plan
Scale 1:500

White Agus PARTNERSHIP
OFFICE ONE,
34 VICTORIA ROAD,
BARNSLEY,
S70 2BU
Phone: 01226 208482
Email: info@whiteaguspartnership.co.uk
Web: www.whiteaguspartnership.co.uk

ARCHITECTURAL SERVICES

Project.	Client.
PROPOSED EXTENSION AT 116 INTAKE LANE S75 2HX	MR A. SELBY
Drawing Title. PLANS & ELEVATIONS	Date. APRIL 2019 / Scale. 1:50 @ A1
	Ref. 19-005 / Dwg. No. 01 / Rev. A

Date	Suffix	Description	Date	Suffix	Description
09/05/2019	A	REVISED TO CLIENTS REQUIREMENTS			