


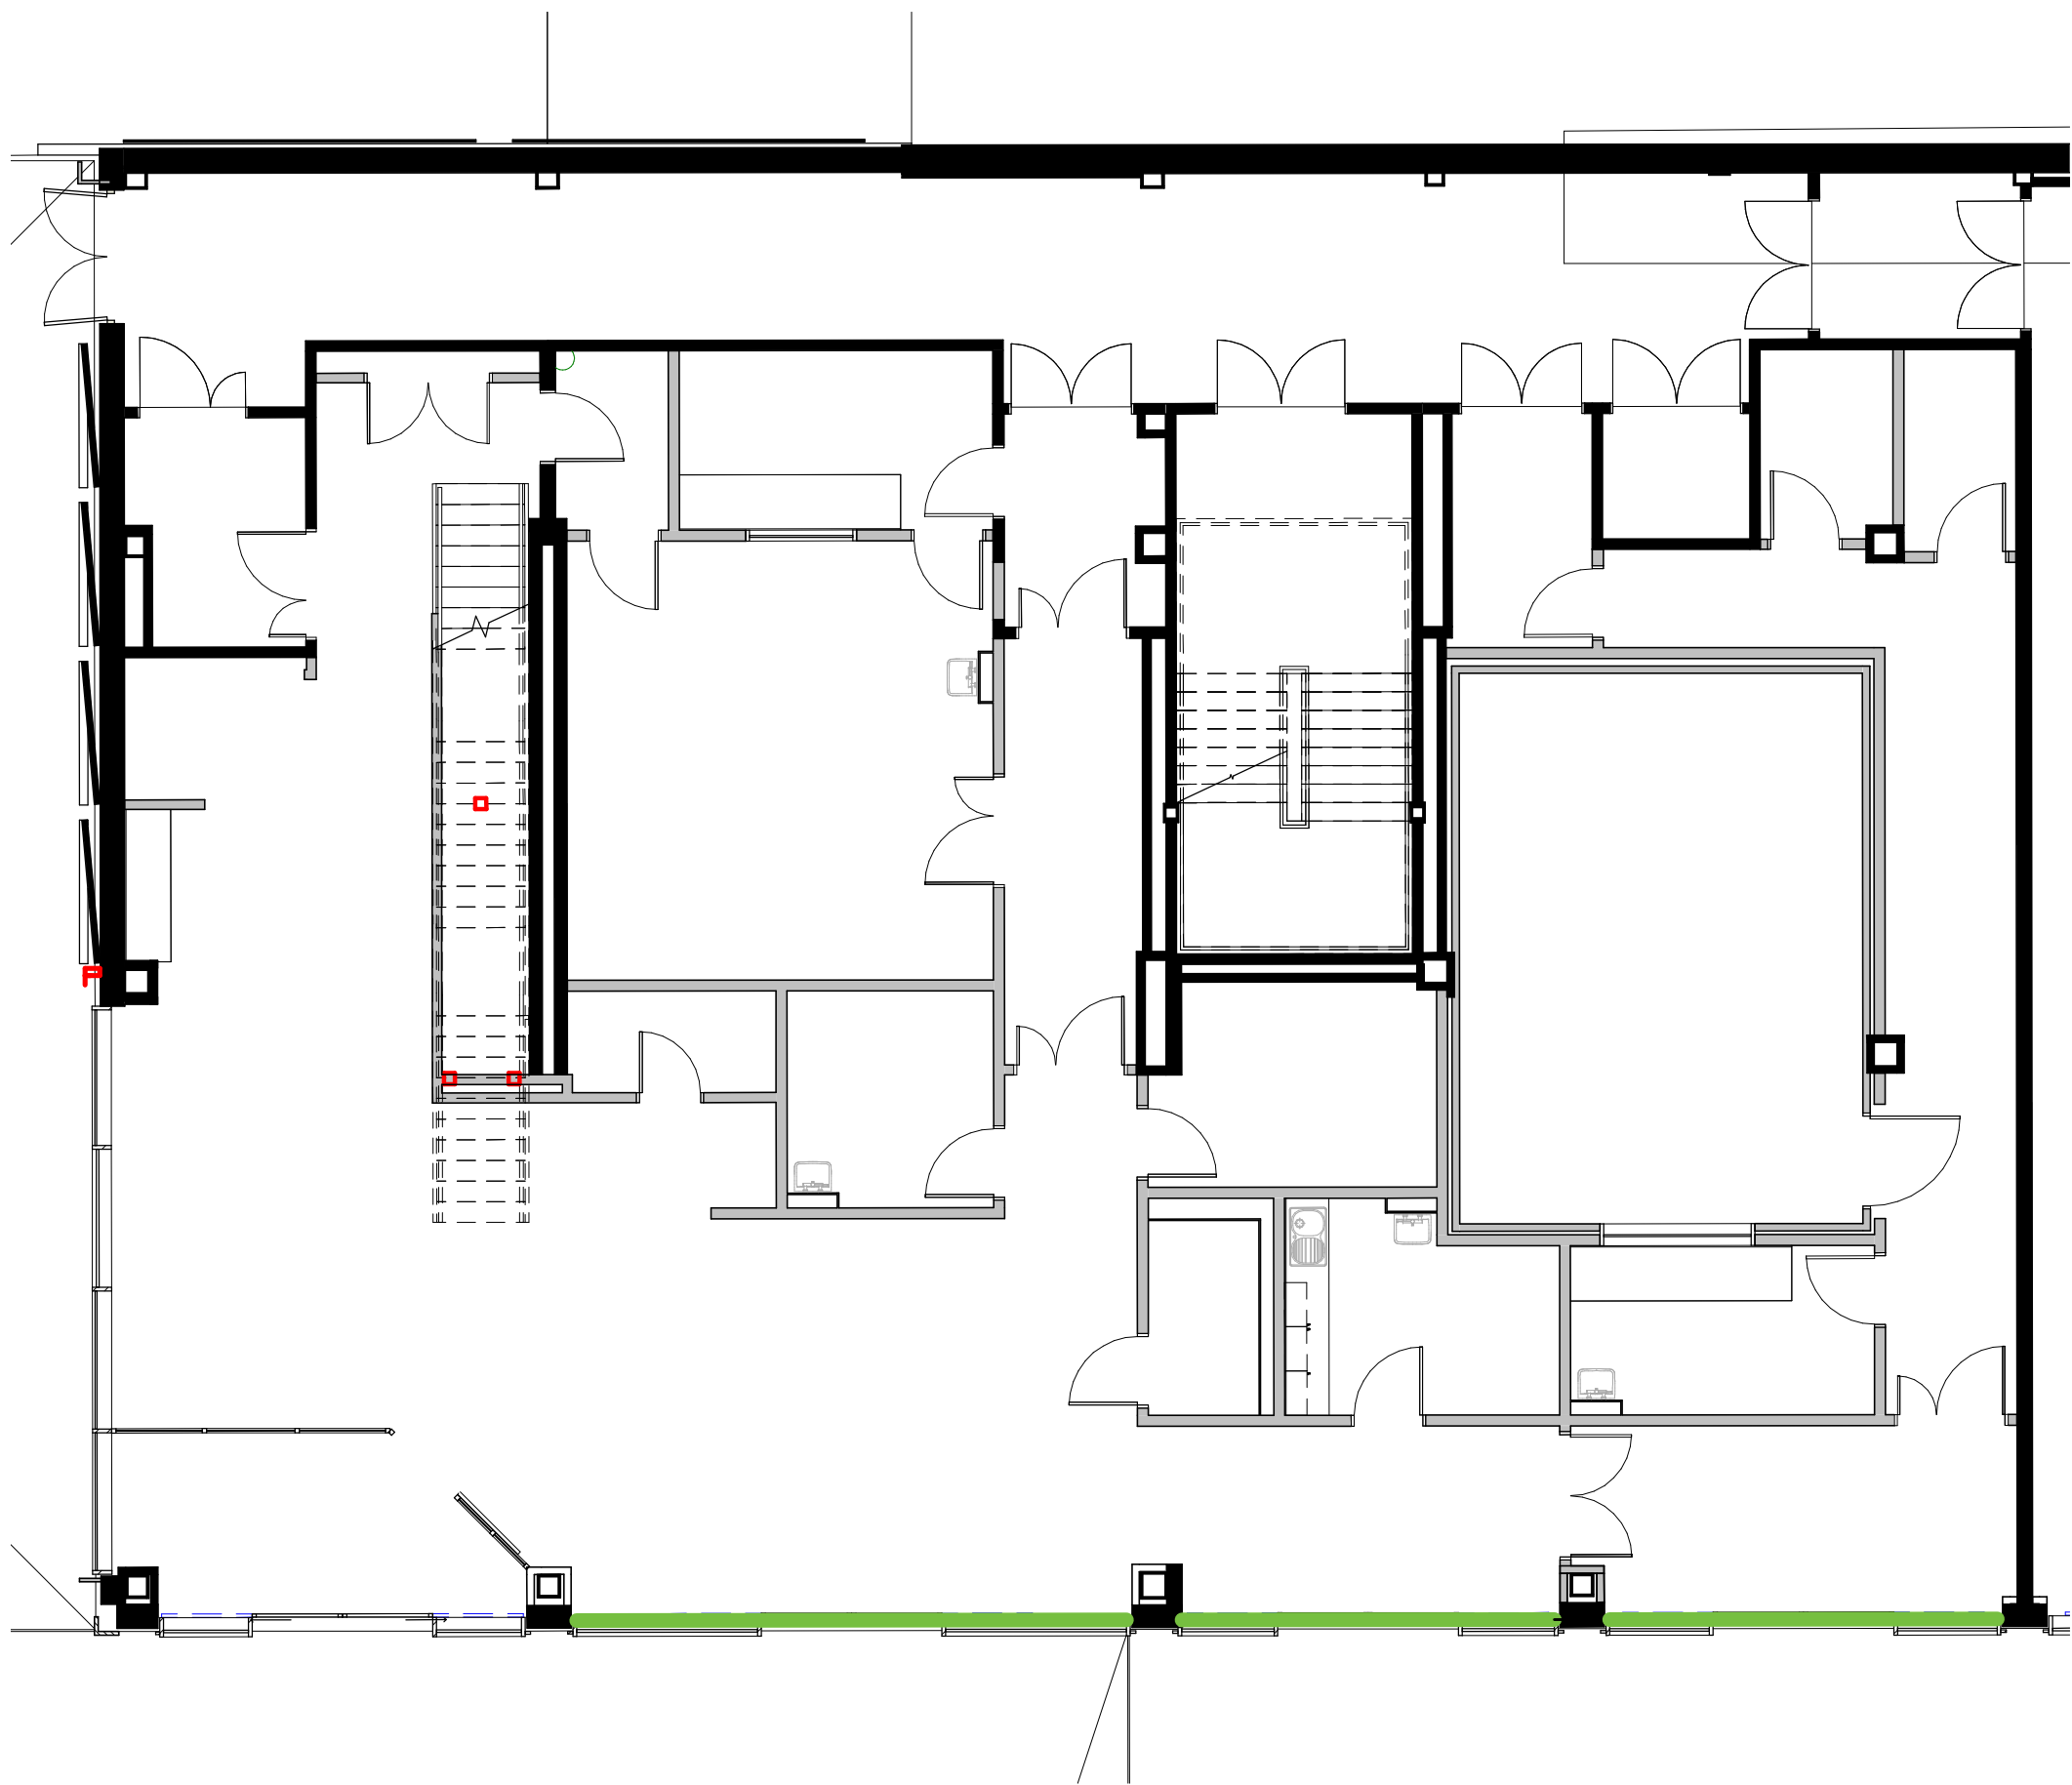

Ground Floor Proposed Plan

1 : 100 @ A1



First Floor Proposed Plan

1 : 100 @ A1

- Existing Privacy Vinyl
- Proposed Privacy Vinyl