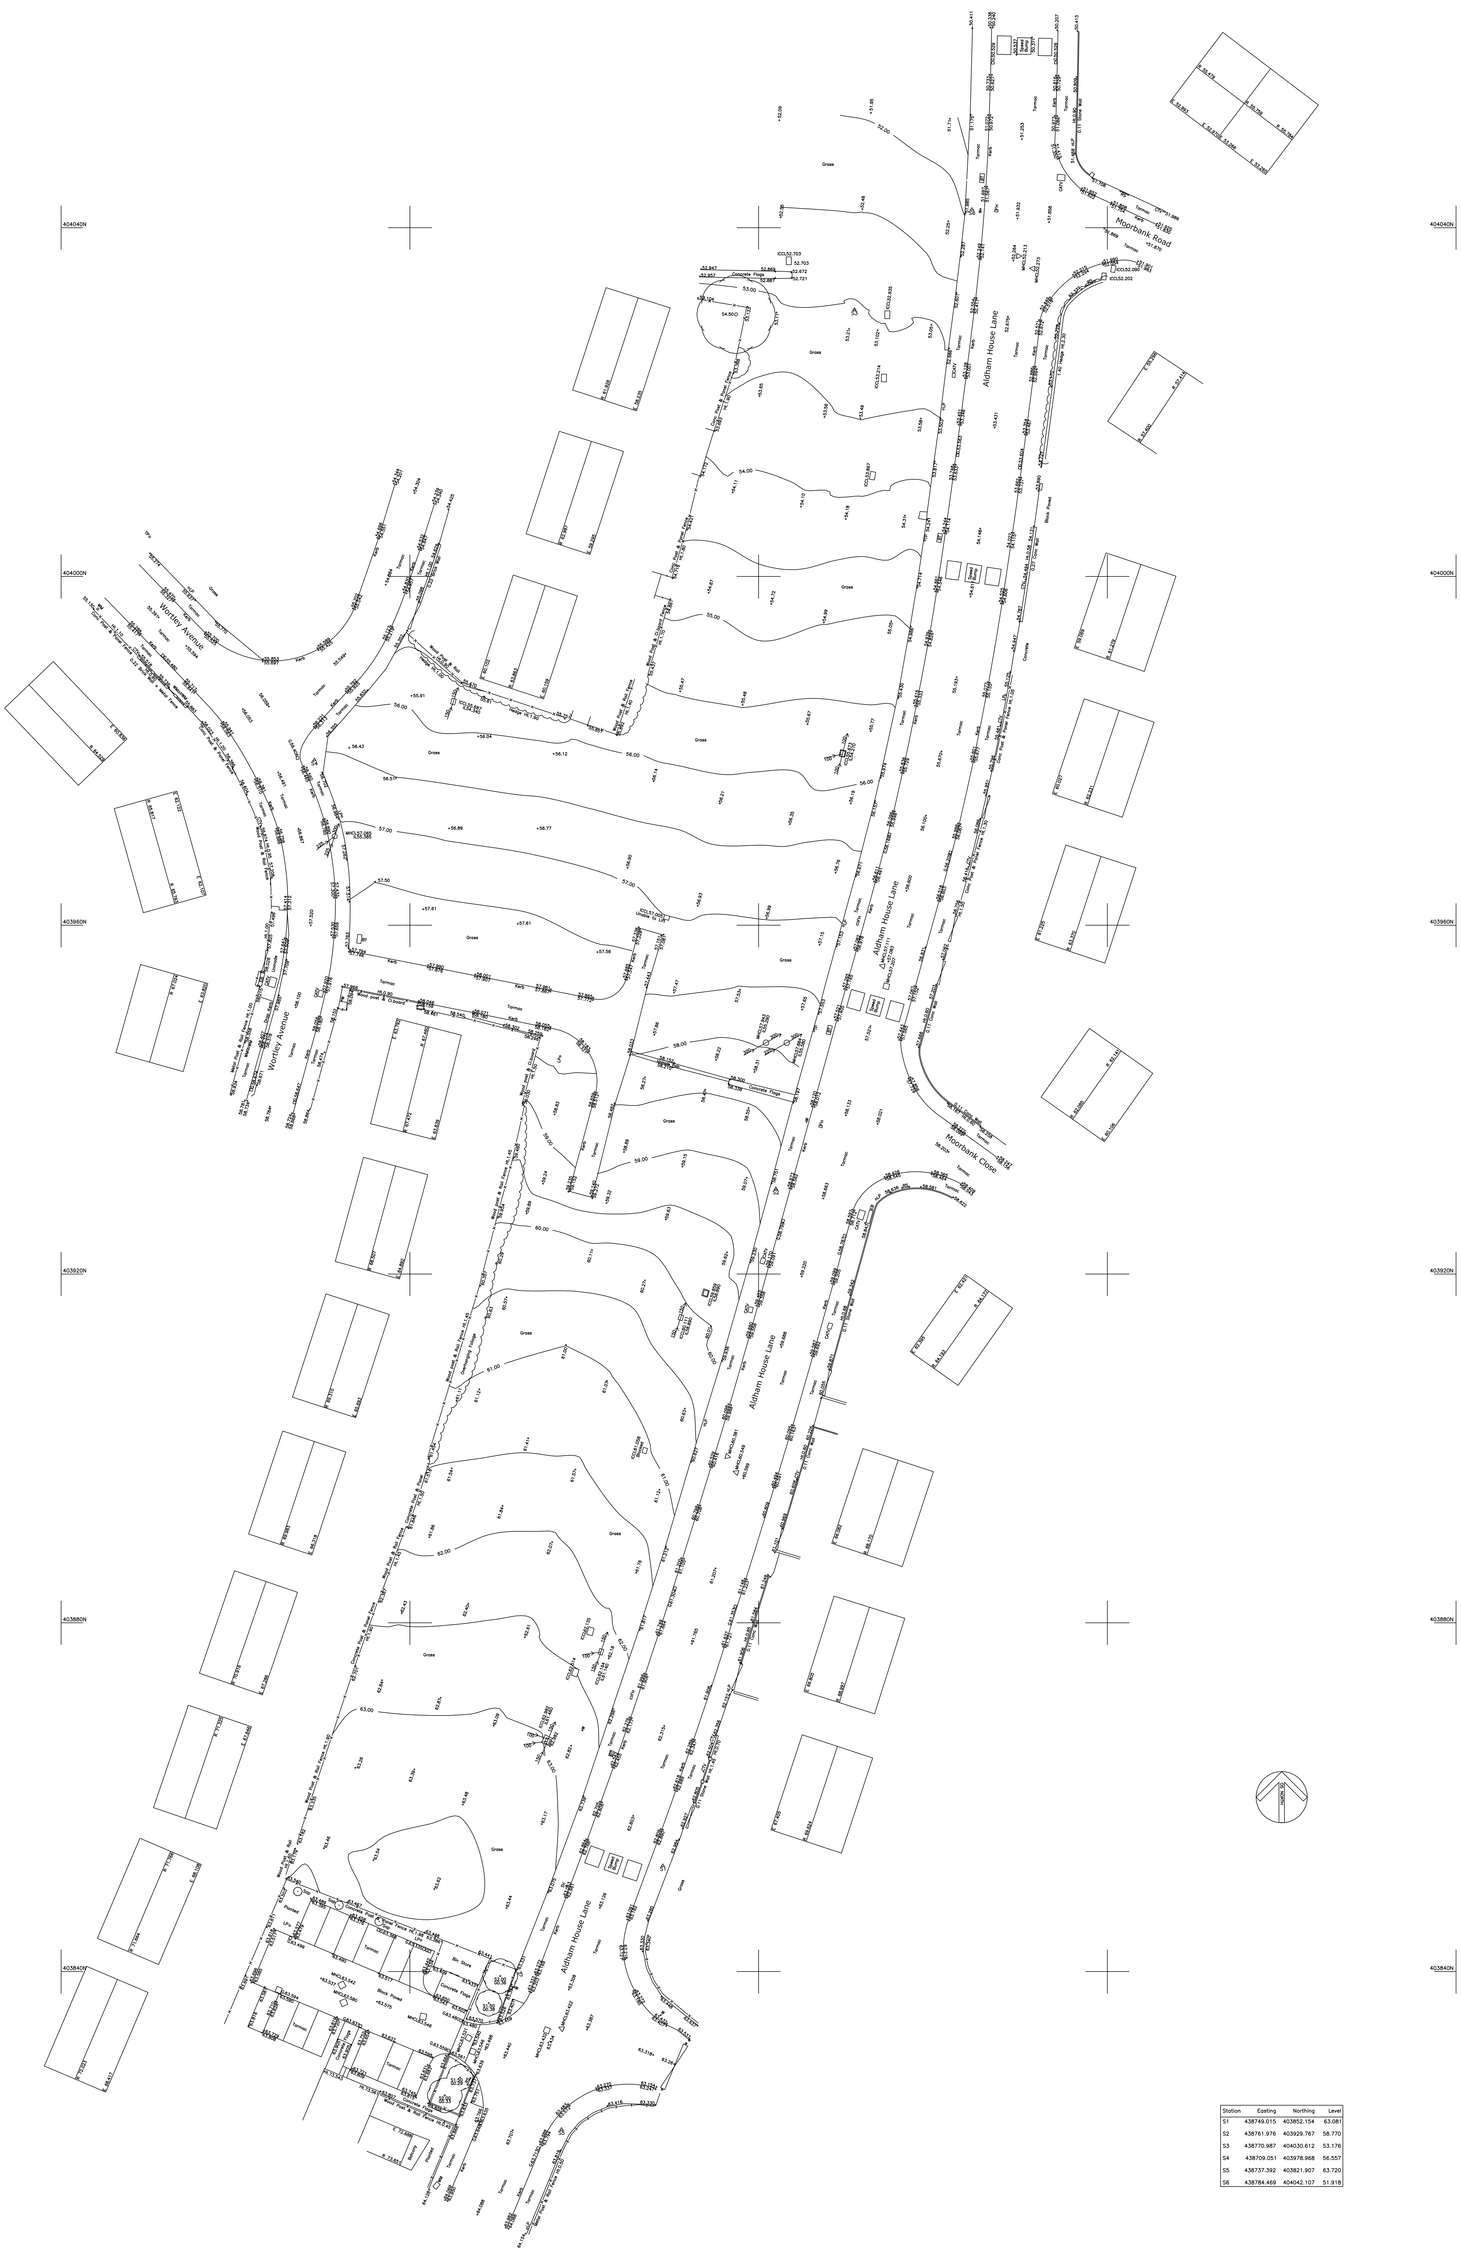


HAYCOCK & TODD
LAND SURVEY CONSULTANTS•ARCHITECTURAL SURVEYORS
The Hollies, 43 Church Street, Royston, Barnsley, S71 4QU
T : 01226 709630 F : 01226 709631
E : info@land-surveying.co.uk W : land-surveying.co.uk

SITE SURVEY

SITE: ALDHAM HOUSE LANE, WOMBWELL, BARNSLEY.

CLIENT: LEEDS & YORKSHIRE HOUSING ASSOCIATION

Sheet Diagram

Datum	Sheet 1 of 1	Survey Job No. S8129	Scale 1/200
GRID– Related to Ordnance Survey using One Point Localisation on Station S1. Orientation of OS Grid North.	Surveyed by DR	Date of Survey June 2014	S8129
	Drawn by DR		
	Checked by PBT		
LEVEL– Related to Ordnance Survey by connection to the OS Active Network by G.P.S			