NATIONAL SMALL ENERGY RATING SCHEME

REGISTERED MEMBER

G:\DOF\Regen\C_DPART\LOCCEN\BARCEN COUNCIL.DGN

Biomass Boiler and Plant Room FFL 122 700

Stair 3 Escape Stair

0/022 18.57 STAIRS

0/021 4.51 LOBBY

Escape Stair 1

Riser

FM Store 18.5m²

Cleaners cupd

78 Lockers in 3 tiers

Shower

Changing

Equipment Store 14m²

Goods Entrance & Lobby

Main post room (daytime meeting)

Revs & Bens post room (daytime meeting)

Meeting Room <6p

Meeting Room <6p

Meeting Room <6p

Reception

Platform Lift

Coffee bar and waiting

Nursing Mother's Room

First Aid Room

Repro-graphics

Scanner

Plotter

Staff Breakout & rest room

0/026 17.64 OFFICE PD 1

SYMAS 2 desks

BC Technical

Building Control 13 desks

0/027 55.66 OFFICE PD

Touch Down/ Hot Desks

FM 3 desks

T.H.R. 2 desks

Policy 20 desks

Countryside

Highways D.C.

SUS

Transportation 24 desks

DC Technical

DC/BC Plans Processing

Development Control 35 desks

Enforcement

R.D.C.

Team 1

Team 2

0/033 23.25 OFFICE PD 1

SAPE R. Middleton 3 desks

0/034 10.32 OFFICE PD 1

org board

EXISTING GROUND FLOOR

BARNSLEY
Metropolitan Borough Council

Property & Procurement

Alan White
Assistant Executive Director
Springfield House, Springfield St
Barnsley S70 6HH
Tel 01226 770770
Fax 01226 774399


PROJECT
Wesgate Plaza 1
Rectification of defects

DRAWING
Existing Ground Floor and location

Drawn		Revision
DB/DM		–


Scale	Date
1:100	March 09

Project Code	Drawing No.
PP 265C	AL (0) 01

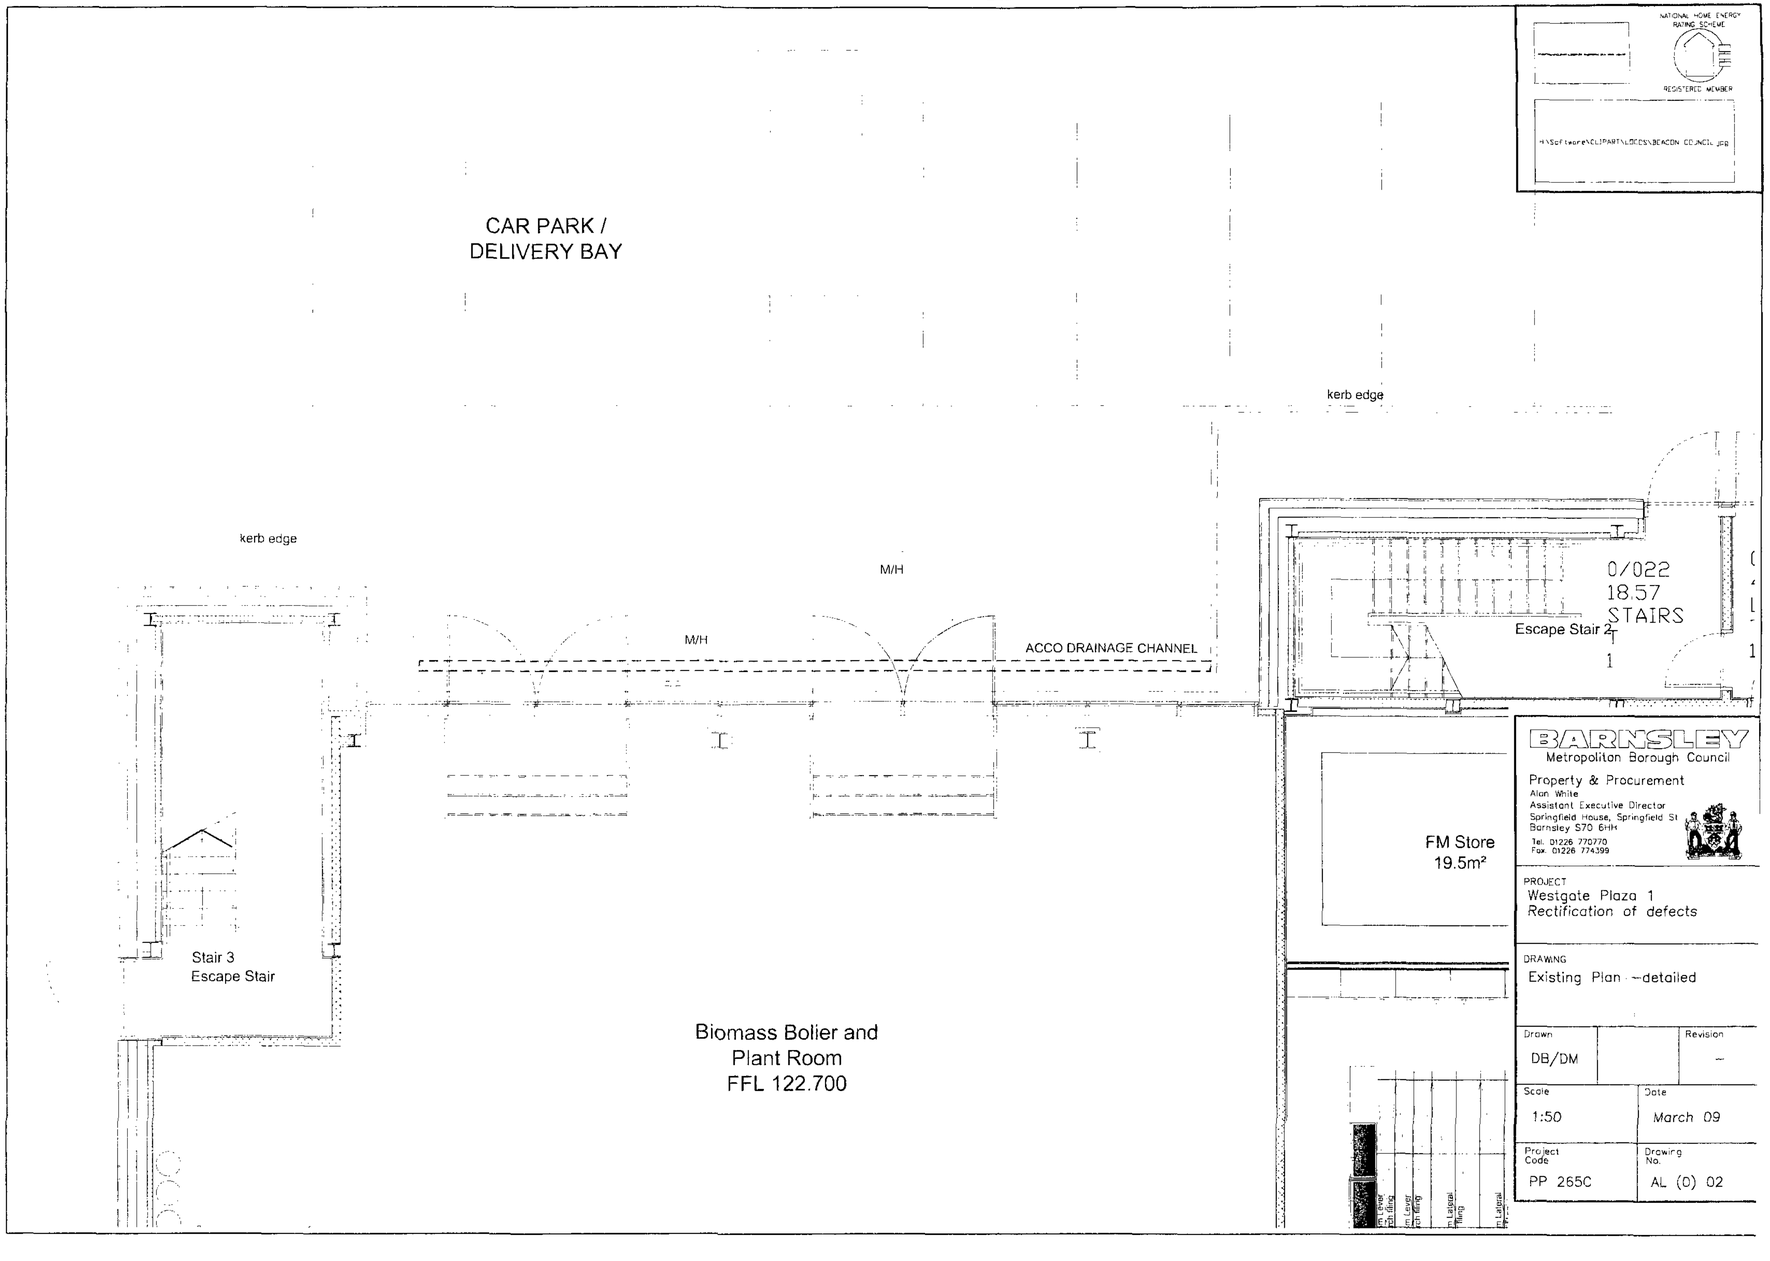

NATIONAL HOME ENERGY RATING SCHEME
REGISTERED MEMBER
H:\Software\CLIPART\LOGOS\BEACON COUNCIL.JPG
CAR PARK /
DELIVERY BAY
kerb edge
kerb edge
M/H
M/H
ACCO DRAINAGE CHANNEL
0/022
18.57
STAIRS
Escape Stair 2
1
Stair 3
Escape Stair
Biomass Bolier and
Plant Room
FFL 122.700
FM Store
19.5m²
BARNSLEY
Metropolitan Borough Council
Property & Procurement
Alan White
Assistant Executive Director
Springfield House, Springfield St
Barnsley S70 6HH
Tel. 01226 770770
Fax. 01226 774399
PROJECT
Westgate Plaza 1
Rectification of defects
DRAWING
Existing Plan - detailed
Drawn
DB/DM
Revision
-
Scale
1:50
Date
March 09
Project Code
PP 265C
Drawing No.
AL (0) 02

NATIONAL HOME ENERGY RATING SCHEME
REGISTERED MEMBER


H:\Software\CL1PART1\LOGOS\BEACON COUNCIL.jpg

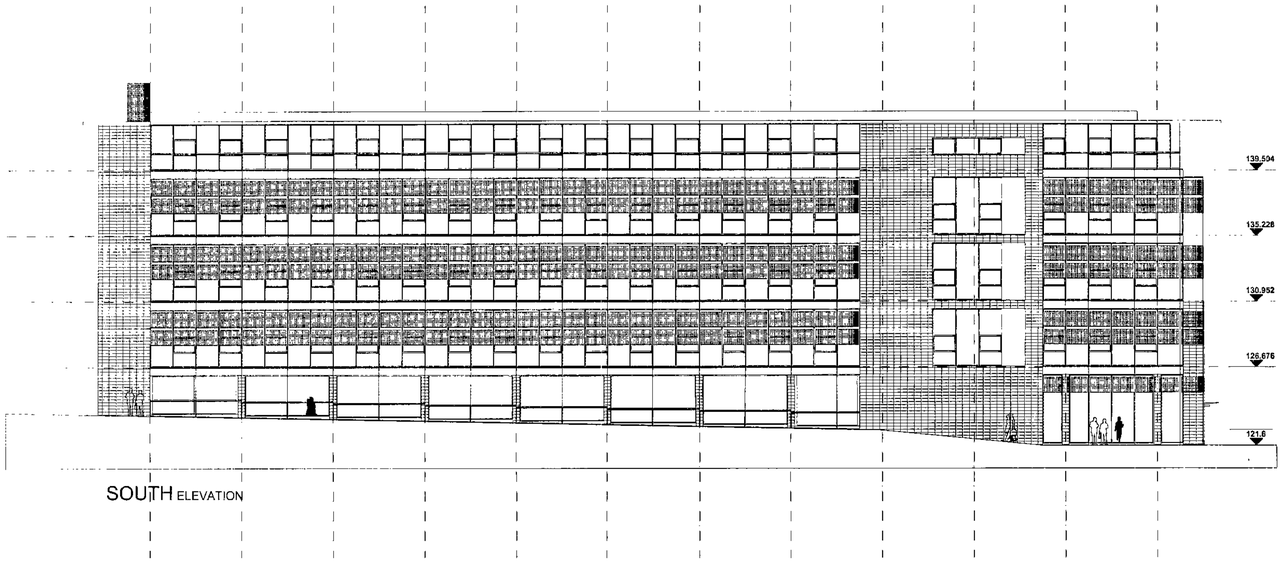


SOUTH ELEVATION

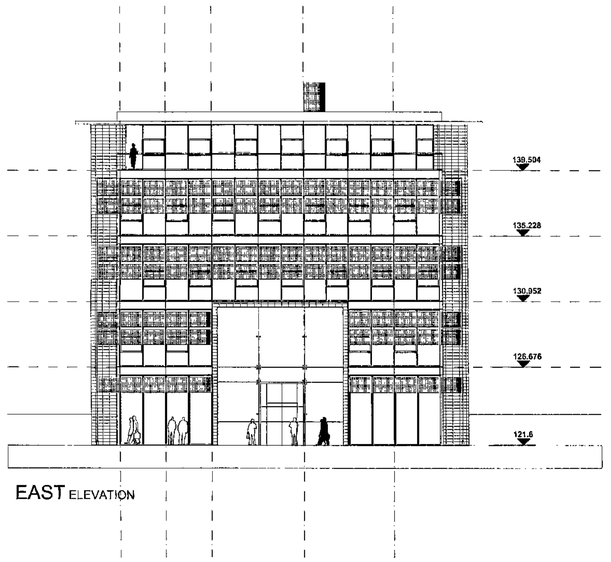

EAST ELEVATION

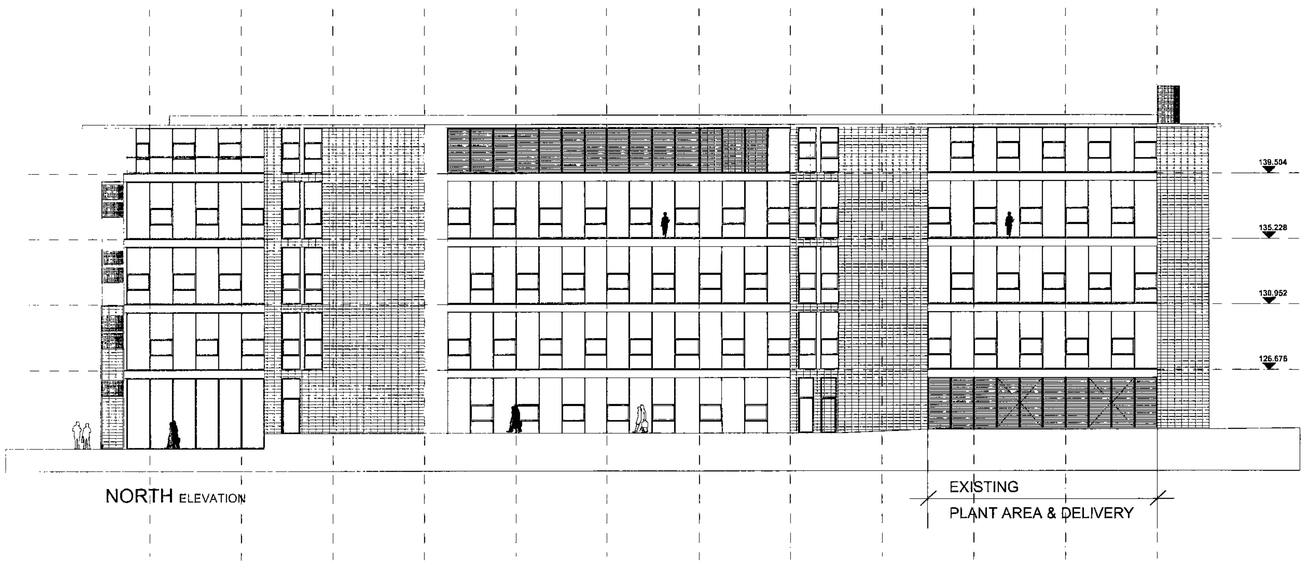

NORTH ELEVATION

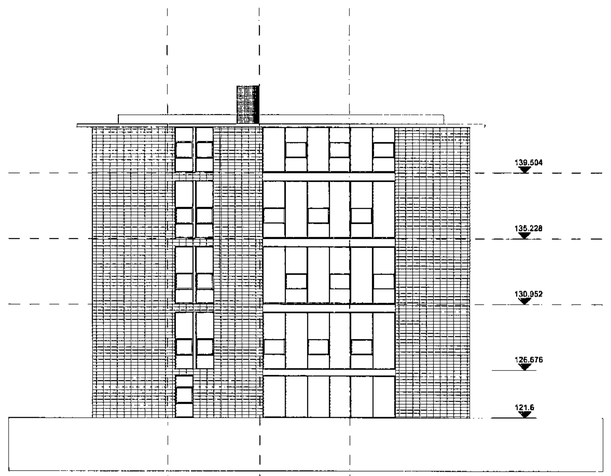

WEST ELEVATION

BARNSLEY
Metropolitan Borough Council
Property & Procurement
Alan White
Assistant Executive Director
Springfield House, Springfield St
Barnsley S70 6HH
Tel. 01226 770770
Fax. 01226 774369


PROJECT
Westgate Plaza 1
Rectification of defects

DRAWING
Existing Elevations

Drawn		Revision
DB/DM		-

Scale	Date
1:200	March 09


Project Code	Drawing No.
PP 265C	AL (0) 03

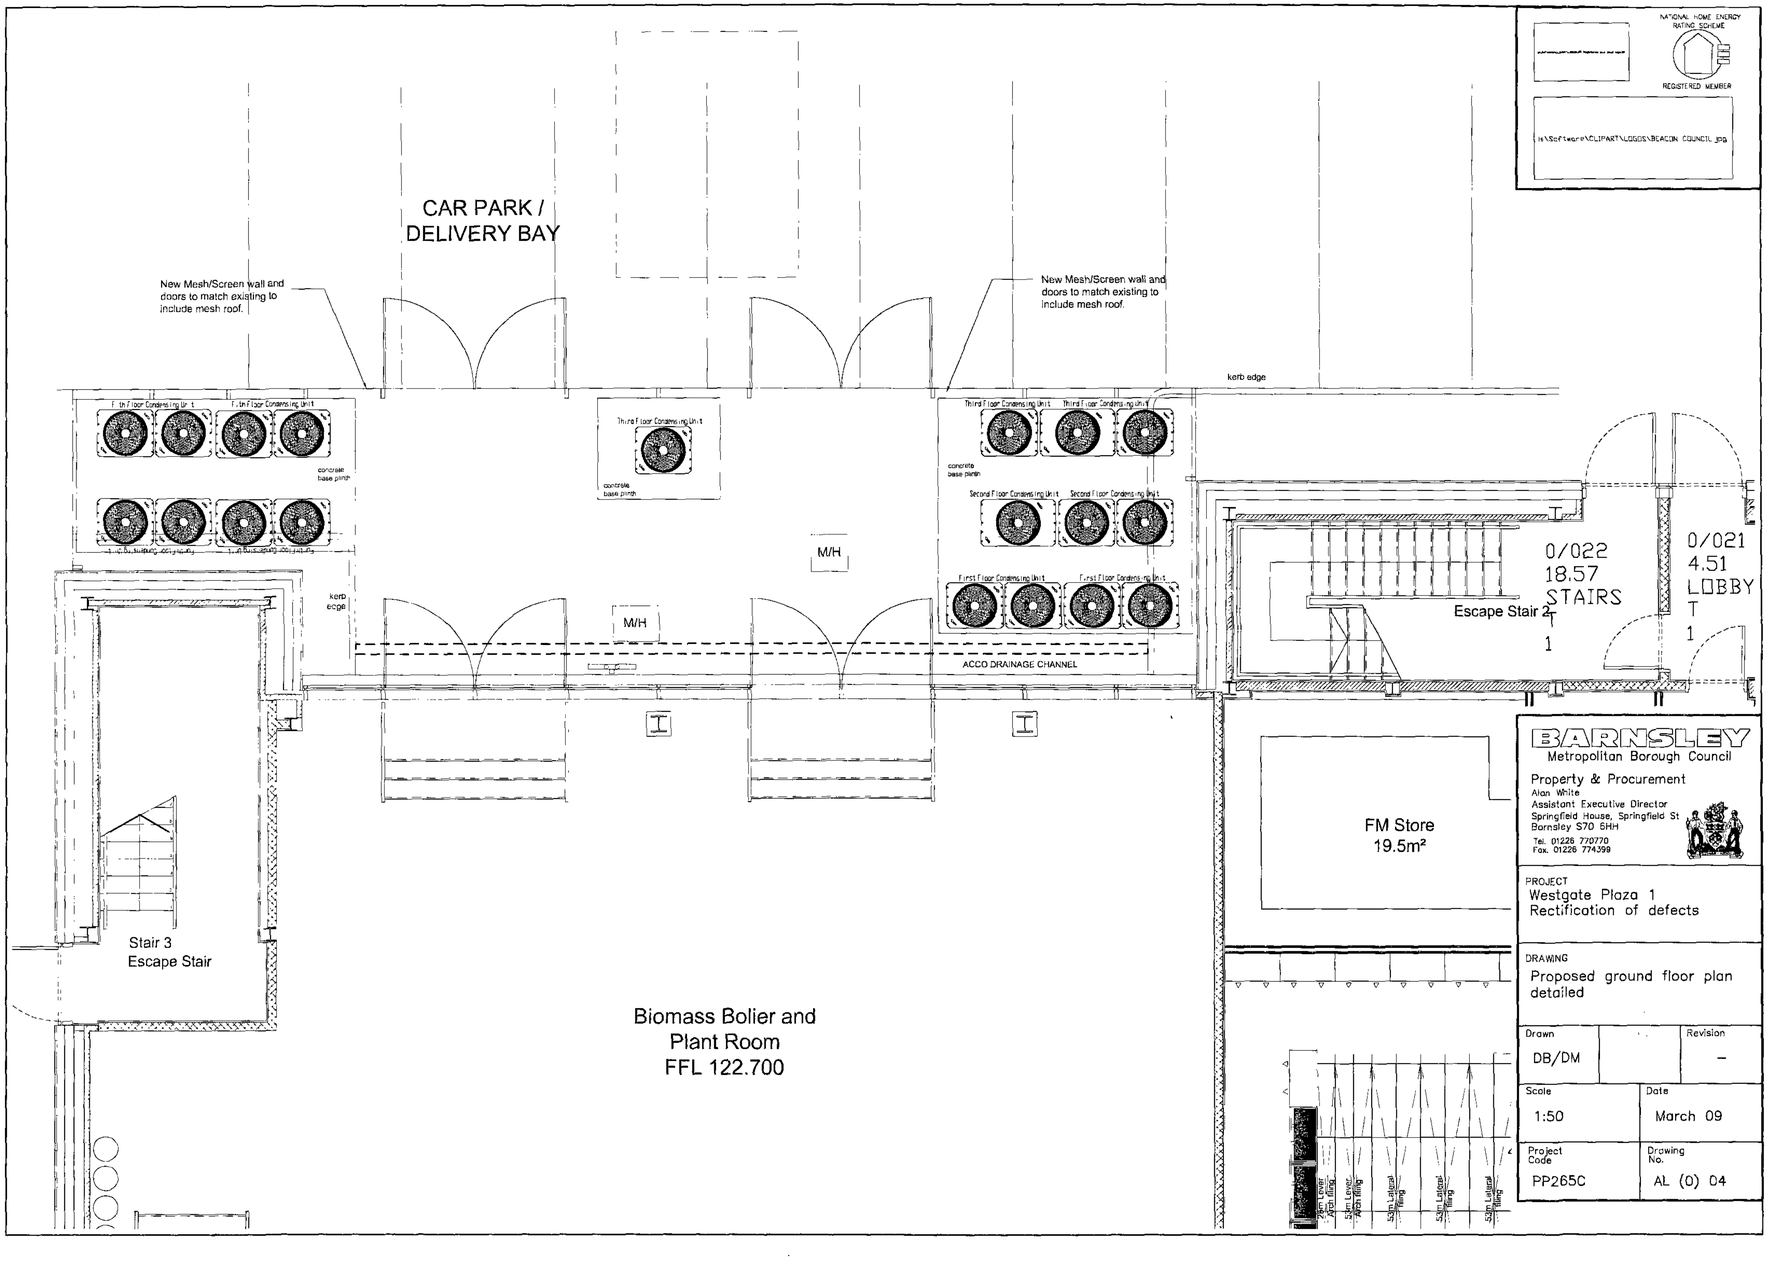
CAR PARK /
DELIVERY BAY
New Mesh/Screen wall and doors to match existing to include mesh roof.
New Mesh/Screen wall and doors to match existing to include mesh roof.
kerb edge
Fifth Floor Condensing Unit
Fifth Floor Condensing Unit
concrete base plinth
Third Floor Condensing Unit
concrete base plinth
Third Floor Condensing Unit
Third Floor Condensing Unit
concrete base plinth
Second Floor Condensing Unit
Second Floor Condensing Unit
First Floor Condensing Unit
First Floor Condensing Unit
First Floor Condensing Unit
M/H
M/H
kerb edge
ACCO DRAINAGE CHANNEL
0/022
18.57
STAIRS
Escape Stair 2
T
1
0/021
4.51
LOBBY
T
1
FM Store
19.5m²
Stair 3
Escape Stair
Biomass Bolier and
Plant Room
FFL 122.700
NATIONAL HOME ENERGY RATING SCHEME
REGISTERED MEMBER
I:\Software\CLIPART\LOGOS\BEACON COUNCIL.jpg
BARNSLEY
Metropolitan Borough Council
Property & Procurement
Alan White
Assistant Executive Director
Springfield House, Springfield St
Barnsley S70 6HH
Tel. 01226 770770
Fax. 01226 774399
PROJECT
Westgate Plaza 1
Rectification of defects
DRAWING
Proposed ground floor plan detailed
Drawn
DB/DM
Revision
-
Scale
1:50
Date
March 09
Project Code
PP265C
Drawing No.
AL (0) 04


NATIONAL HOME ENERGY RATING SCHEME

REGISTERED MEMBER


H:\Software\CLIPART_LOGOS\BEACON COUNCIL.jpg

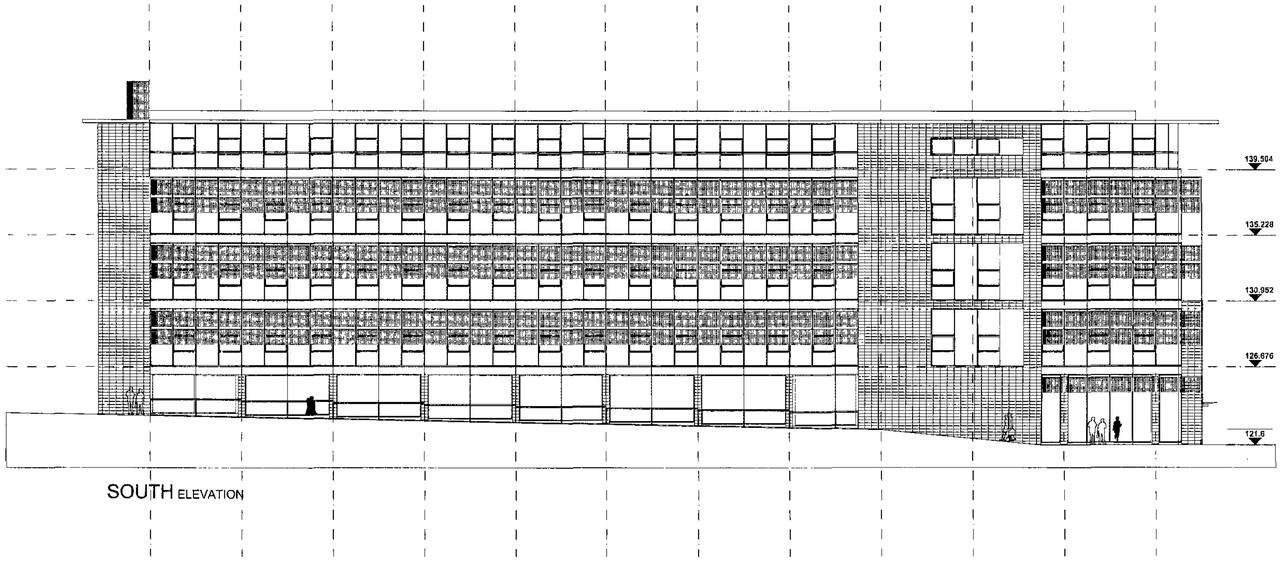


SOUTH ELEVATION

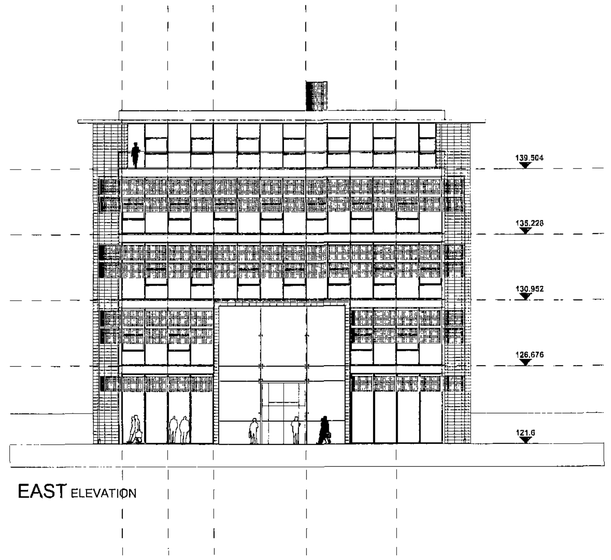

EAST ELEVATION

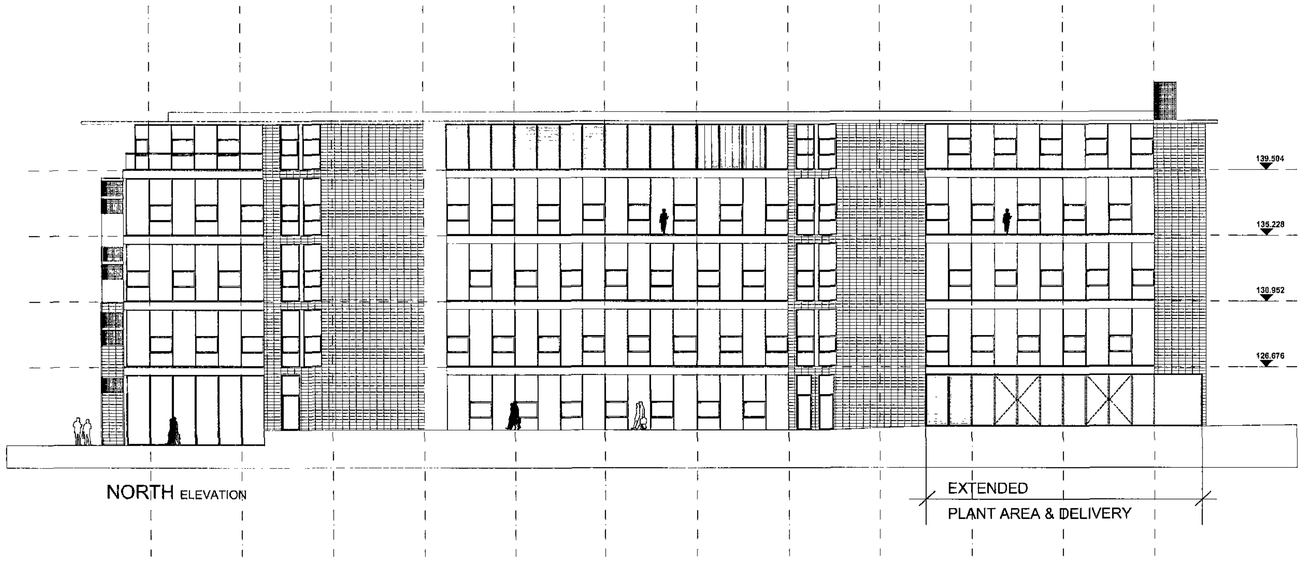

NORTH ELEVATION

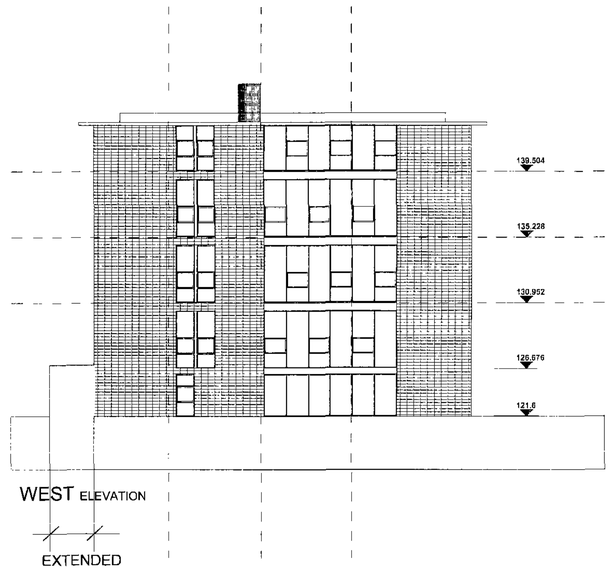

WEST ELEVATION

BARNSLEY
Metropolitan Borough Council
Property & Procurement
Alan White
Assistant Executive Director
Springfield House, Springfield St
Barnsley S70 6HH
Tel. 01226 770770
Fax. 01226 774399

PROJECT
Westgate Plaza 1
Rectification of defects

DRAWING
Proposed Elevations

Drawn		Revision
DB/DM		–

Scale	Date
1:200	March 09

Project Code	Drawing No.
PP265C	AL (0) 05