Planning:

| Rev | Notes | Date |
|---|---|---|
| | | |

Garry Greetham Associates Ltd
Residential Design Consultant
Westwood House
18 Carr Lane
Tankersley
Barnsley S75 3BE
Tel(01226)746573

PROJECT Detached Dwelling

CLIENT Mr. & Mrs. S. Hawkins

TITLE Location and Site Layouts


ADDRESS Land at 40 Woodhall Road, Dorfield, Barnsley. S73 9EH.

DRAWN BY ggg


SCALE 1:500;1:200 DATE July 11

DRAWING No 725-01 REV

Member of the Chartered Institute of Architectural Technologists

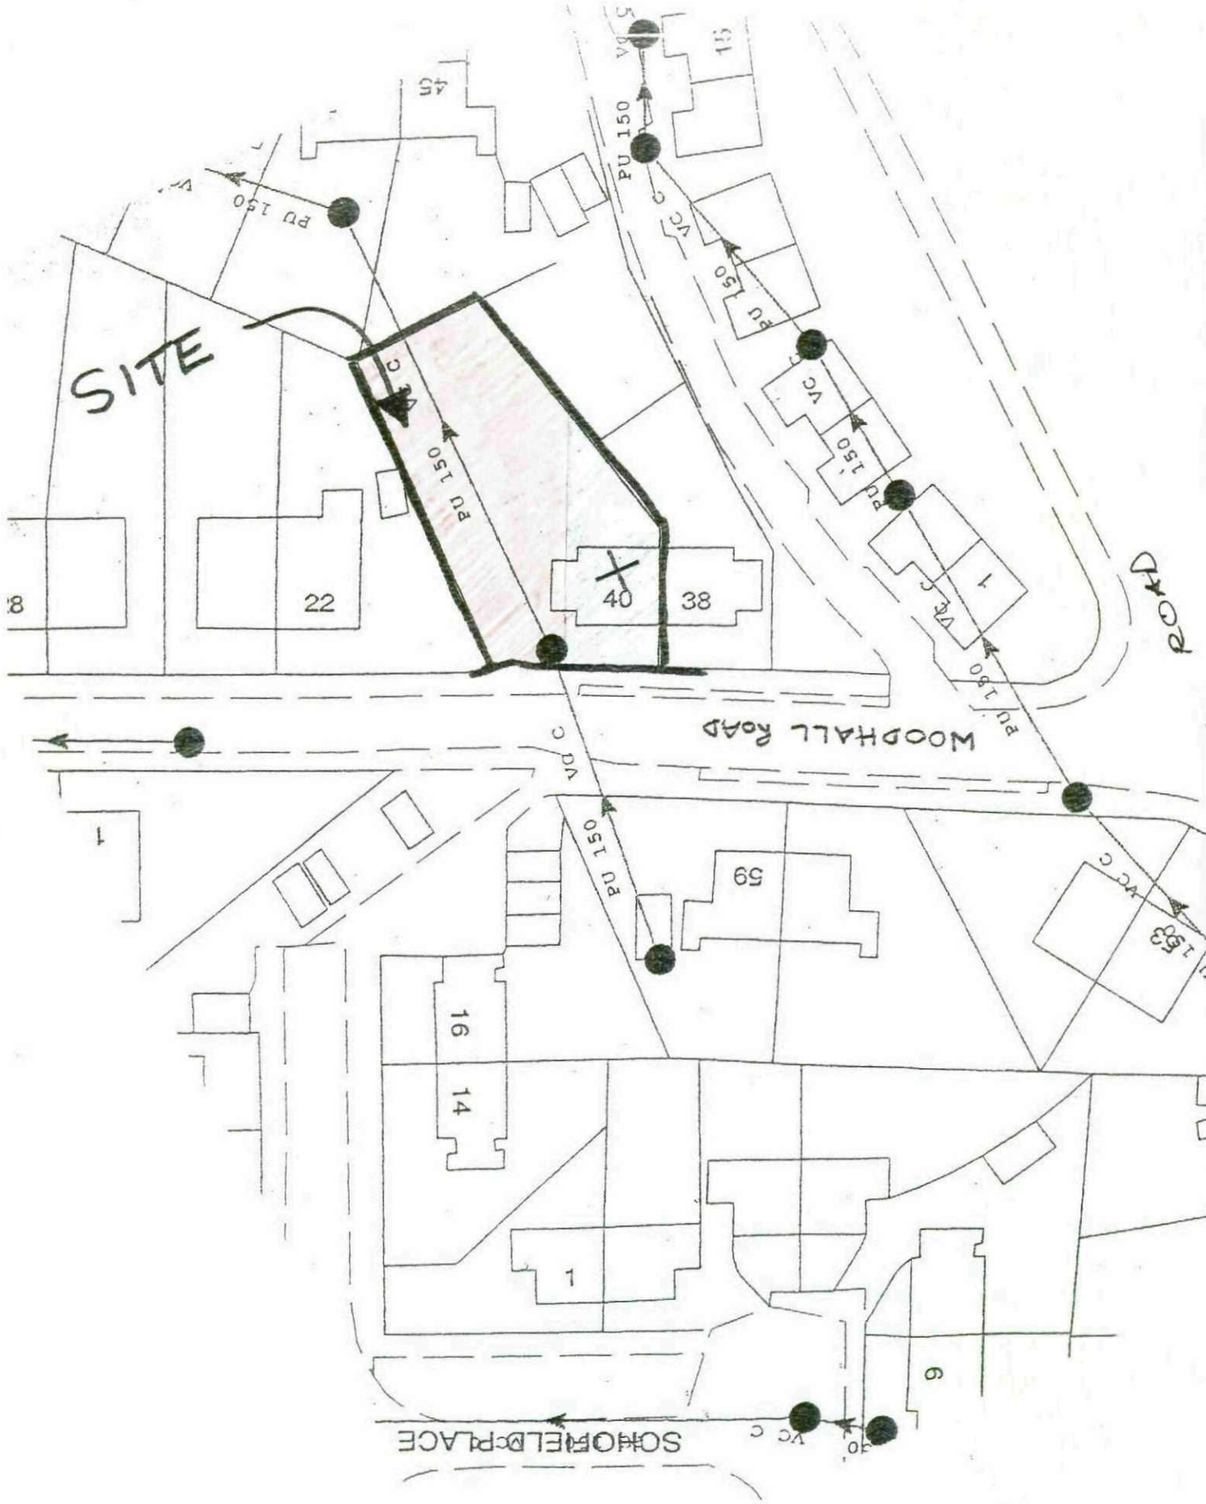


Location Plan 1:500

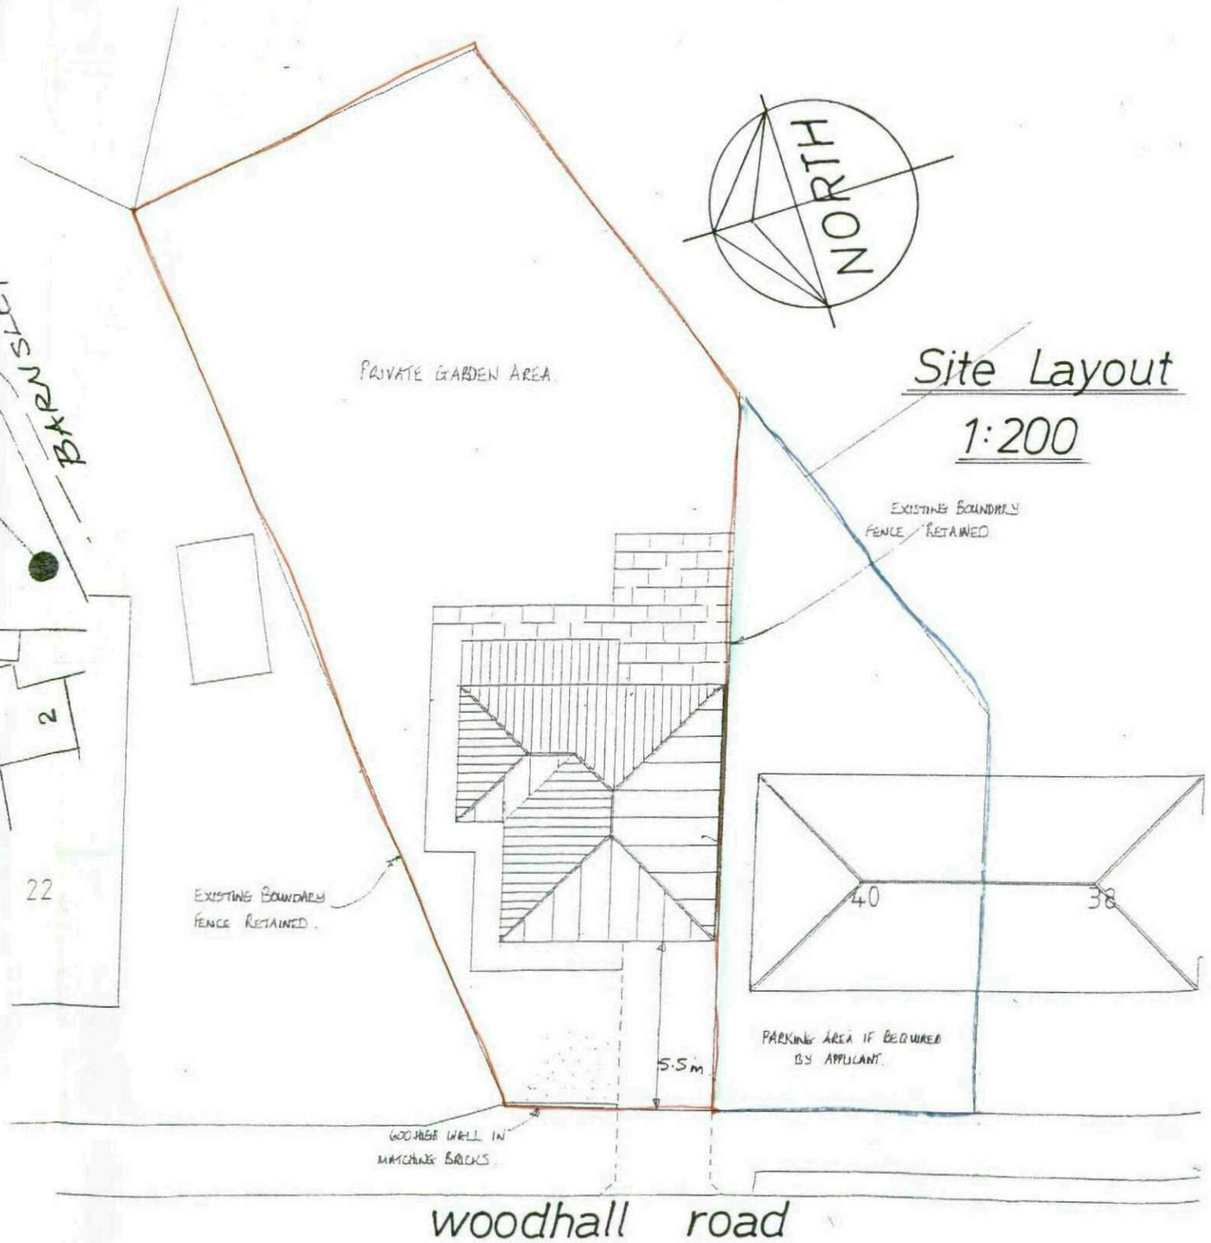


Site Layout
1:200