Rev	Date	By	Description
A	07/02/2018	VF	Planning issue

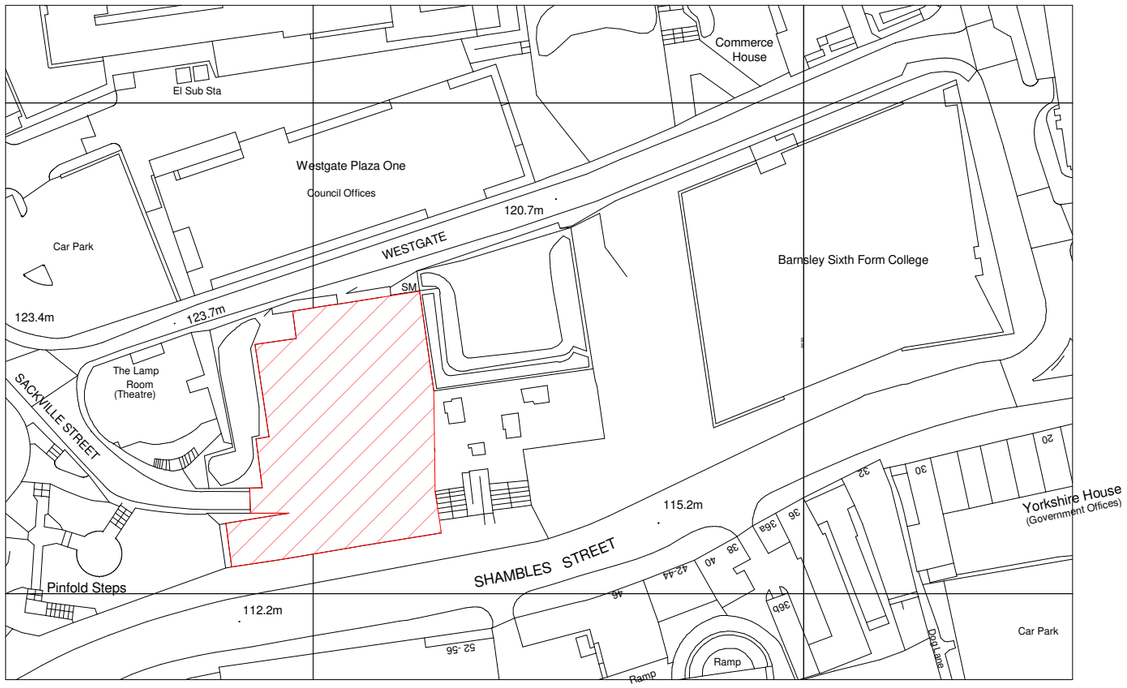

Ordnance Survey, (c) Crown Copyright 2016. All rights reserved. Licence number 100022432

1 Proposed Site Plan

1 : 1250

Key

	Site Demise Line

This drawing, the works and concepts depicted are the copyright of Stephen George + Partners and may not be reproduced or made use of, either directley or indirectley without express witten consent.

DO NOT SCALE OFF THIS DRAWING

All heights, levels, sizes and dimensions to be checked on site before any work is put to hand.

SCALE 1:1250

25m 125m

Stephen George + Partners LLP
Architects + Masterplanners
33 Park Place
Leeds LS1 2RY
t: +44 (0)113 246 7969
www.stephengeorge.co.uk

Barnsley, John Rideal House

Site Location Plan

CDE Reference:
PRJ-SGP-ZN-A002-A

Drawing Status:	Planning
Model Reference:	16-265
Drawn:	ADH / VKF
Team:	Leeds
Date:	07.02.2018
Scale:	As indicated@A3

Project:	Dwg no:	Status:	Rev:
16-265	A002		A

This drawing, the works and concepts depicted are copyright of Stephen George & Partners LLP and may not be reproduced or made use of, either directly or indirectly without express written consent. All heights, levels, sizes and dimentions to be checked on site before any work is put to hand.