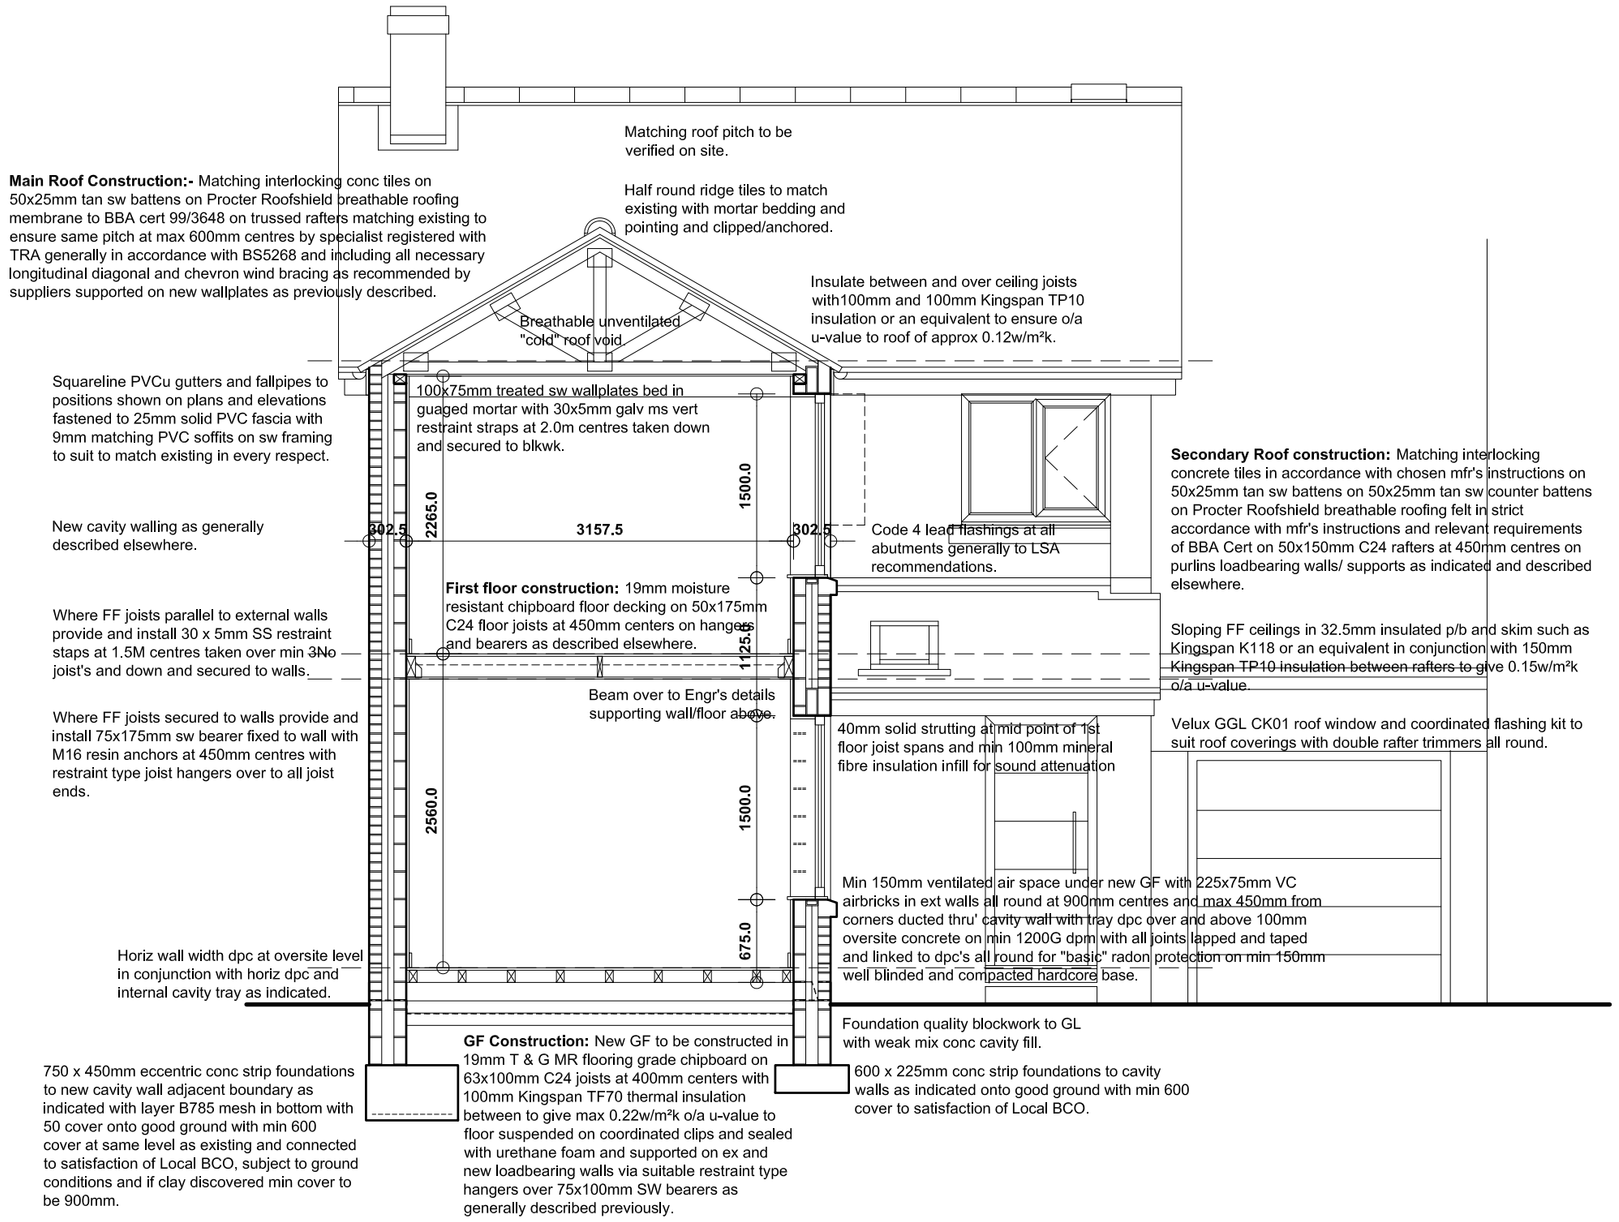

TYPICAL SECTION

-	--/--/---	-
Revision	Date.	Description.

17 LANE HEAD RISE, STAINCROSS, BARNSLEY, S75 6NQ.

DETAILED PROPOSALS 2

Typical Section.

Mr & Mrs Hooley.

Building Design Services

JE Architectural Ltd
23 Windmill Road, Wombwell,
Barnsley, S73 8PW.
Tel: 01226 754507
Email: jealtd@btconnect.com

This drawing and the copyright is the Architectural Company's property and maybe used or reproduced only by agreement. All Dimensions in Millimetres Unless specified otherwise and subject to verification on site.

Scale: 1:50 @ A2	Date: MARCH 2021
Ref: 202027	Drwg No: 03

0 cm | 2 cm | 4 cm | 6 cm