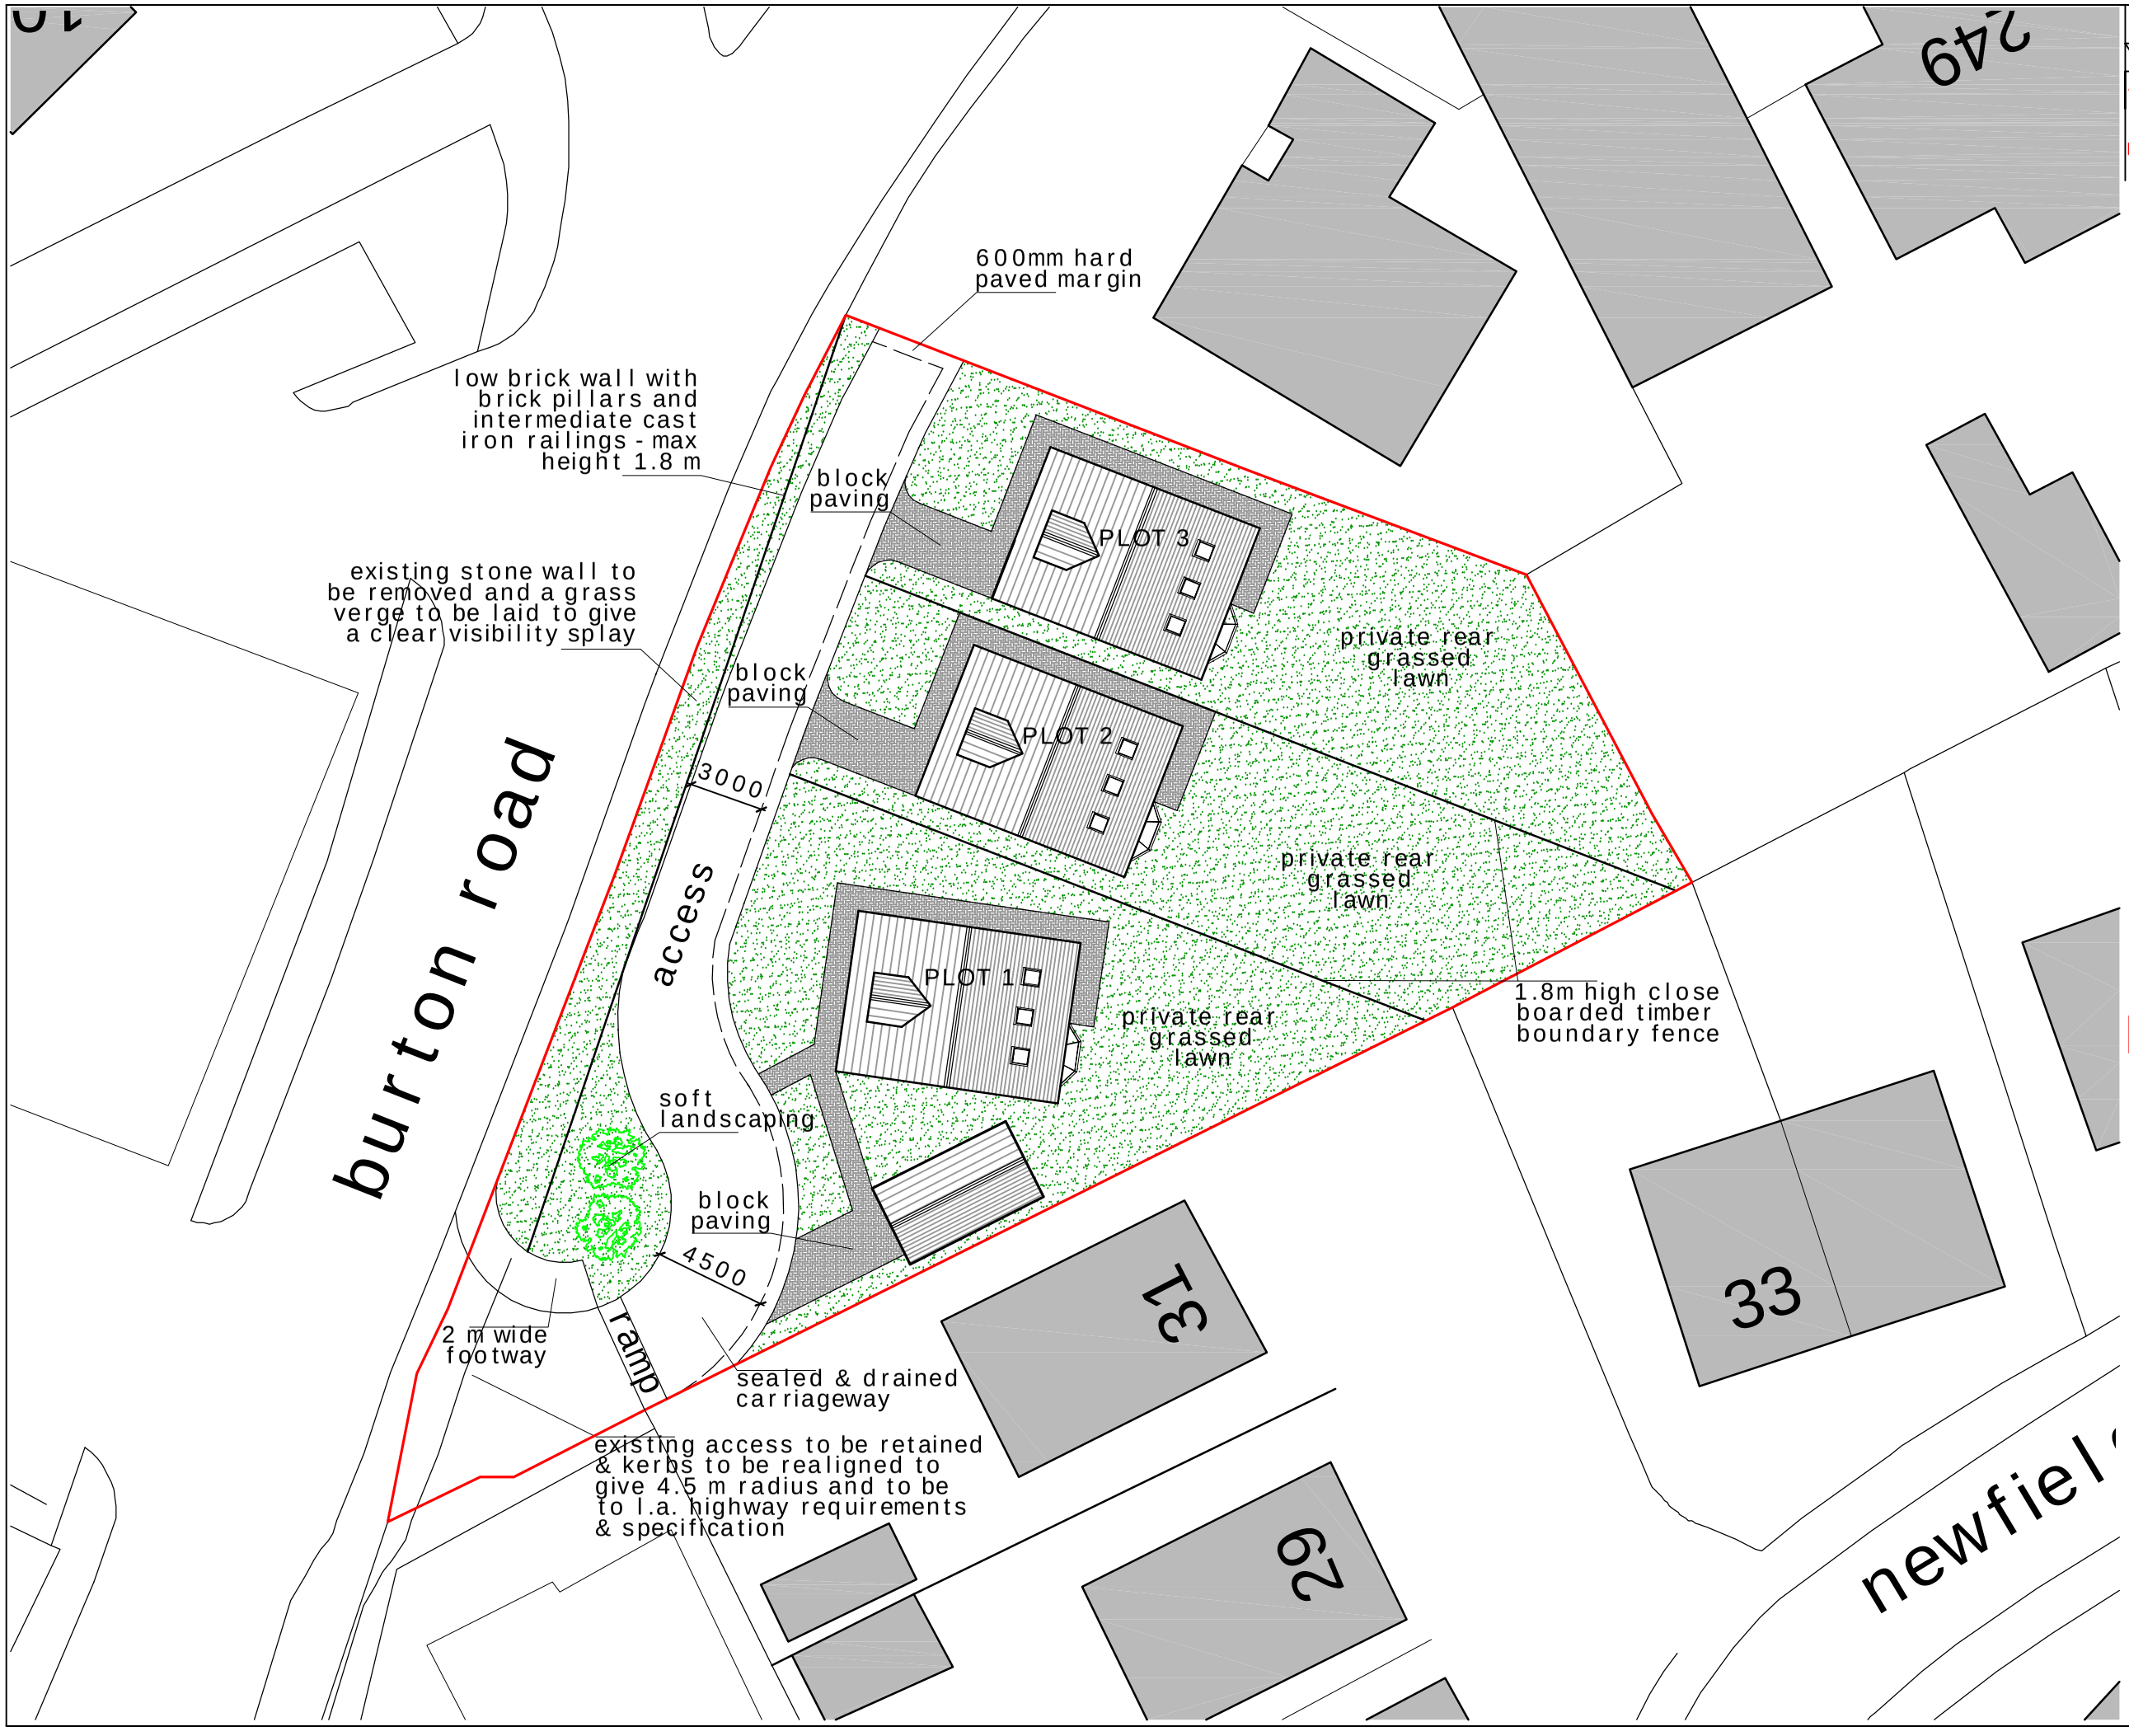



REVISIONS

| | Date | Description | By |
|---|---|---|---|
| A | 01.09 | Removal of house type 1 together with alteration to the road and housing layout | SS |
| B | 02.09 | Alteration of the road and housing layout | SS |


FGB Fennell, Green & Bates
MINING ENGINEERS, SURVEYORS & ENVIRONMENTAL CONSULTANTS

FENNELL, GREEN & BATES
25 Smyth Street
Wakefield
West Yorkshire
WF1 1ED

Tel - 01924 372197
Fax - 01924 385559

e-mail - fgb@fgb-surveyors.co.uk


Client
Mr Wilf Conway
243 Burton Road
Monk Bretton
Barnsley
S71 2QA

Site Name
243 Burton Road, Monk Bretton, Barnsley, S71 2QA

Project Title
Proposed Erection of 3No. Dwellings

| Scale | Date | Drawn by | Checked |
|---|---|---|---|
| 1:250 | Oct 2008 | SS | JC |

Dwg. title
Block Plan -

Proposed Site Layout

| DWG No. | Job. no. | Rev. |
|---|---|---|
| BR/1193-04 | 08-10-1193B | B |

PLOT SIZE: A3. PLOT SCALE: 1:1