




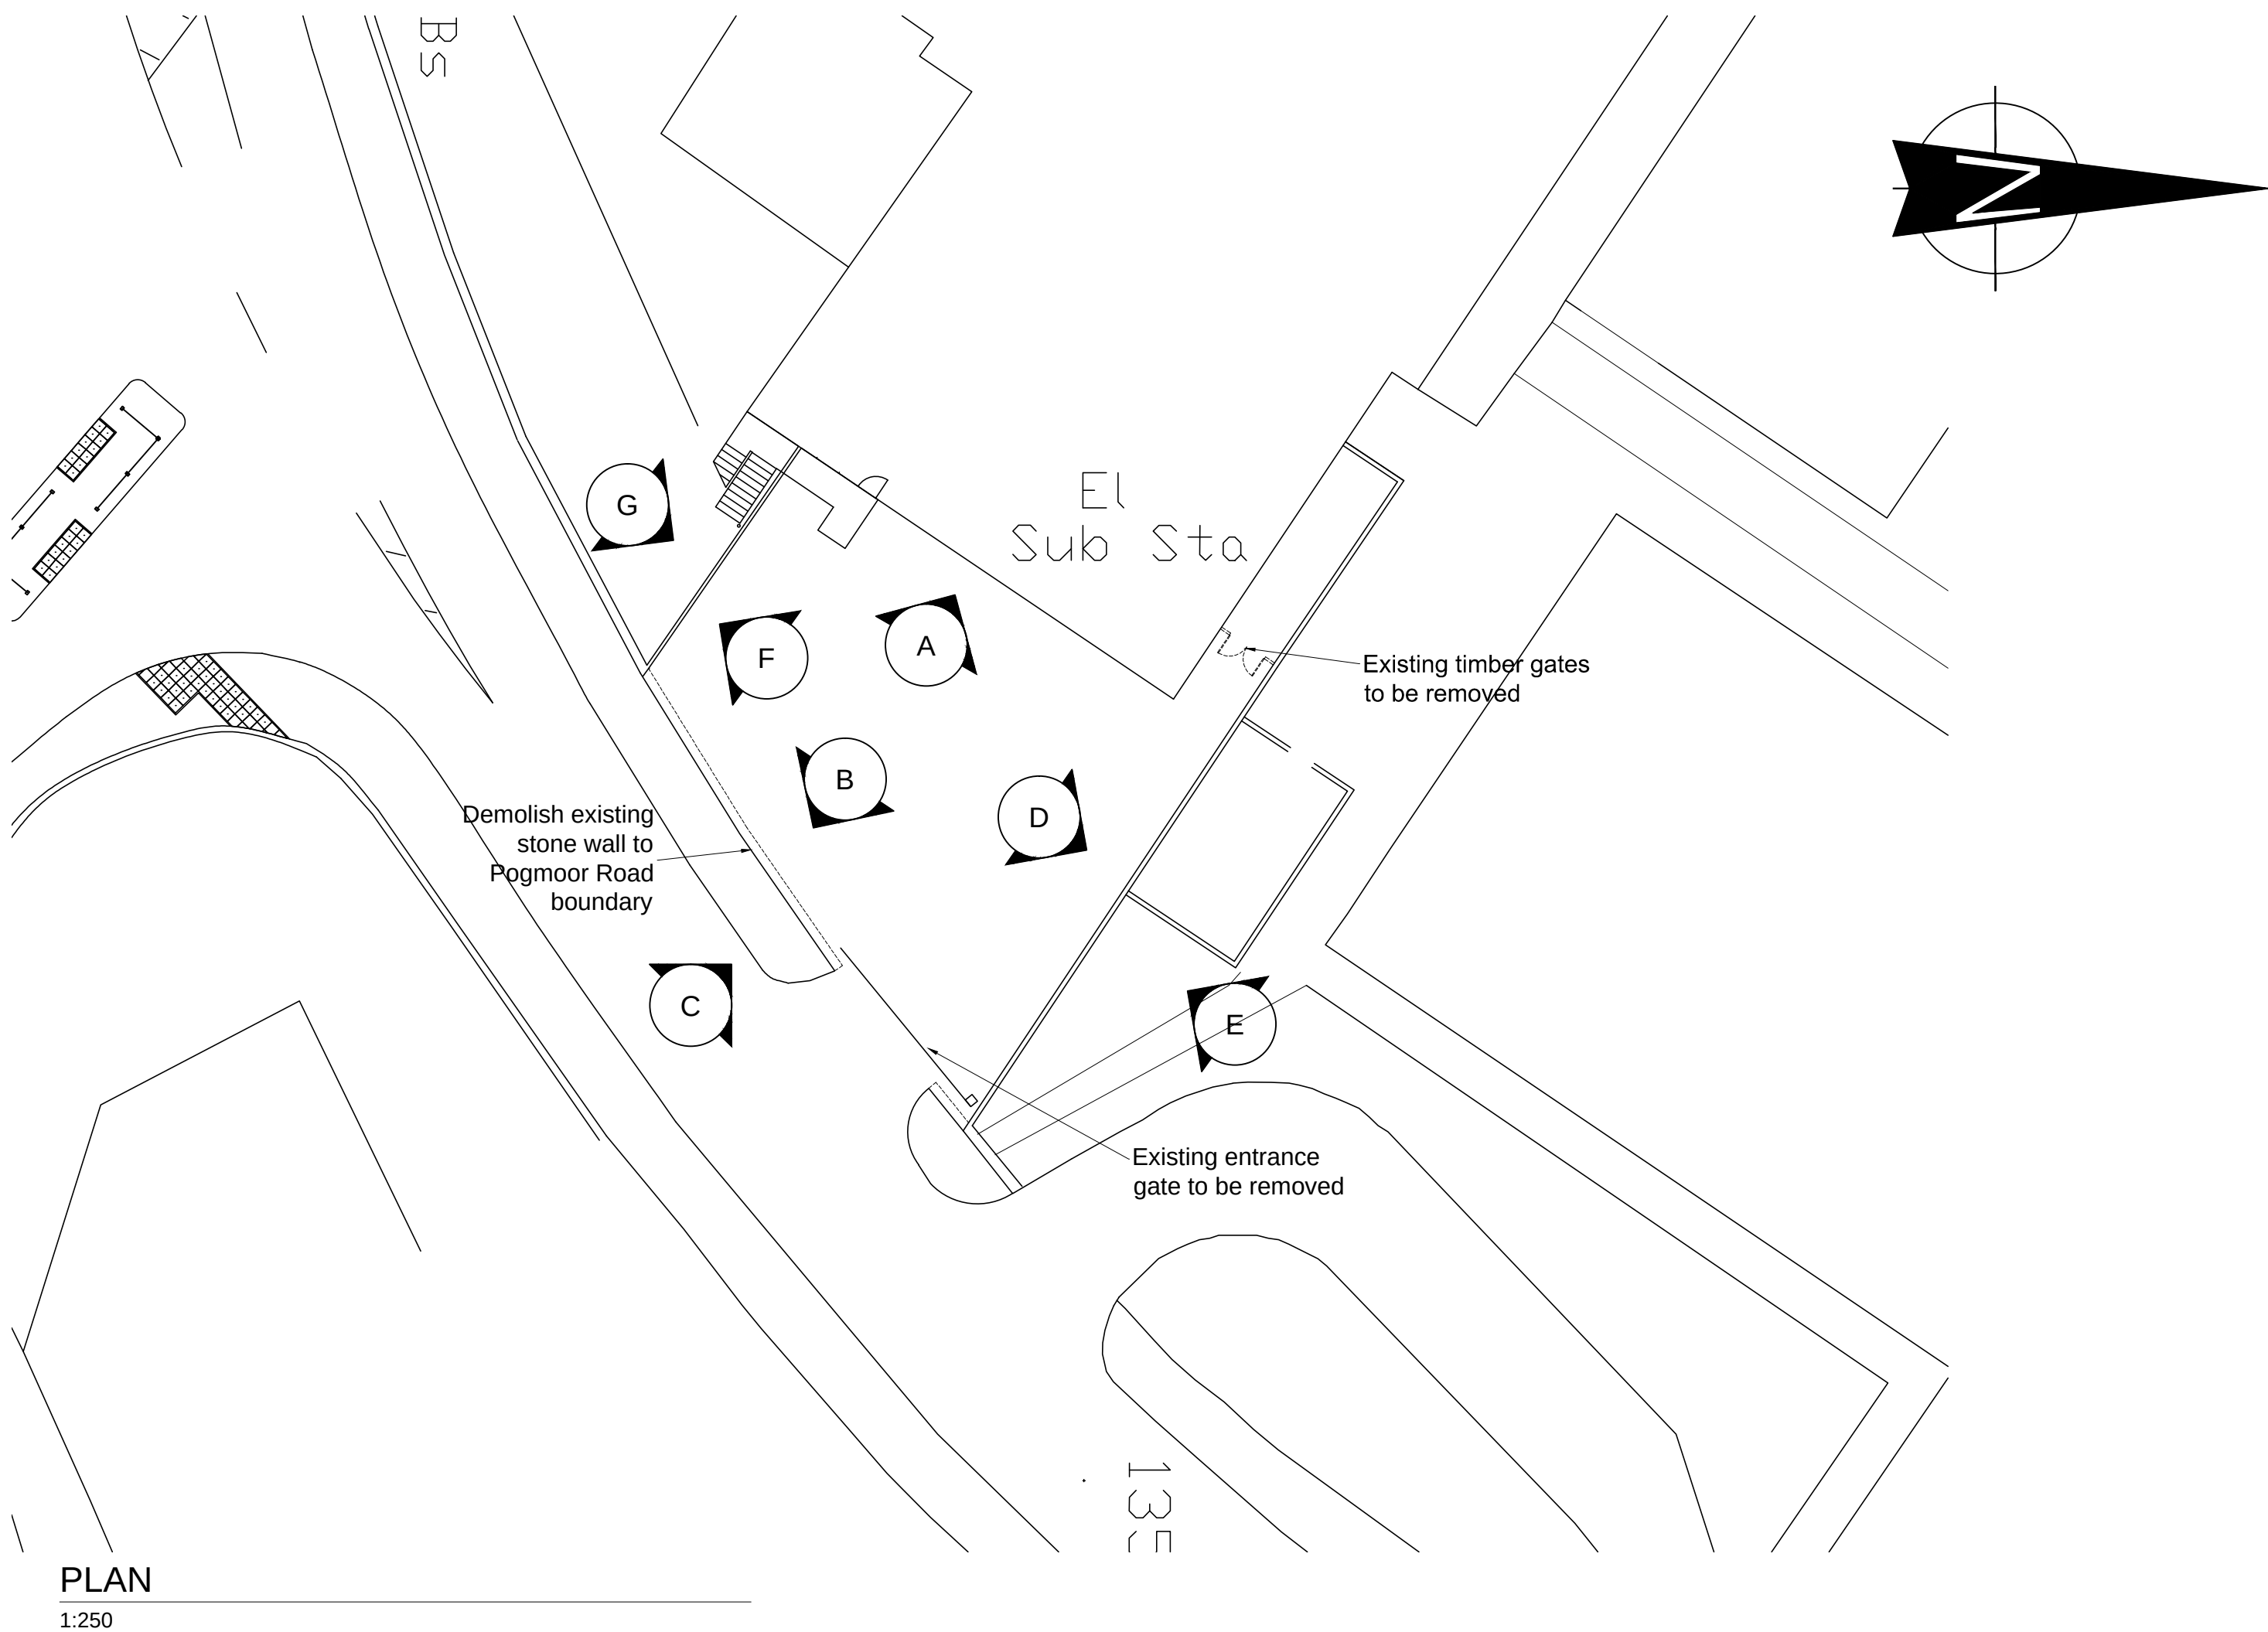


PLAN
1:250

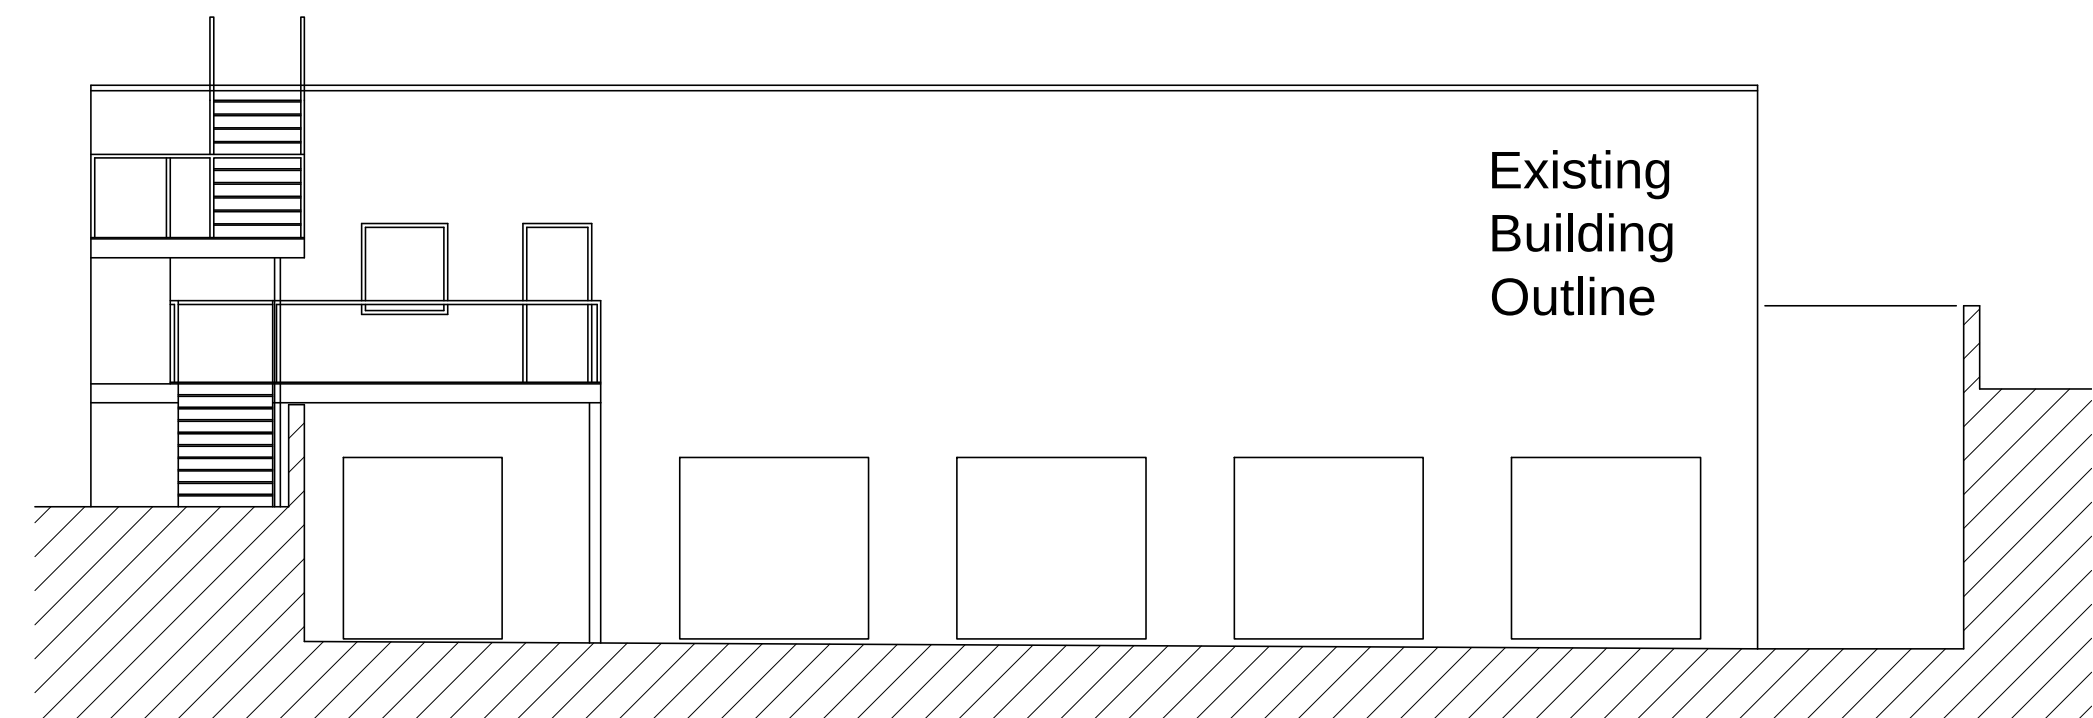


ELEVATION A
1:100

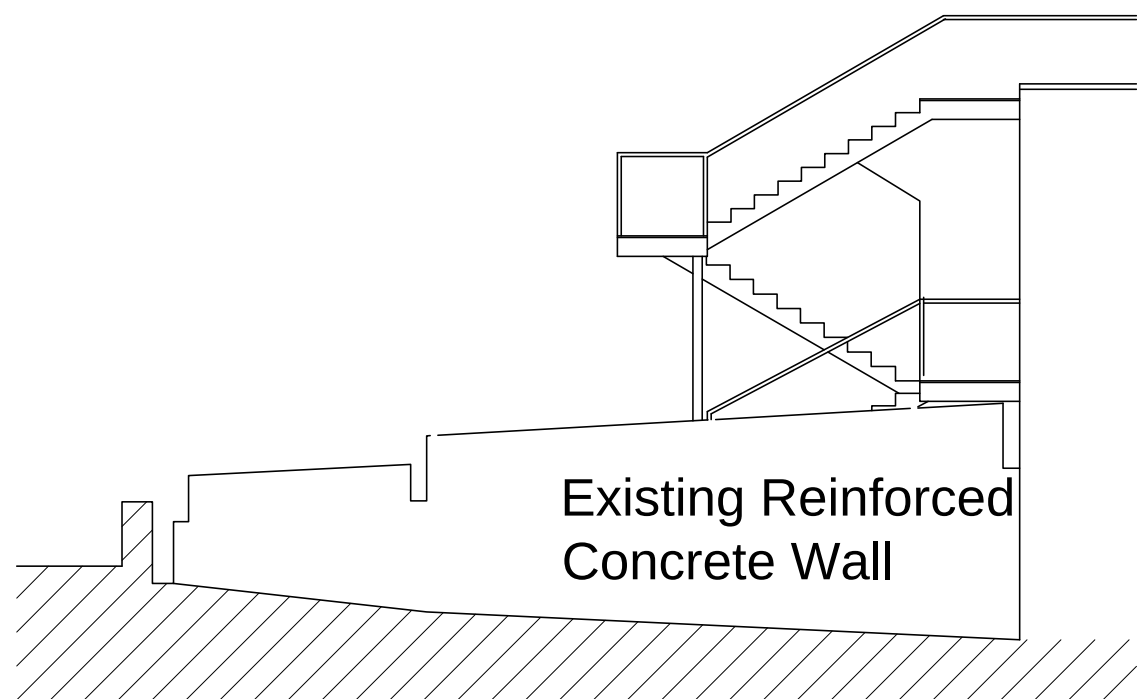


ELEVATION F
1:100

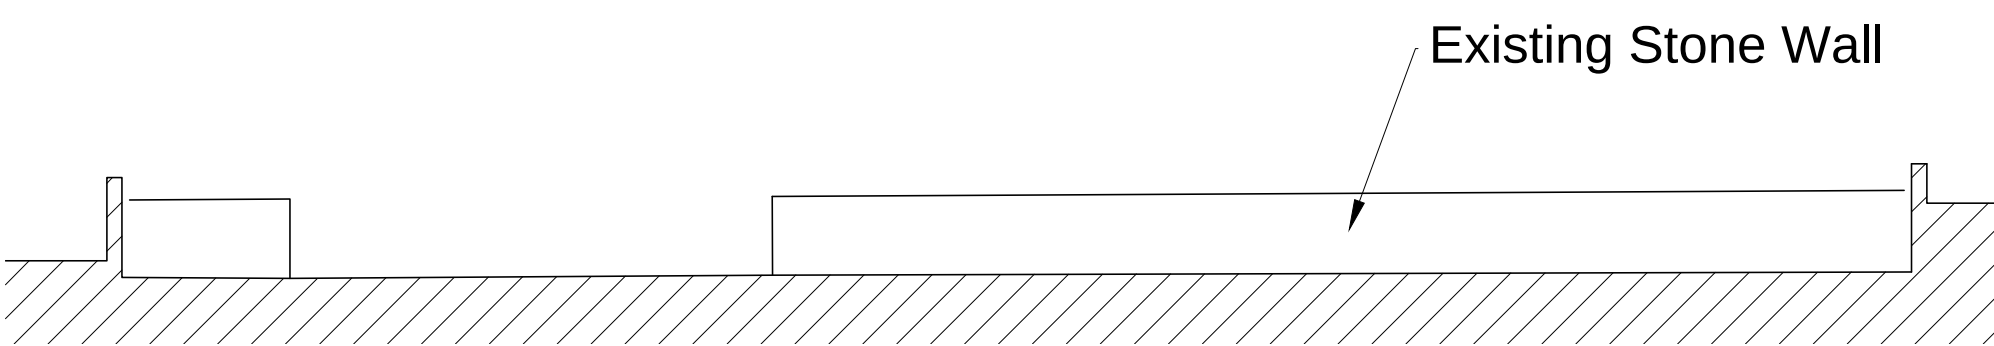


ELEVATION B
1:100

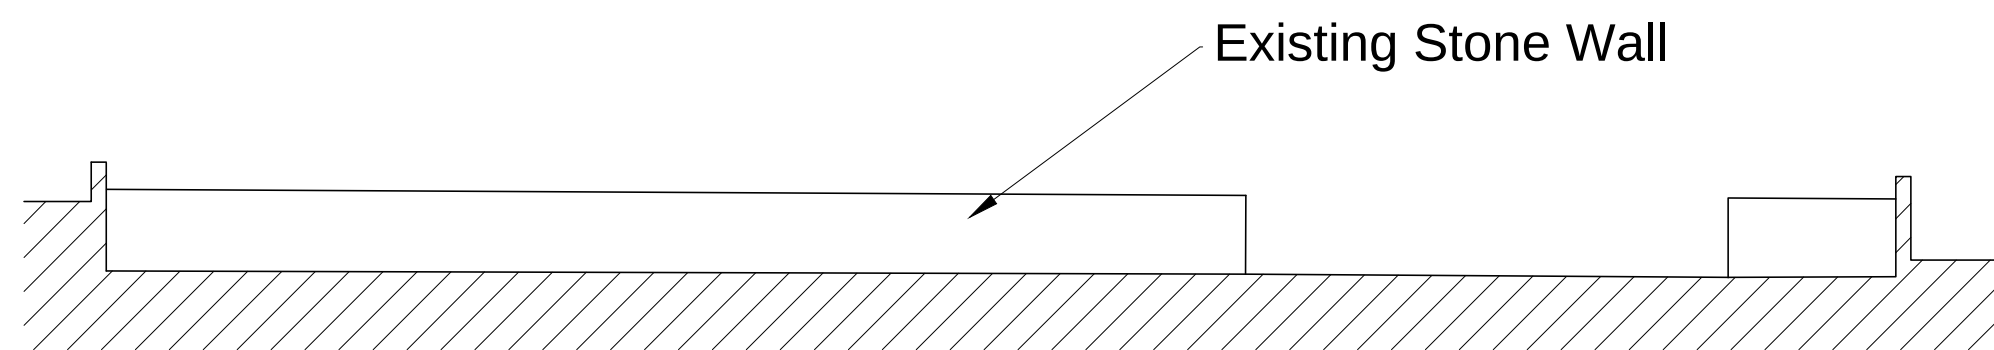


ELEVATION C
1:100

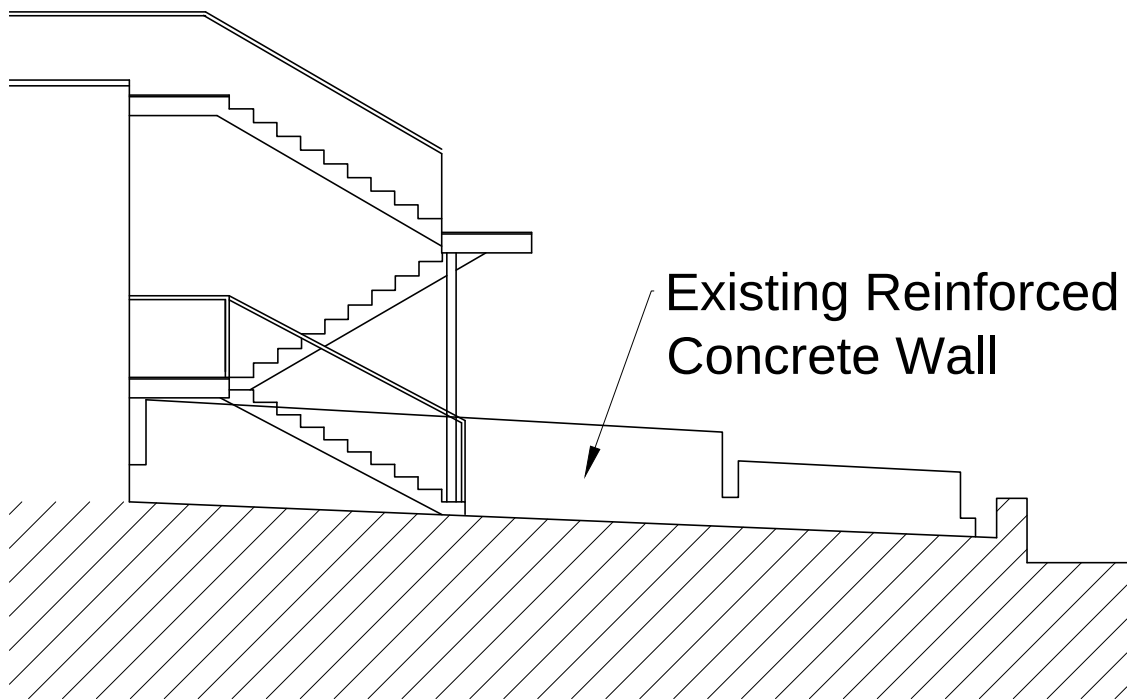

ELEVATION G
1:100

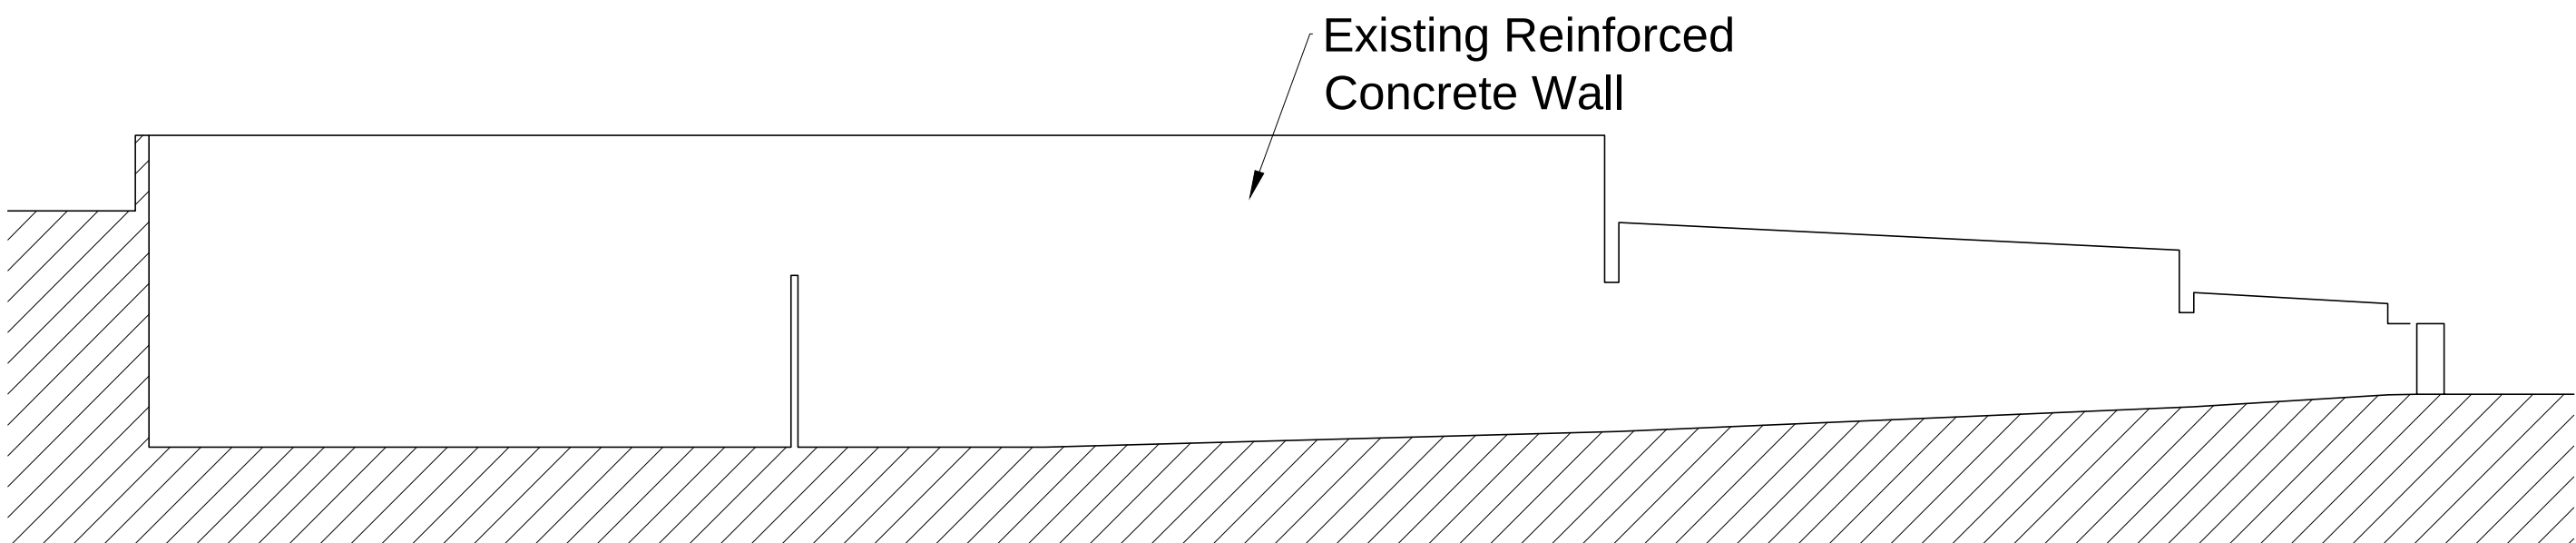

ELEVATION D
1:100

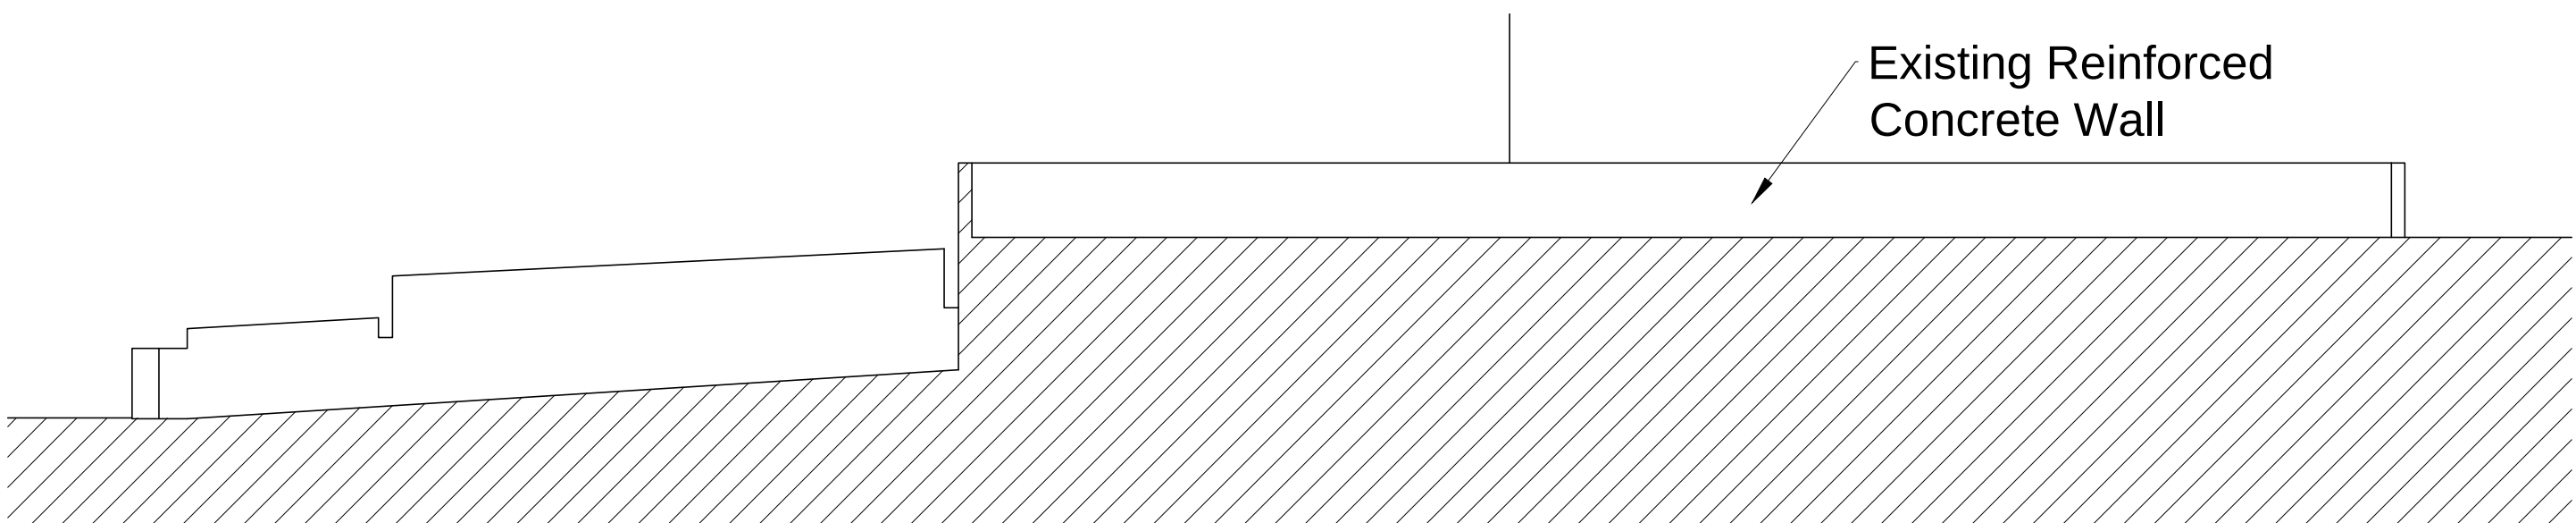

ELEVATION E
1:100

All dimensions in millimetres unless otherwise stated
The contractor must verify all dimensions on site before commencing on site
Architect must be notified of any suspected discrepancies or omissions
Any scaled dimensions to be confirmed by the Architect

Revisions
02.09.2010 - A - Scheme updated

Barnsley NHS Trust

Barnsley Hospital
Gawber Road
Barnsley

SITE B - SECURITY WORKS
EXISTING PLAN / ELEVATIONS

Scale 1:250 / 1:100 @A1

b&c
beaumont
& cawling
chartered architects

15 collegiate crescent
sheffield
S10 2BA
t: 0114 266 3001
f: 0114 266 3002
w: www.beaumontandcawling.co.uk
e: sheffield@beaumontandcawling.co.uk

Date
12.08.2010

No.
3202/4

Rev.
A