



NOT TO SCALE

NOT TO SCALE

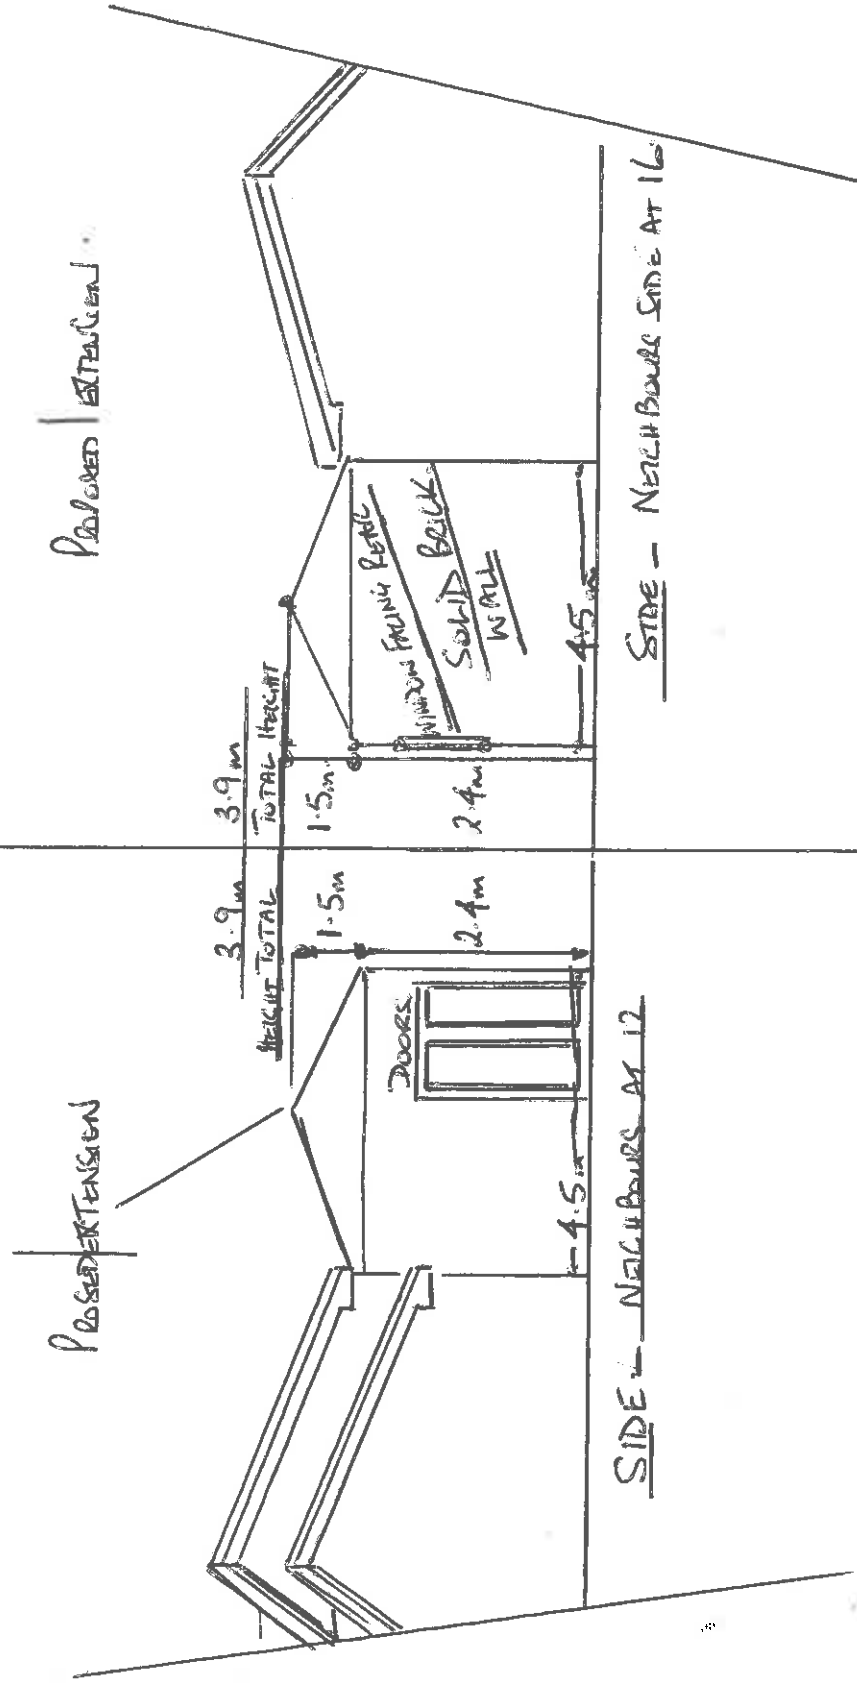


(HEADS).

BOUNDARY TO ROAD.

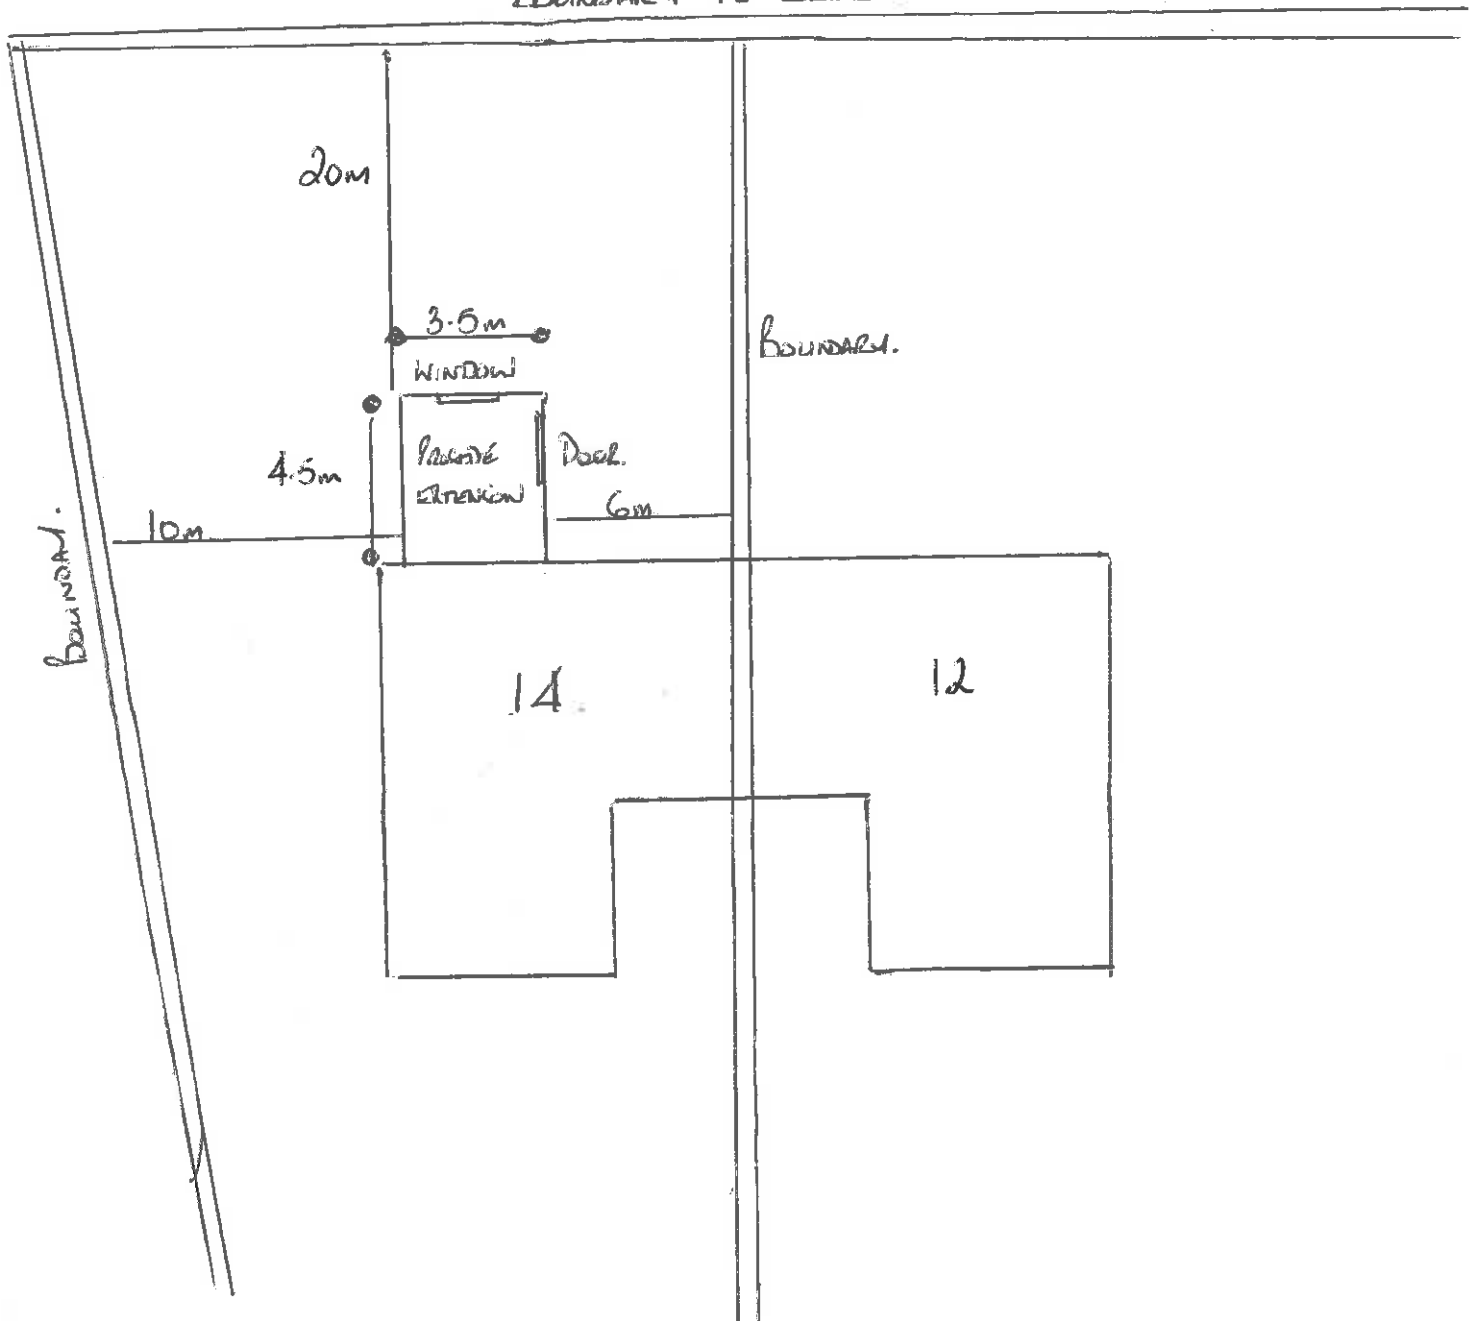

BOUNDARY LINE.

REAR

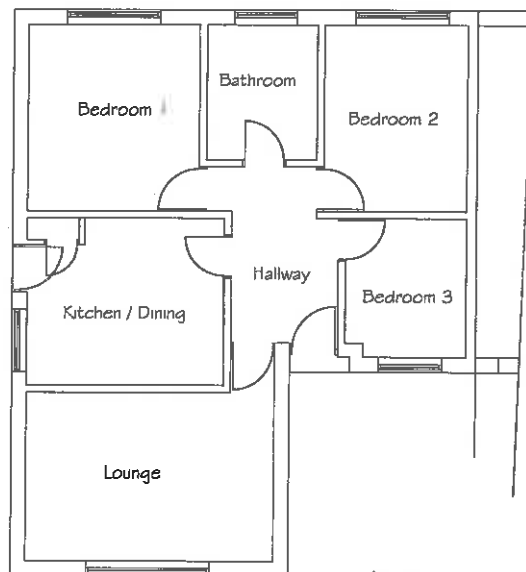


FRONT

EXISTING

Mr. & Mrs. Thompson,
14 Wentworth Crescent,
Mapplewell,
Barnsley.

APRIL / May 2017

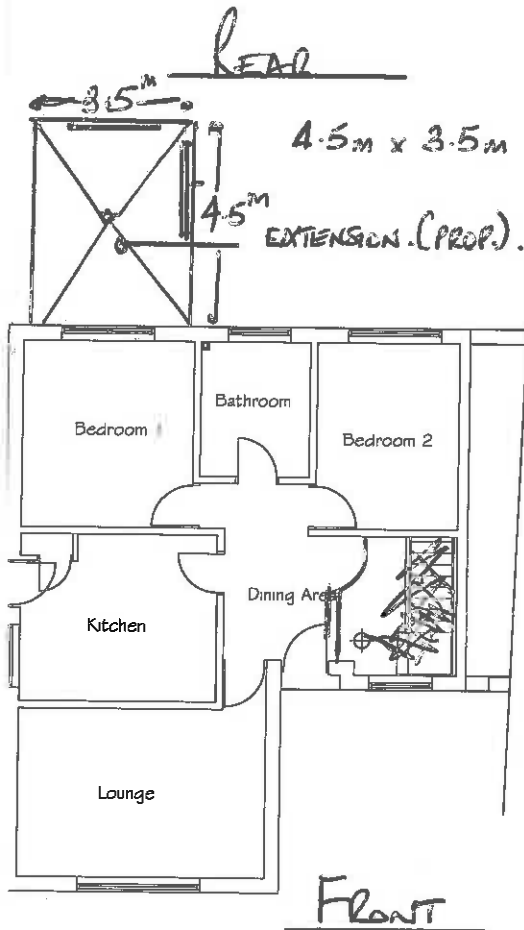


PROPOSED




Smoke Detector wired into lighting
ring main with battery backup at
base and head of stairs.

Drawing No.3
EXISTING &
PROPOSED
GROUND
FLOOR PLANS
Scale 1:100

EXISTING

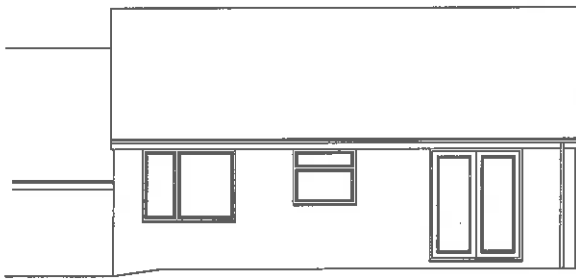

REAR

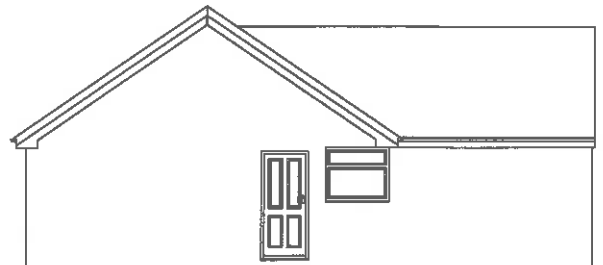

SIDE