

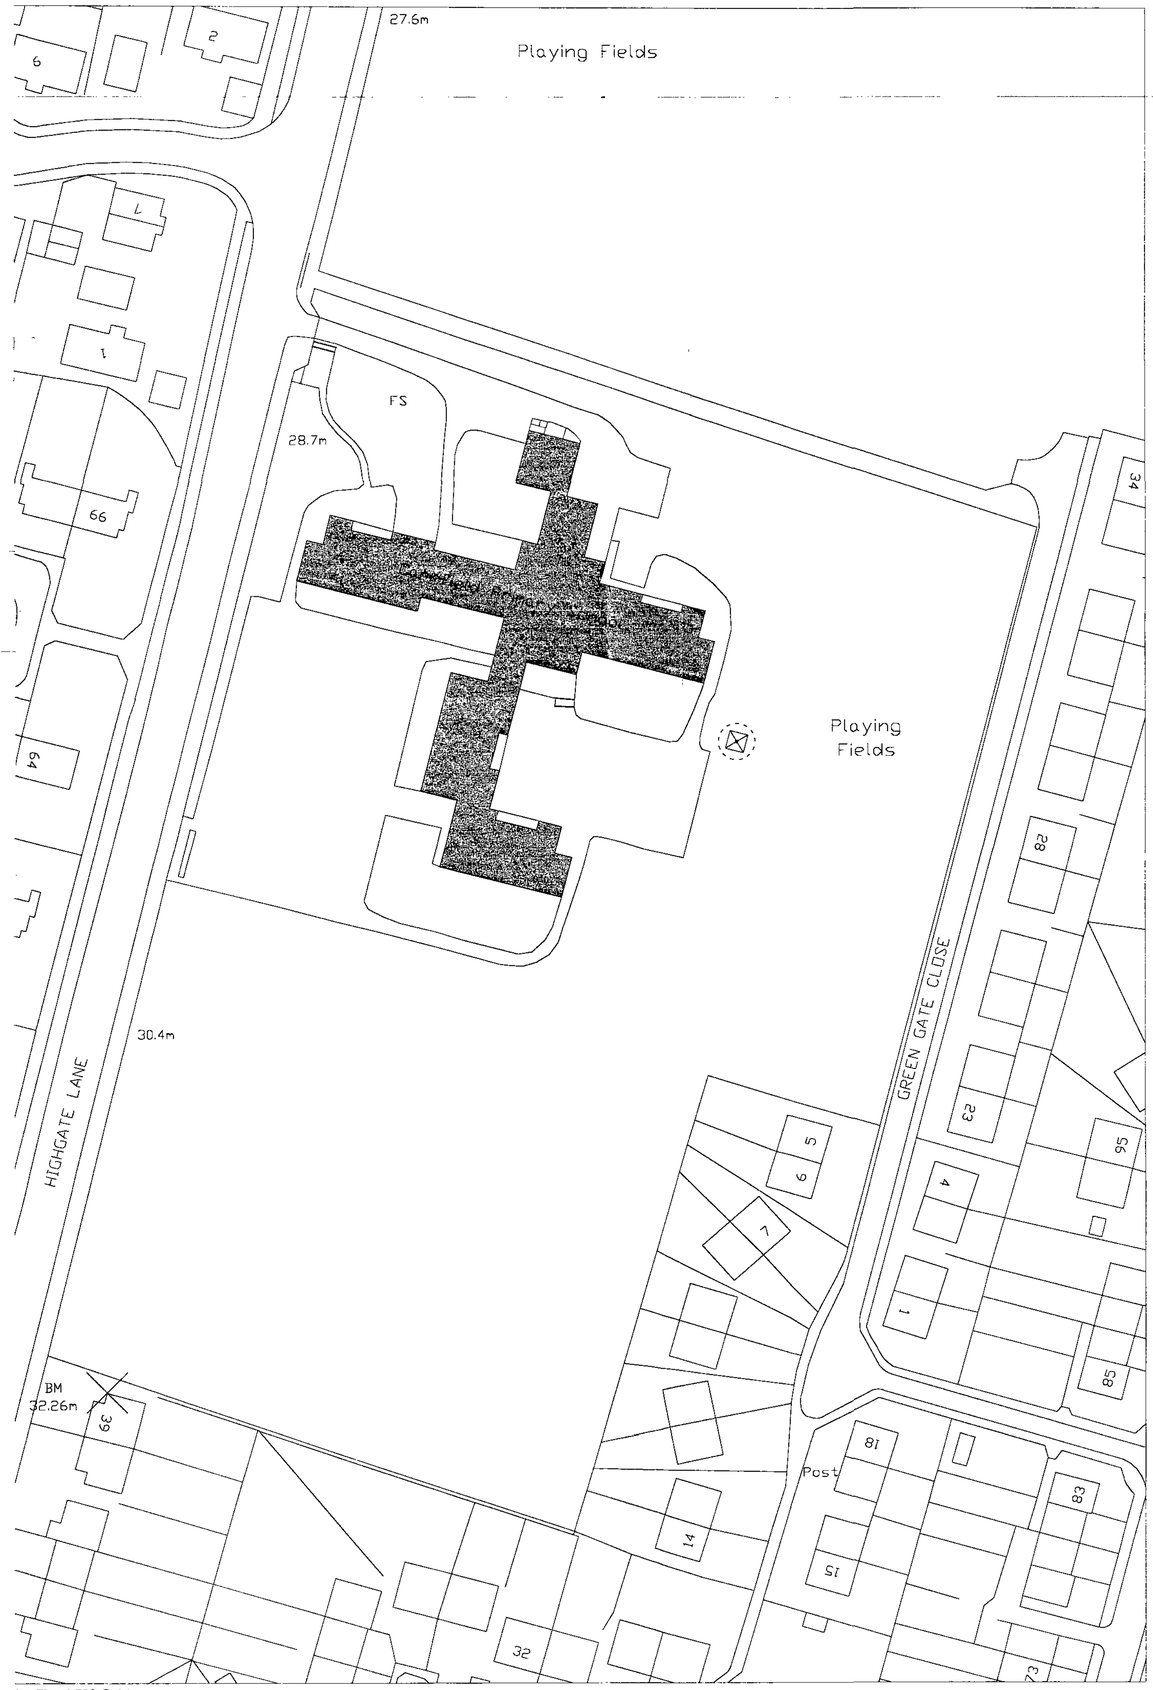


ion Plan 1:500 @ A1

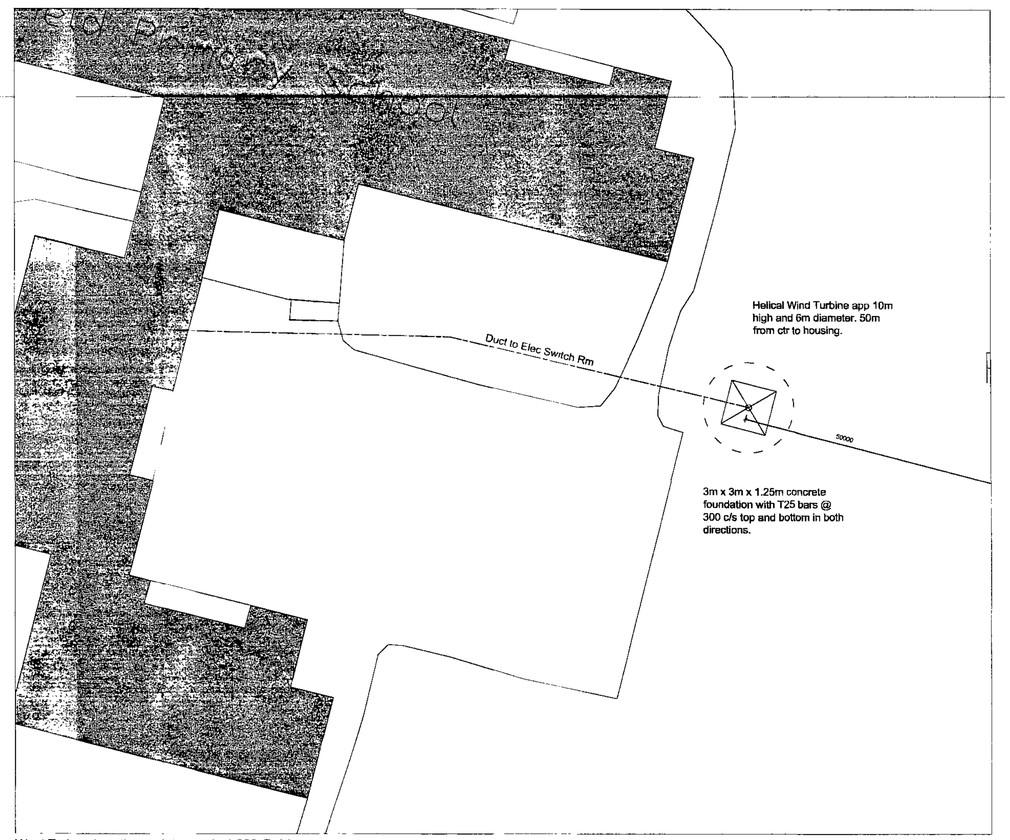

Wind Turbine Location and ductwork. 1:200 @ A1

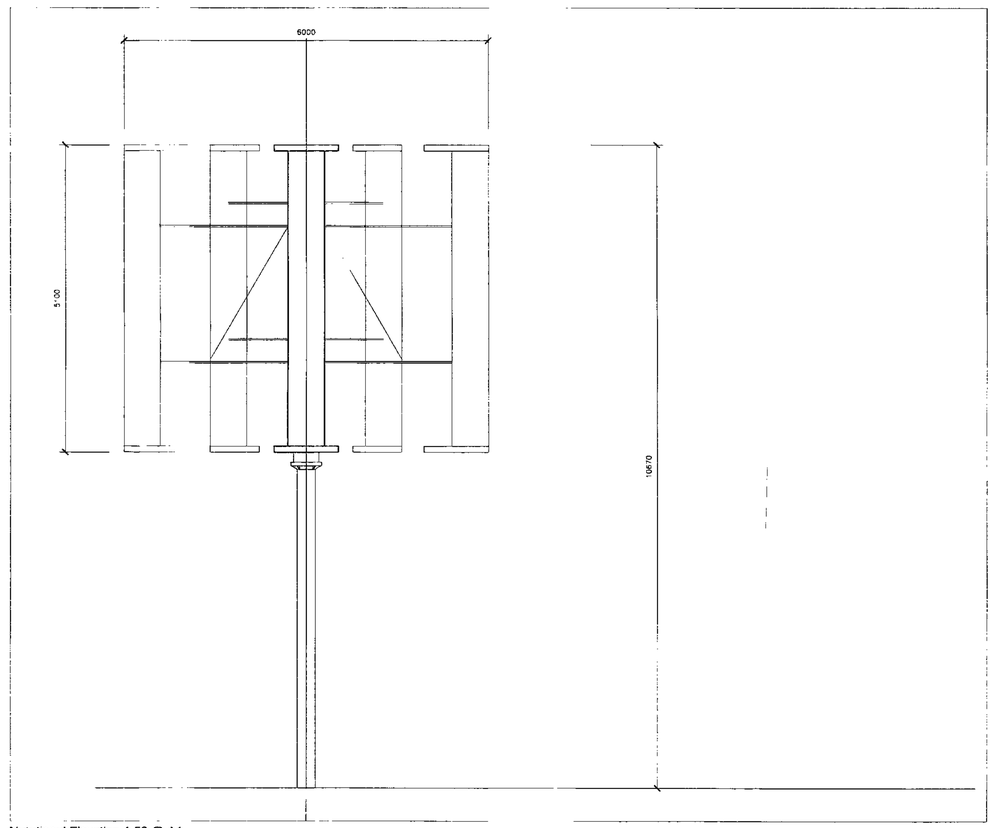

Notational Elevation 1:50 @ A1

NATIONAL HOME ENERGY RATING SCHEME
REGISTERED MEMBER

Beacon Council 2003-2004 Rethinking Construction

BARNSLEY
Metropolitan Borough Council
Property & Procurement
Alan White
Assistant Executive Director
Springfield House, Springfield St
Barnsley S70 6HH
Tel. 01226 770770
Fax. 01226 774399

PROJECT
Dearne Carrfield Primary
Phase 2 Works

DRAWING
Location Plan
Wind Turbine information

Drawn		Revision
LJK		–

Scale	Date
1:150 @ A1	Sept 09

Project Code	Drawing No.
ED 2206	AL(0)01