FRONT ELEVATION (W) SCALE 1:100

REAR ELEVATION (E) SCALE 1:100

MATERIALS:
1. WALLS : BRICKWORK TO MATCH EXISTING
2. ROOF : ROOF TILES TO MATCH EXISTING
3. UPVC WINDOWS (WHITE)
4. UPVC DOORS (WHITE)
5. GARAGE DOOR (WHITE)
6. VELUX ROOF LIGHTS
7. BI-FOLD DOORS (WHITE)
8. RW GOODS , FASCIA & SOFFITS (BLACK)
9. BWK SOLIDER COURSE

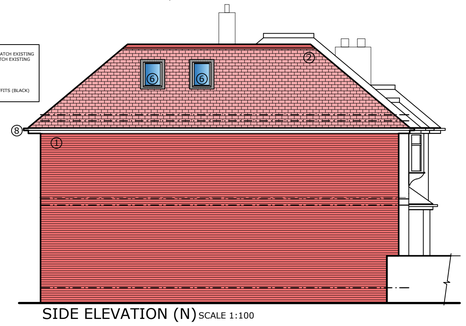

SIDE ELEVATION (N) SCALE 1:100

SIDE ELEVATION (S) SCALE 1:100

MATERIALS:
1. WALLS : BRICKWORK TO MATCH EXISTING
2. ROOF : ROOF TILES TO MATCH EXISTING
3. UPVC WINDOWS (WHITE)
4. UPVC DOORS (WHITE)
5. GARAGE DOOR (WHITE)
6. VELUX ROOF LIGHTS
7. BI-FOLD DOORS (WHITE)
8. RW GOODS , FASCIA & SOFFITS (BLACK)
9. BWK SOLIDER COURSE

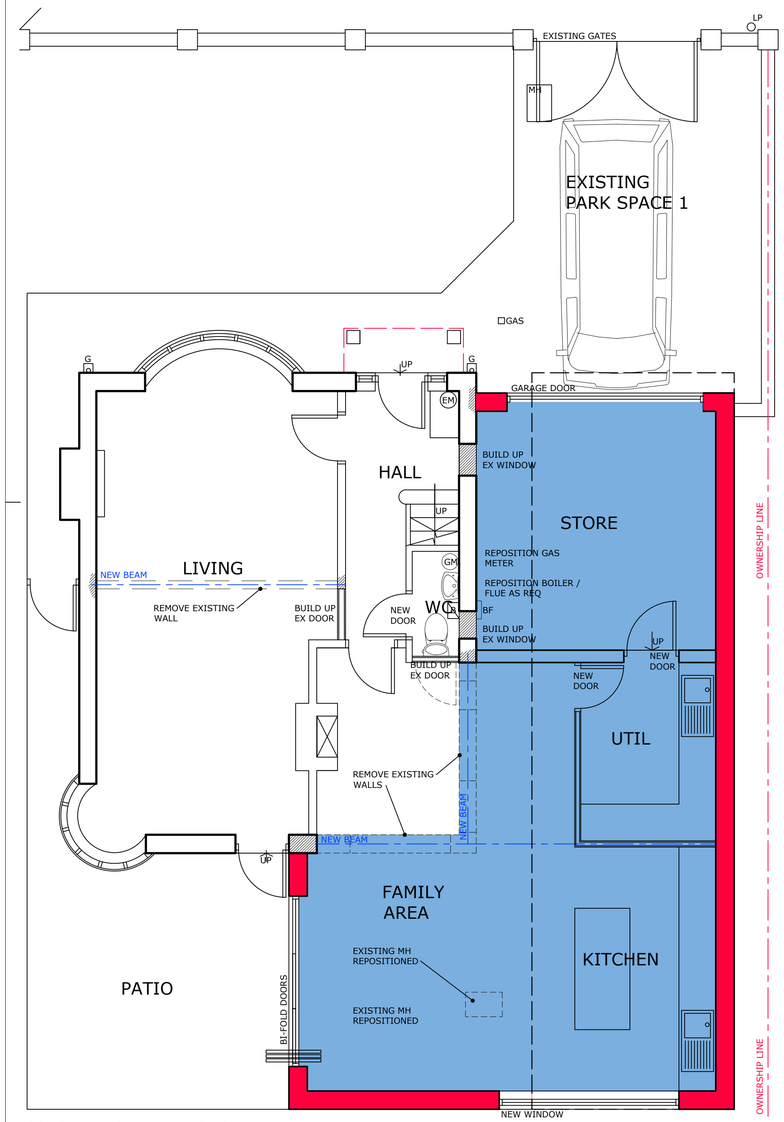

GROUND FLOOR PLAN
SCALE 1:50

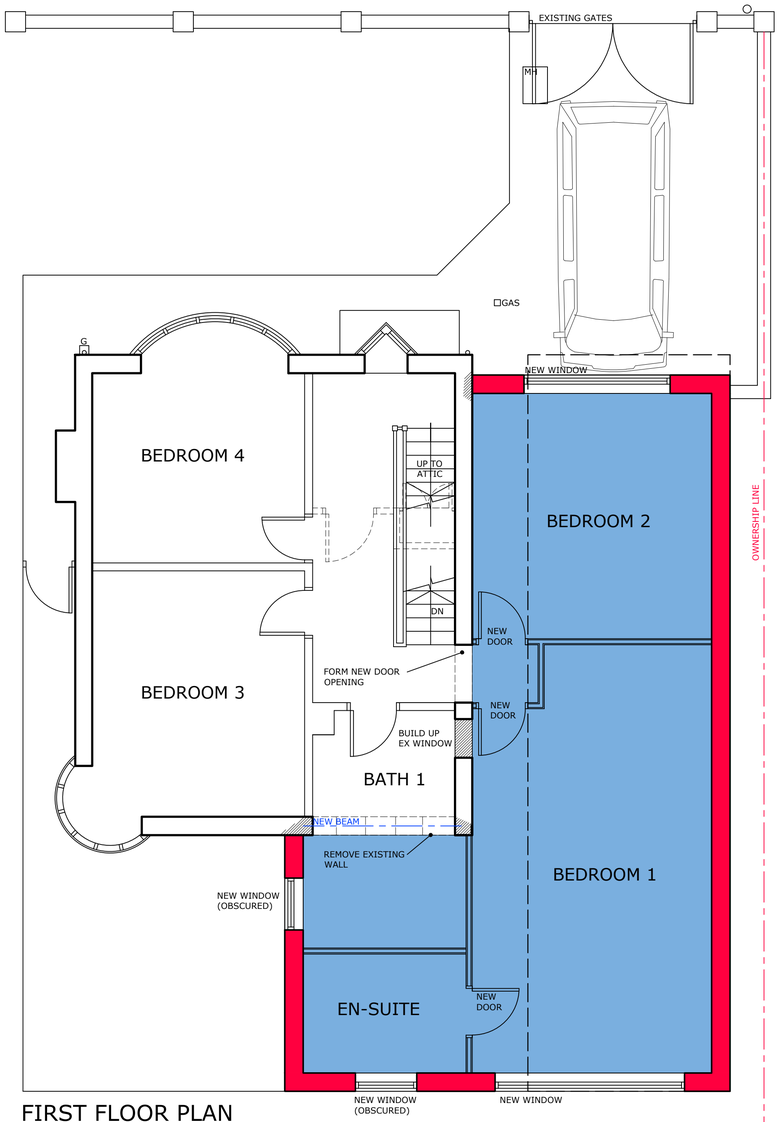

FIRST FLOOR PLAN
SCALE 1:50

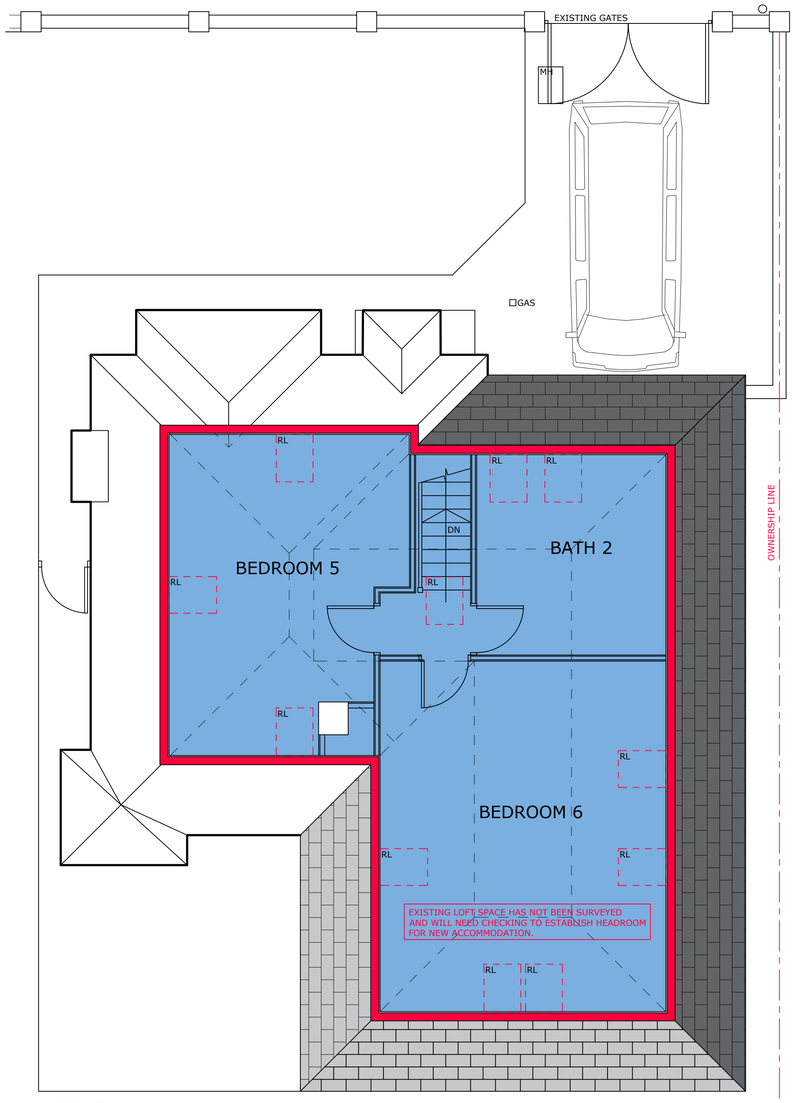

ATTIC PLAN
SCALE 1:50

Chartered Institute of Architectural Technologists
Registered Practice

1. THIS DRAWING AND THE COPYRIGHTS AND PATENTS THEREIN ARE THE PROPERTY OF NYP ARCHITECTURAL SERVICES LLP REGISTERED IN ENGLAND AND WALES No. 4631338 AND MAY BE USED OR REPRODUCED ONLY UNDER CONTRACT.

2. CONTRACTORS AND SUB-CONTRACTORS MUST CHECK AND AGREE ALL DIMENSIONS BEFORE PREPARING SHOP DRAWINGS OR COMMENCING WORK ON SITE.

3. CONTRACTORS ARE RESPONSIBLE FOR INFORMING THE DESIGNER OF ANY DISCREPANCY DISCOVERED ON THIS DRAWING OR BETWEEN THIS DRAWING AND ANY OTHER RELATED DOCUMENT ISSUED UNDER THE STANDARD FORM OF CONTRACT IN RESPECT OF THE WORK.

4. WRITTEN DIMENSIONS ONLY ARE TO BE USED FROM THIS DRAWING. IF IN ANY DOUBT ASK FOR CLARIFICATION.

Notes.

Revisions.

Date	Suffix	Description	Date	Suffix	Description

NYP ARCHITECTURAL SERVICES LIMITED
BBIC, Innovation Way, Barnsley, S75 1JL. Tel: 01226 200989. E-mail : scott@nypas.co.uk / stephen@nypas.co.uk

Project.	41 VERNON WAY BARNSLEY, S75-2NN	Client.	MR B. WOODHOUSE
Drawing Title.	PLANNING DRAWING PLANS & ELEVATIONS	Date. MARCH 2024	Scale. AS INDICATED
		Ref. 105-21	Dwg. No. P01 / Rev.

SHEET SIZE A1