10 Park Avenue

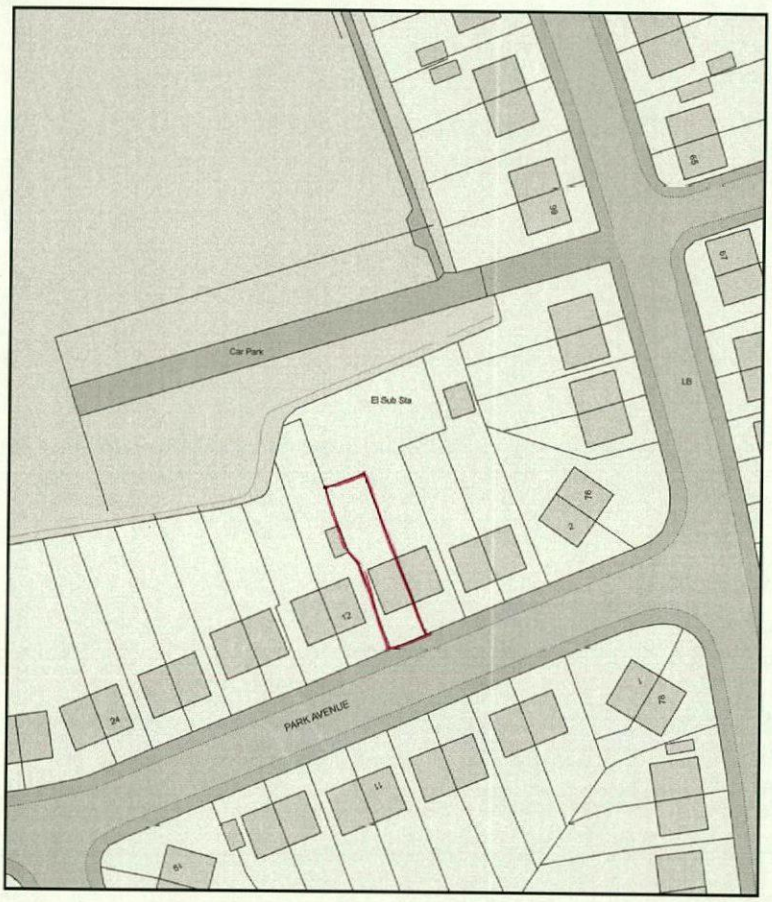

0 50
Metres

N

ReQuestaPlan

Plan Produced for: Jane Conway

Date Produced: 01 Mar 2019

Plan Number/Project ID: TQRQM19060104140020

Scale: 1:1250 @ A4

© Crown copyright, All rights reserved. 2019 Licence number 0100042766

10 Park Avenue, Royston

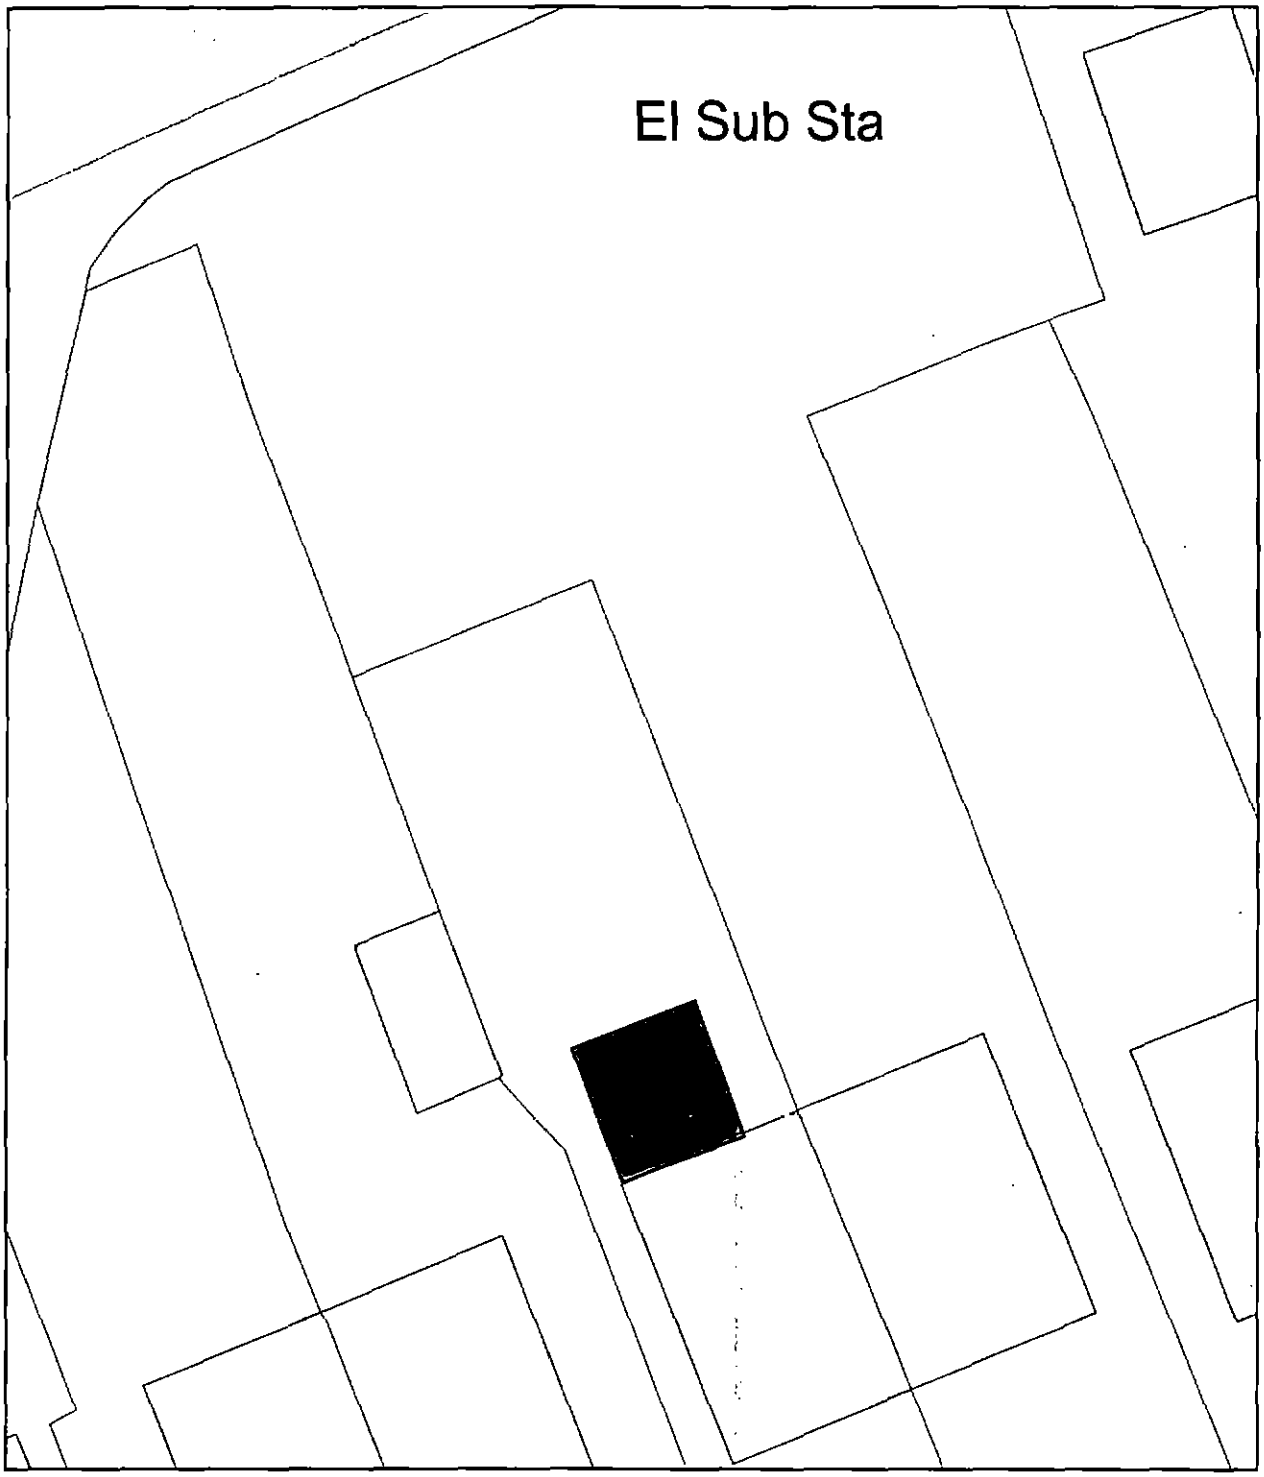

0 10
Metres

N

ReQuestaPlan

Plan Produced for: Jane Conway

Date Produced: 01 Mar 2019

Plan Number/Project ID: TQRQM19060102534288

Scale: 1:200 @ A4

© Crown copyright, All rights reserved. 2019 Licence number 0100042766