


A3

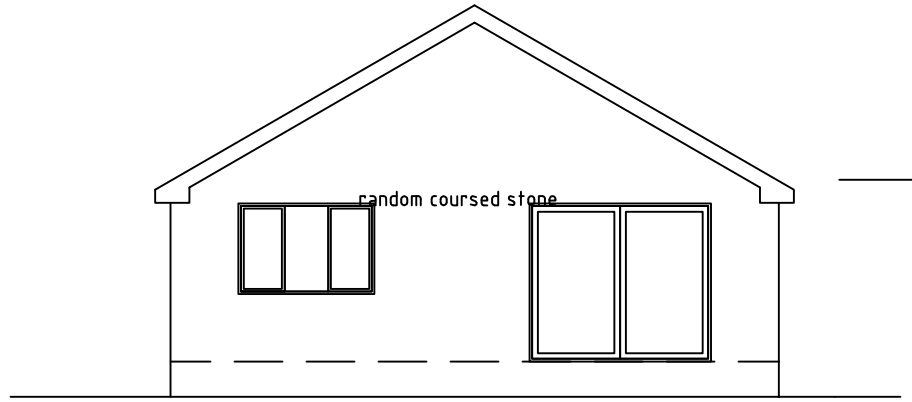


REAR

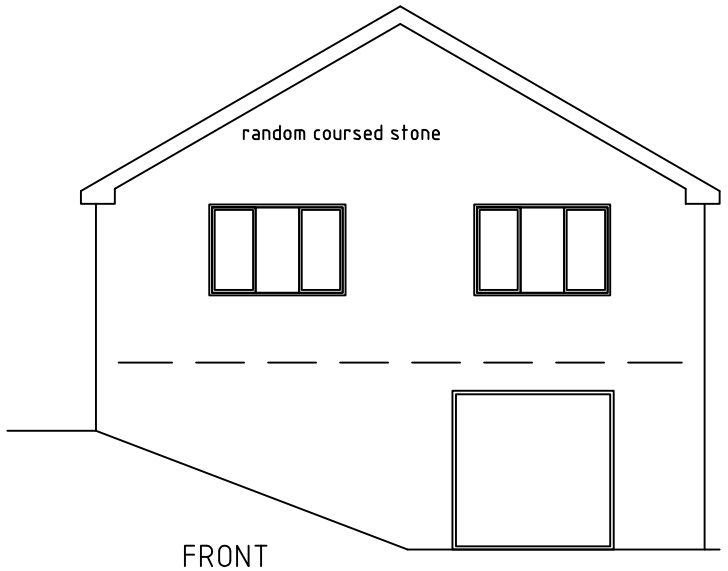


FRONT

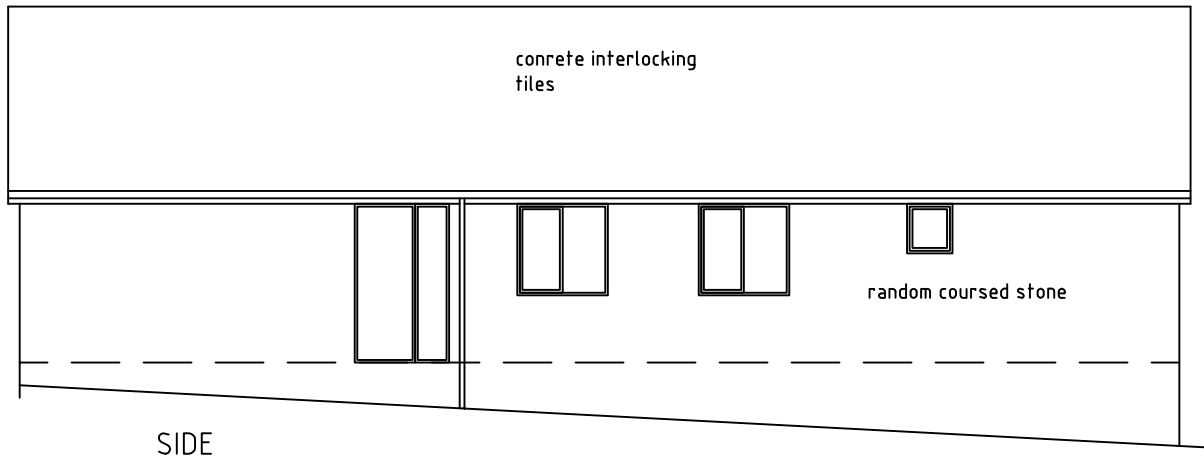

SIDE

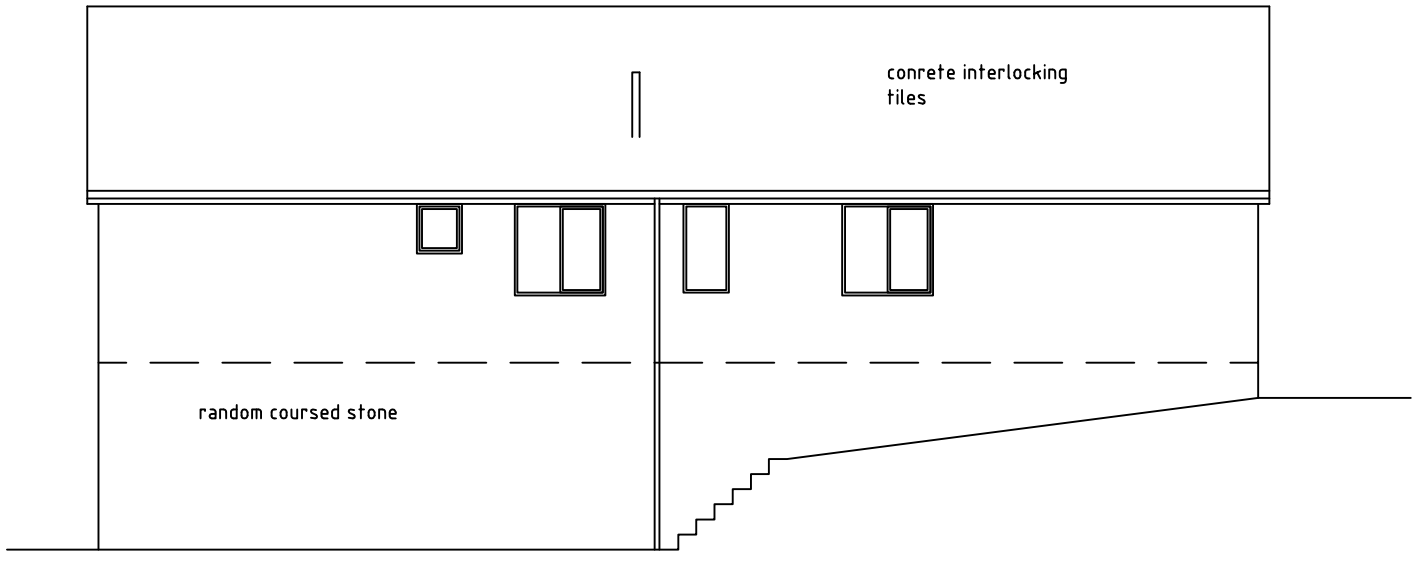

SIDE

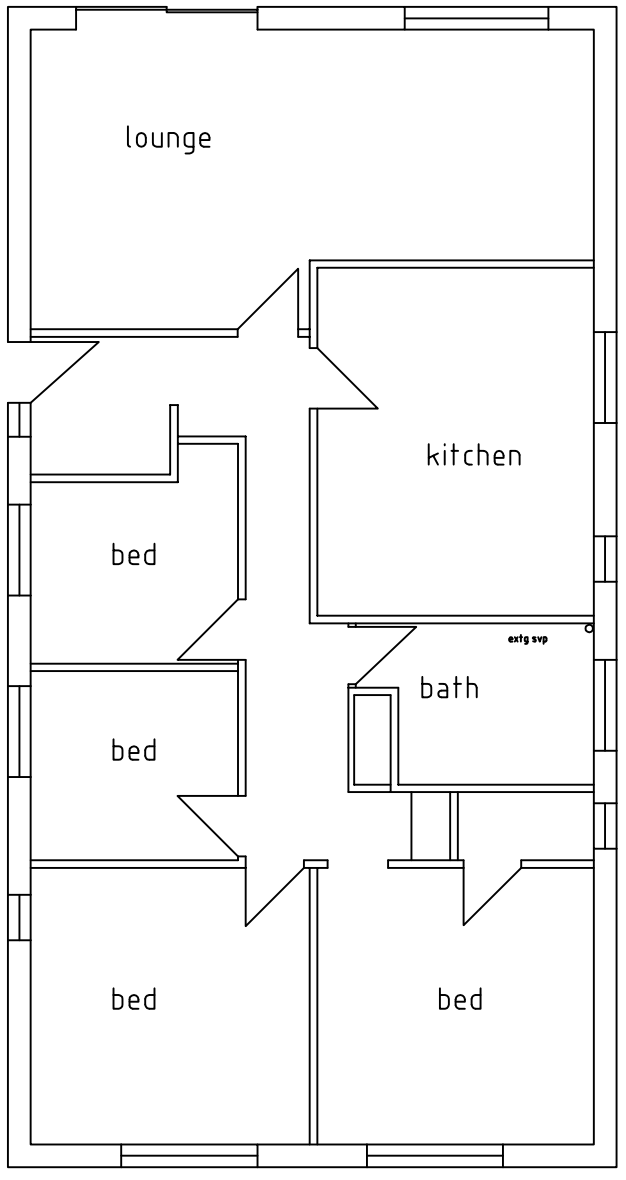

roy harrison architects
41A Staincross Common
s.yorkshire S75 6 JF
Telephone/Fax (01226) 381883
E-Mail: royarch@aol.com

Client
Ms S Andrews

Project
75 Haigh Lane
Hoylanswalne
Sheff S36 7JQ

Title
Loft conversion extg plans and elevations

Date	Drawing No.	Scale
28/7/10	rh/sa/2	1:100
Sheet 1 **of** 1	Revision	Drawn