
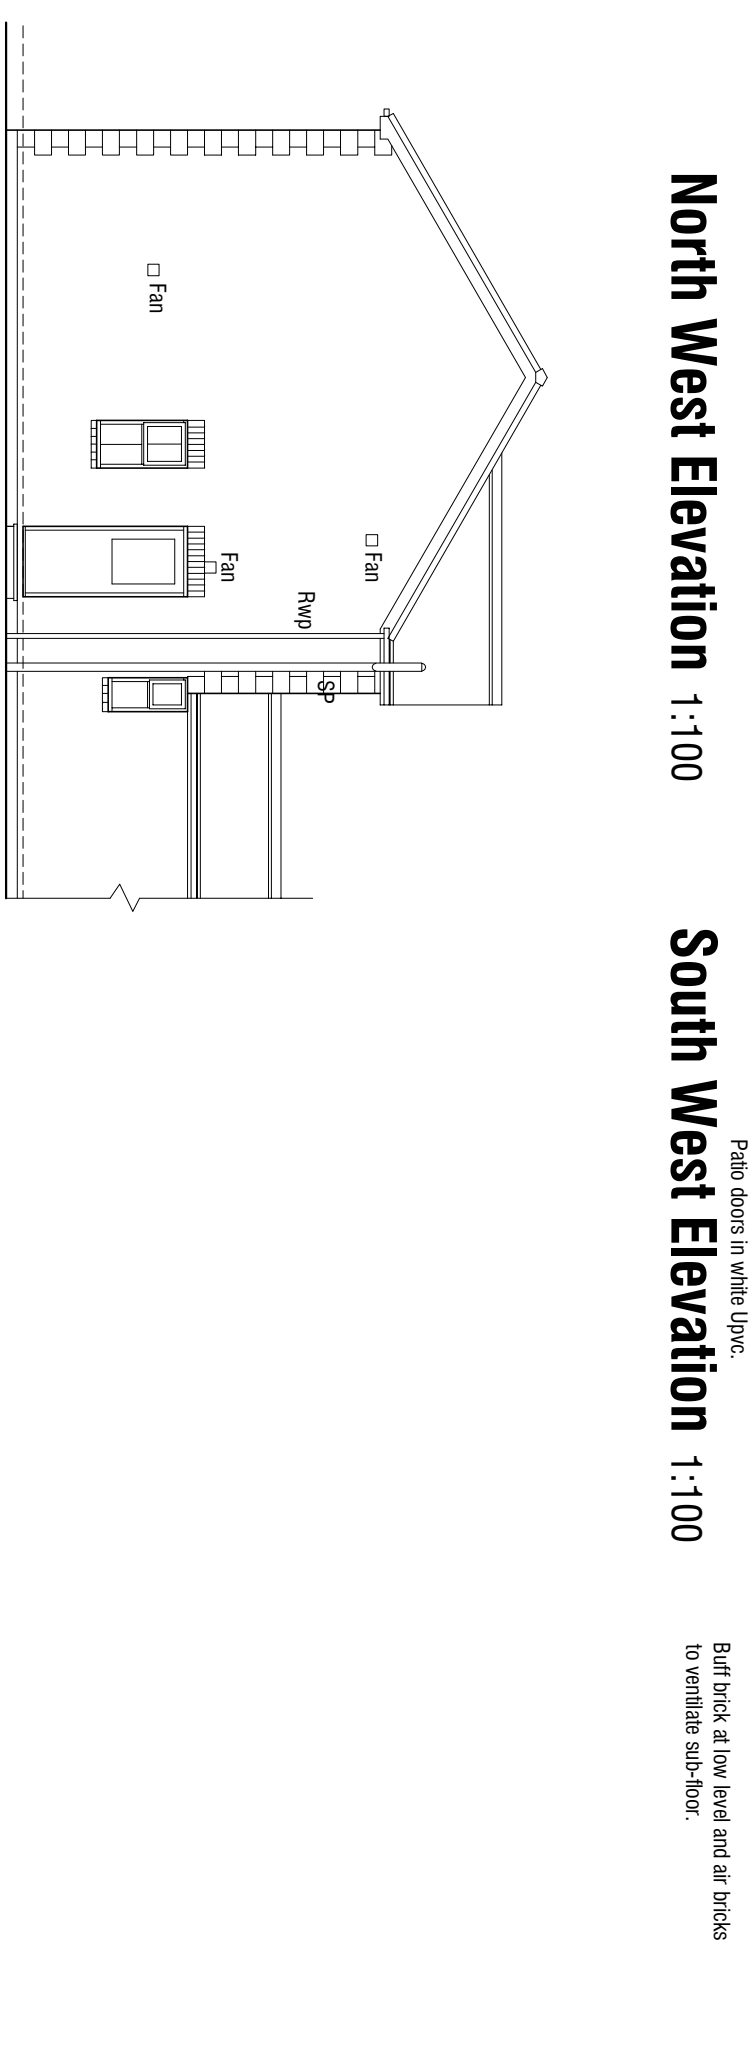


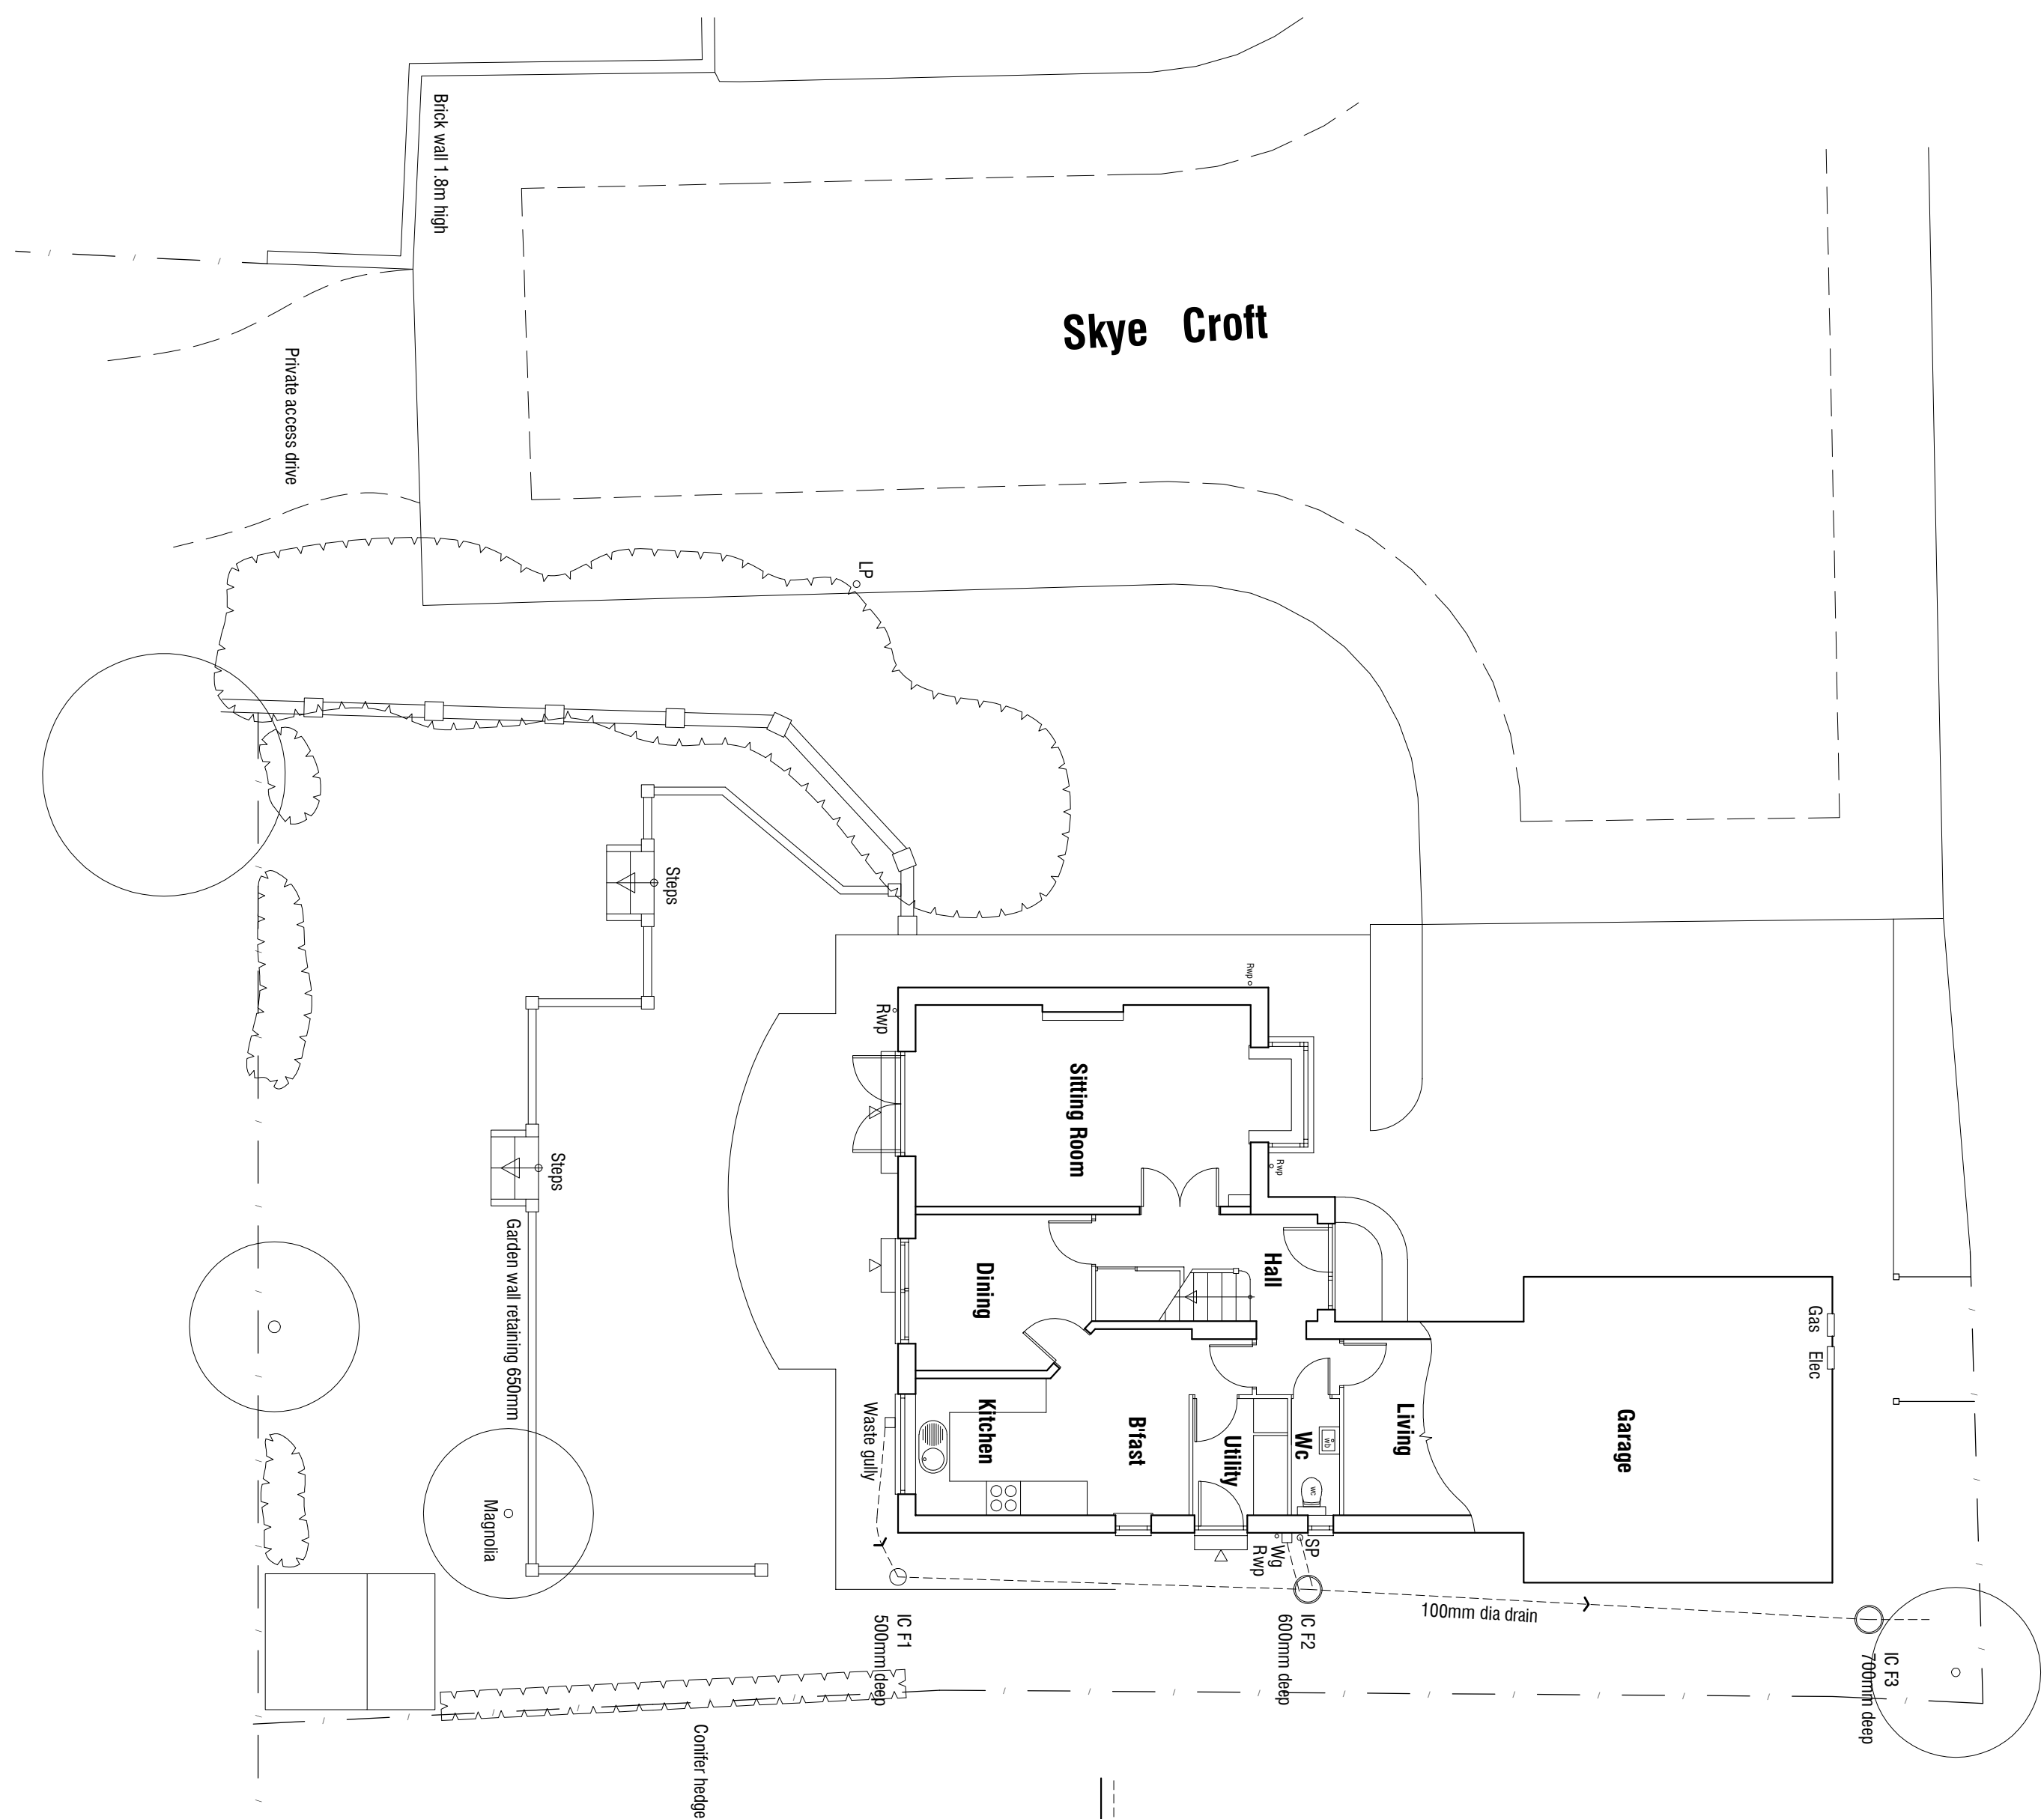

21 SKYE CROFT
ROYSTON
BARNSLEY
S71 4EL

SURVEY

PLAN AND ELEVATIONS

☐

☐

architectural design and building consultants

☐

☐

mboothdesign

Fairfield House
Barnesall Close Barnsley
S70 2FL
T: 01226 286256
M: 07781 899300
E: mboothdesign@icommad.com

Scale 1:100 1:1250 @ A2 Drawn MJB

Date MAY 2018 Ref. 18.11

Dwg No. **S1** Rev.

Dim

mm

2cm

5cm

1cm

Copyright mboothdesign. All dimensions in millimetres unless otherwise stated.
Dimensions for setting out in existing buildings are to be checked and verified on site.