
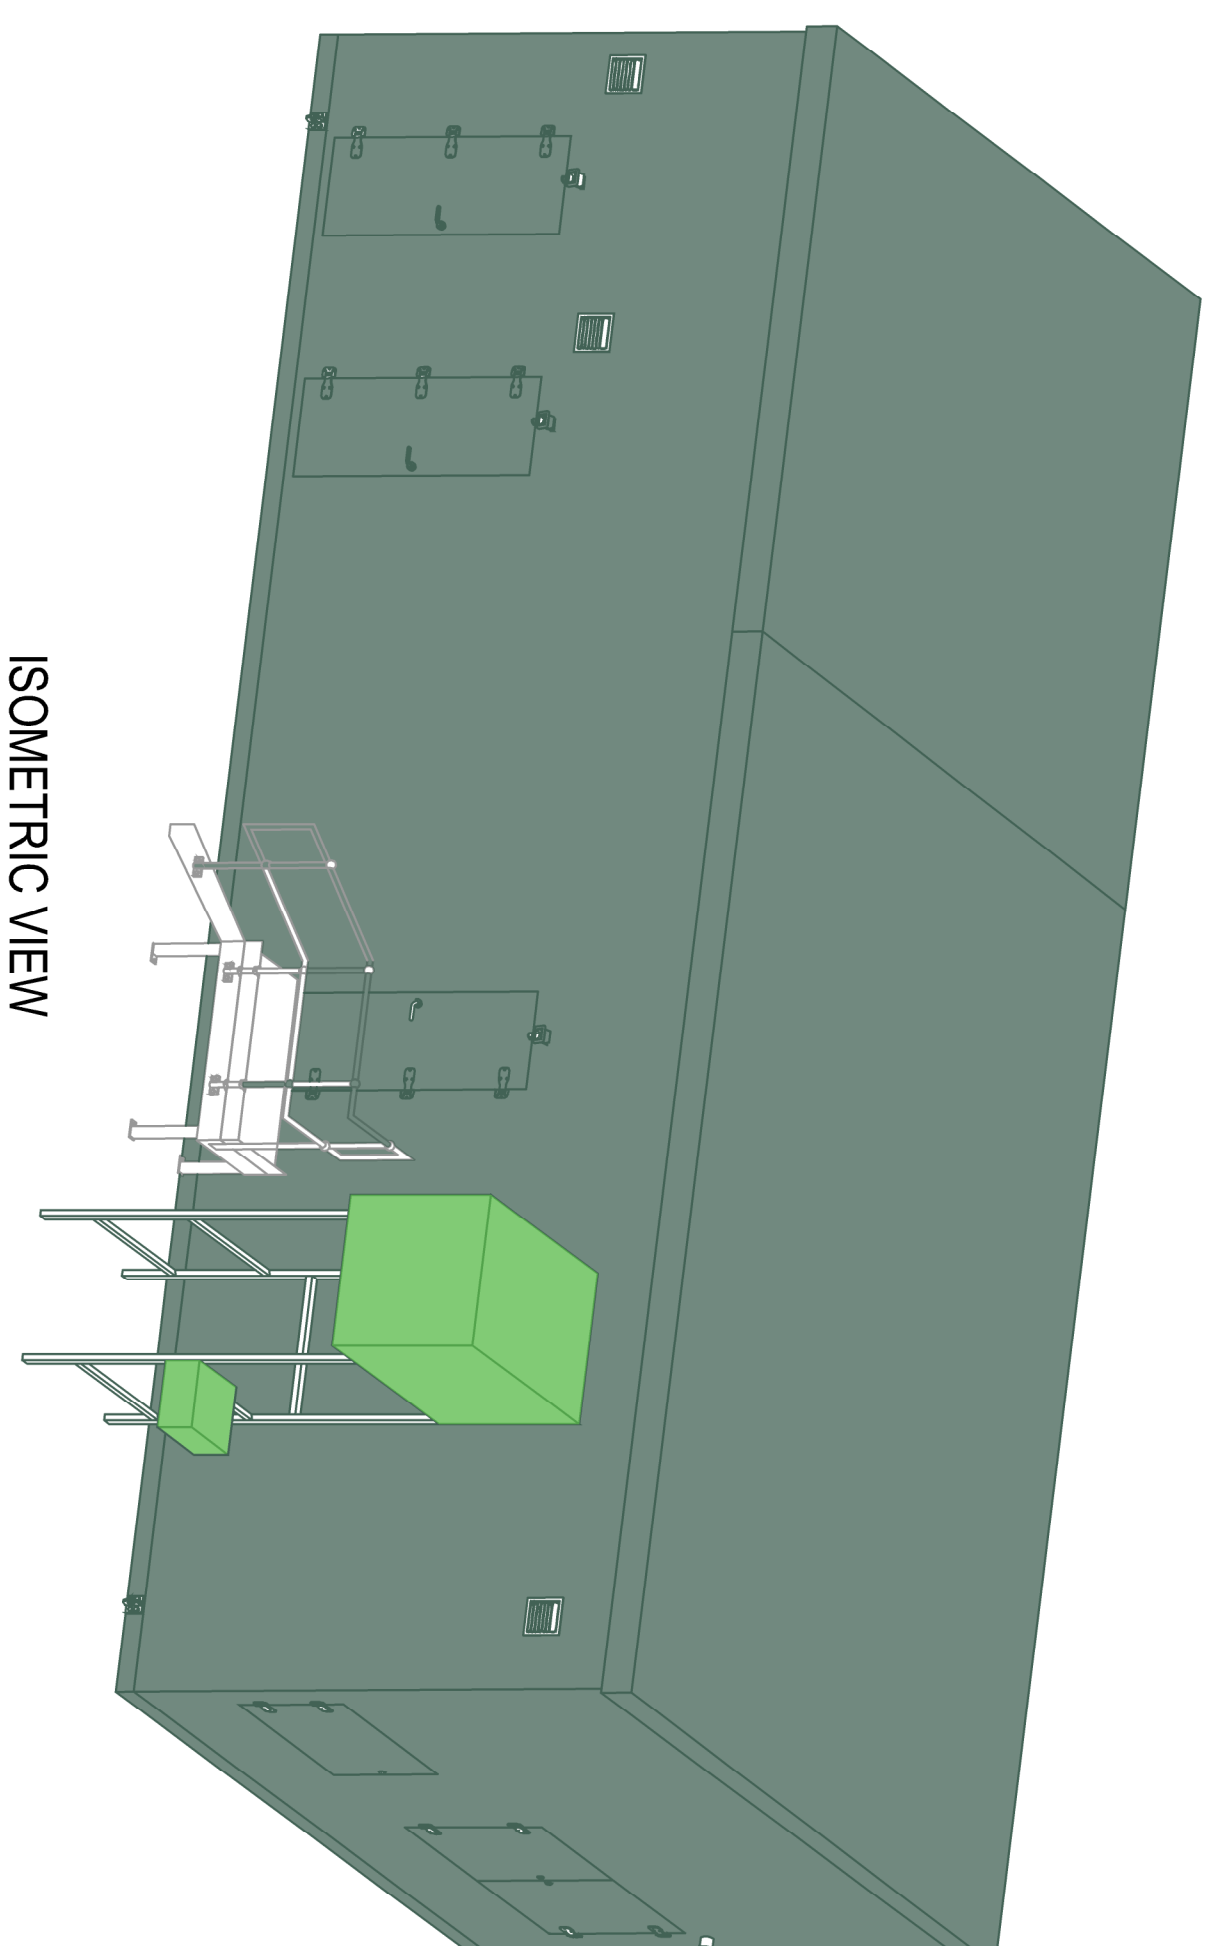
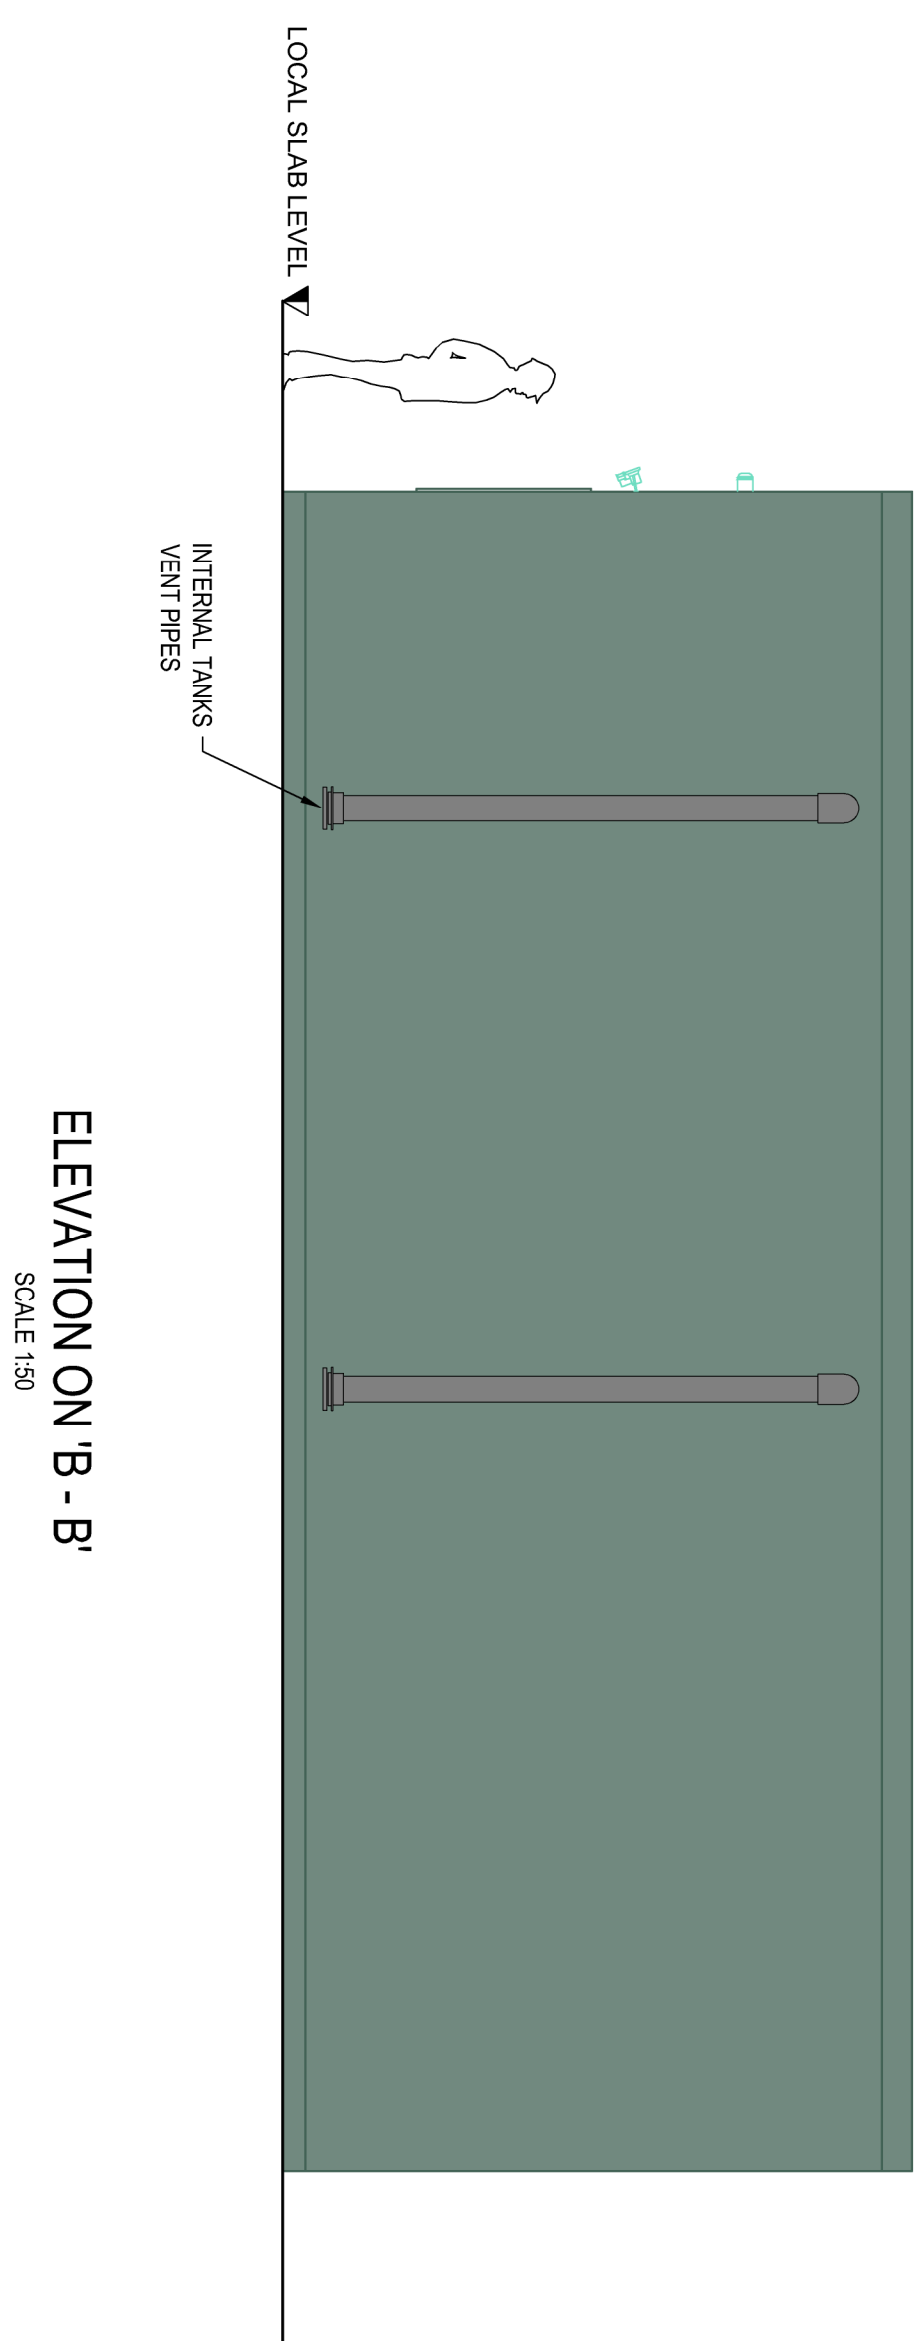
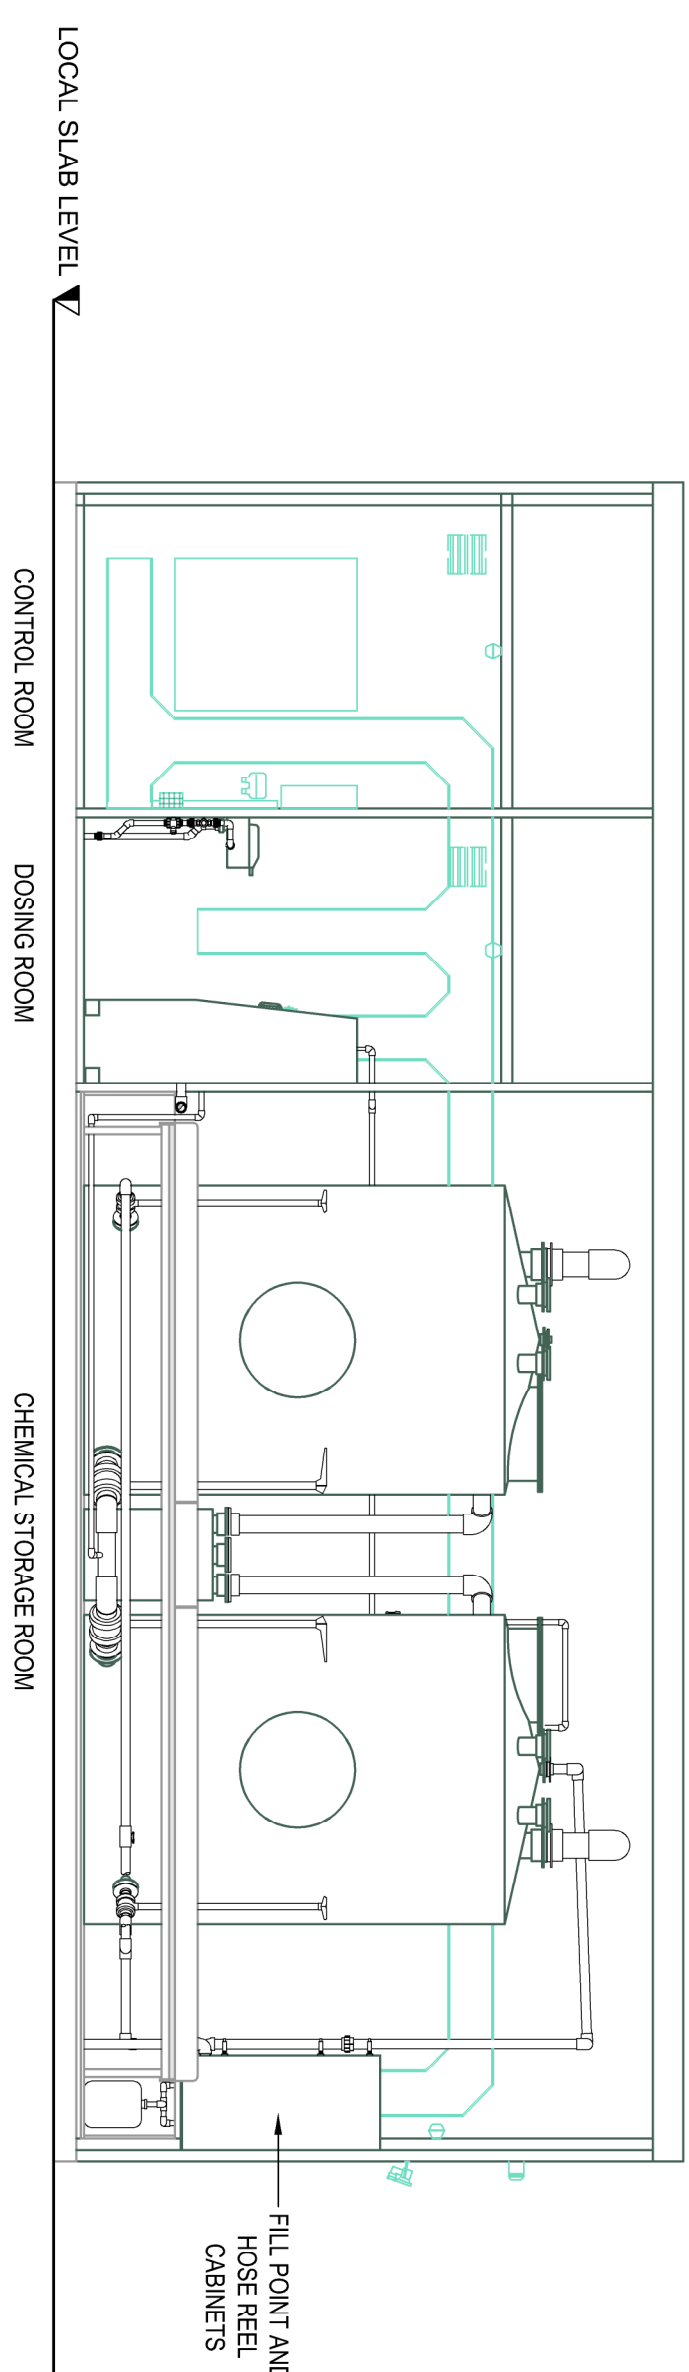
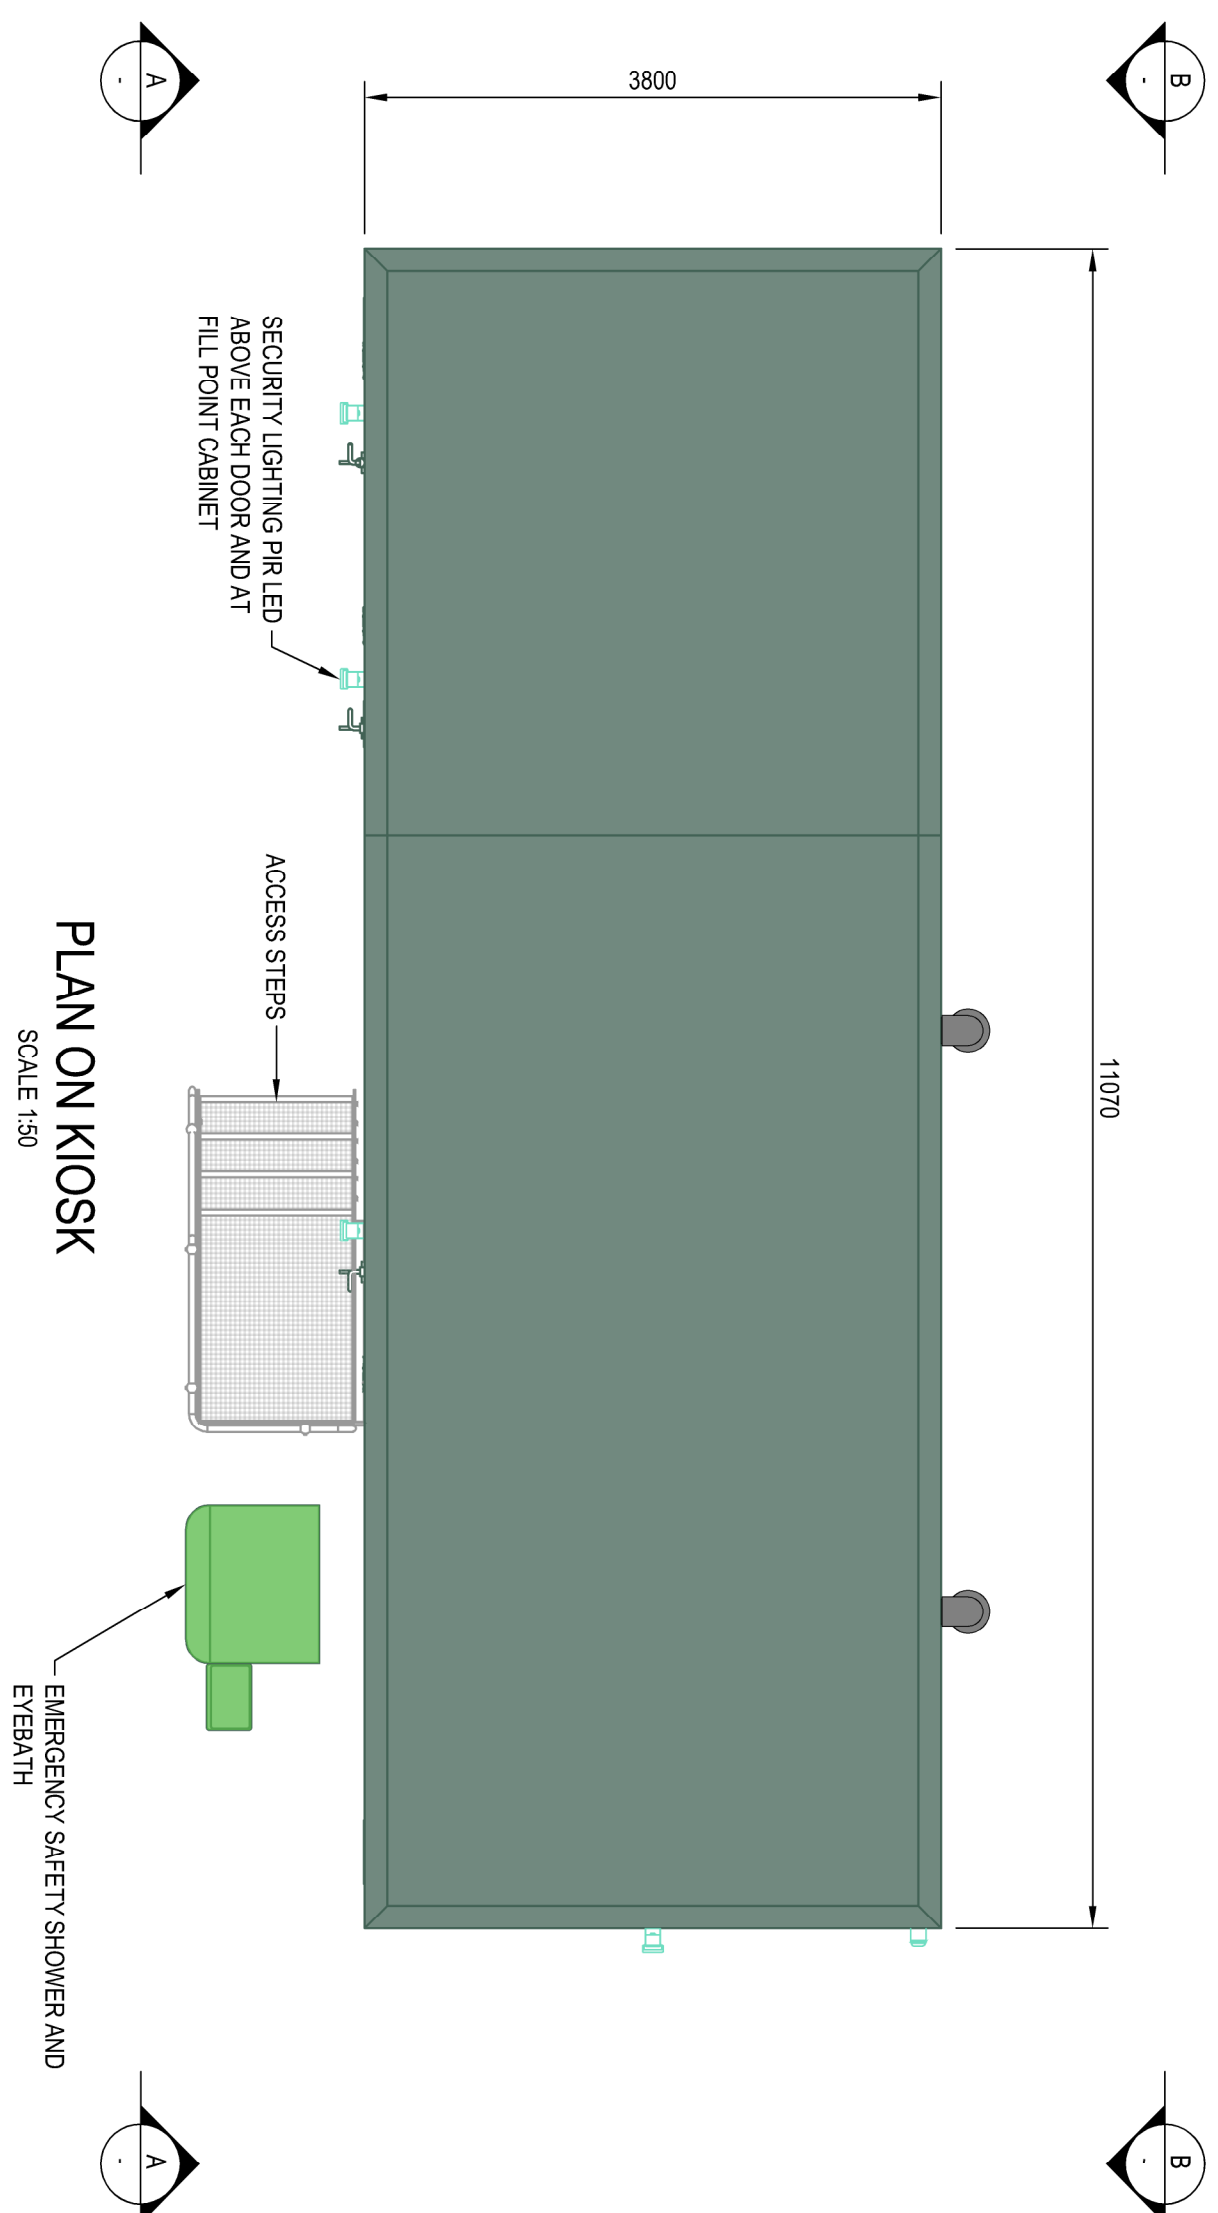


DISCLAIMERS & NOTES:

GENERAL NOTES

1. ALL DIMENSIONS ARE IN MILLIMETRES.
2. DOSING KIOSK COLOUR: B54800/5522 14C 39 HOLLY GREEN / HOLLYBUSH.
3. INTERNAL COLOUR: B54800/5522 DOE 55 WHITE.
4. MATERIAL OF CONSTRUCTION : KIOSK - GRP, ACCESS STEPS - MILD STEEL, HOT DIPPED GALVANISED.
5. FLOOR AREA - 42.06sqm²
6. VOLUME: 141.35qm³
7. CHEMICAL STORAGE CAPACITY: 12m³

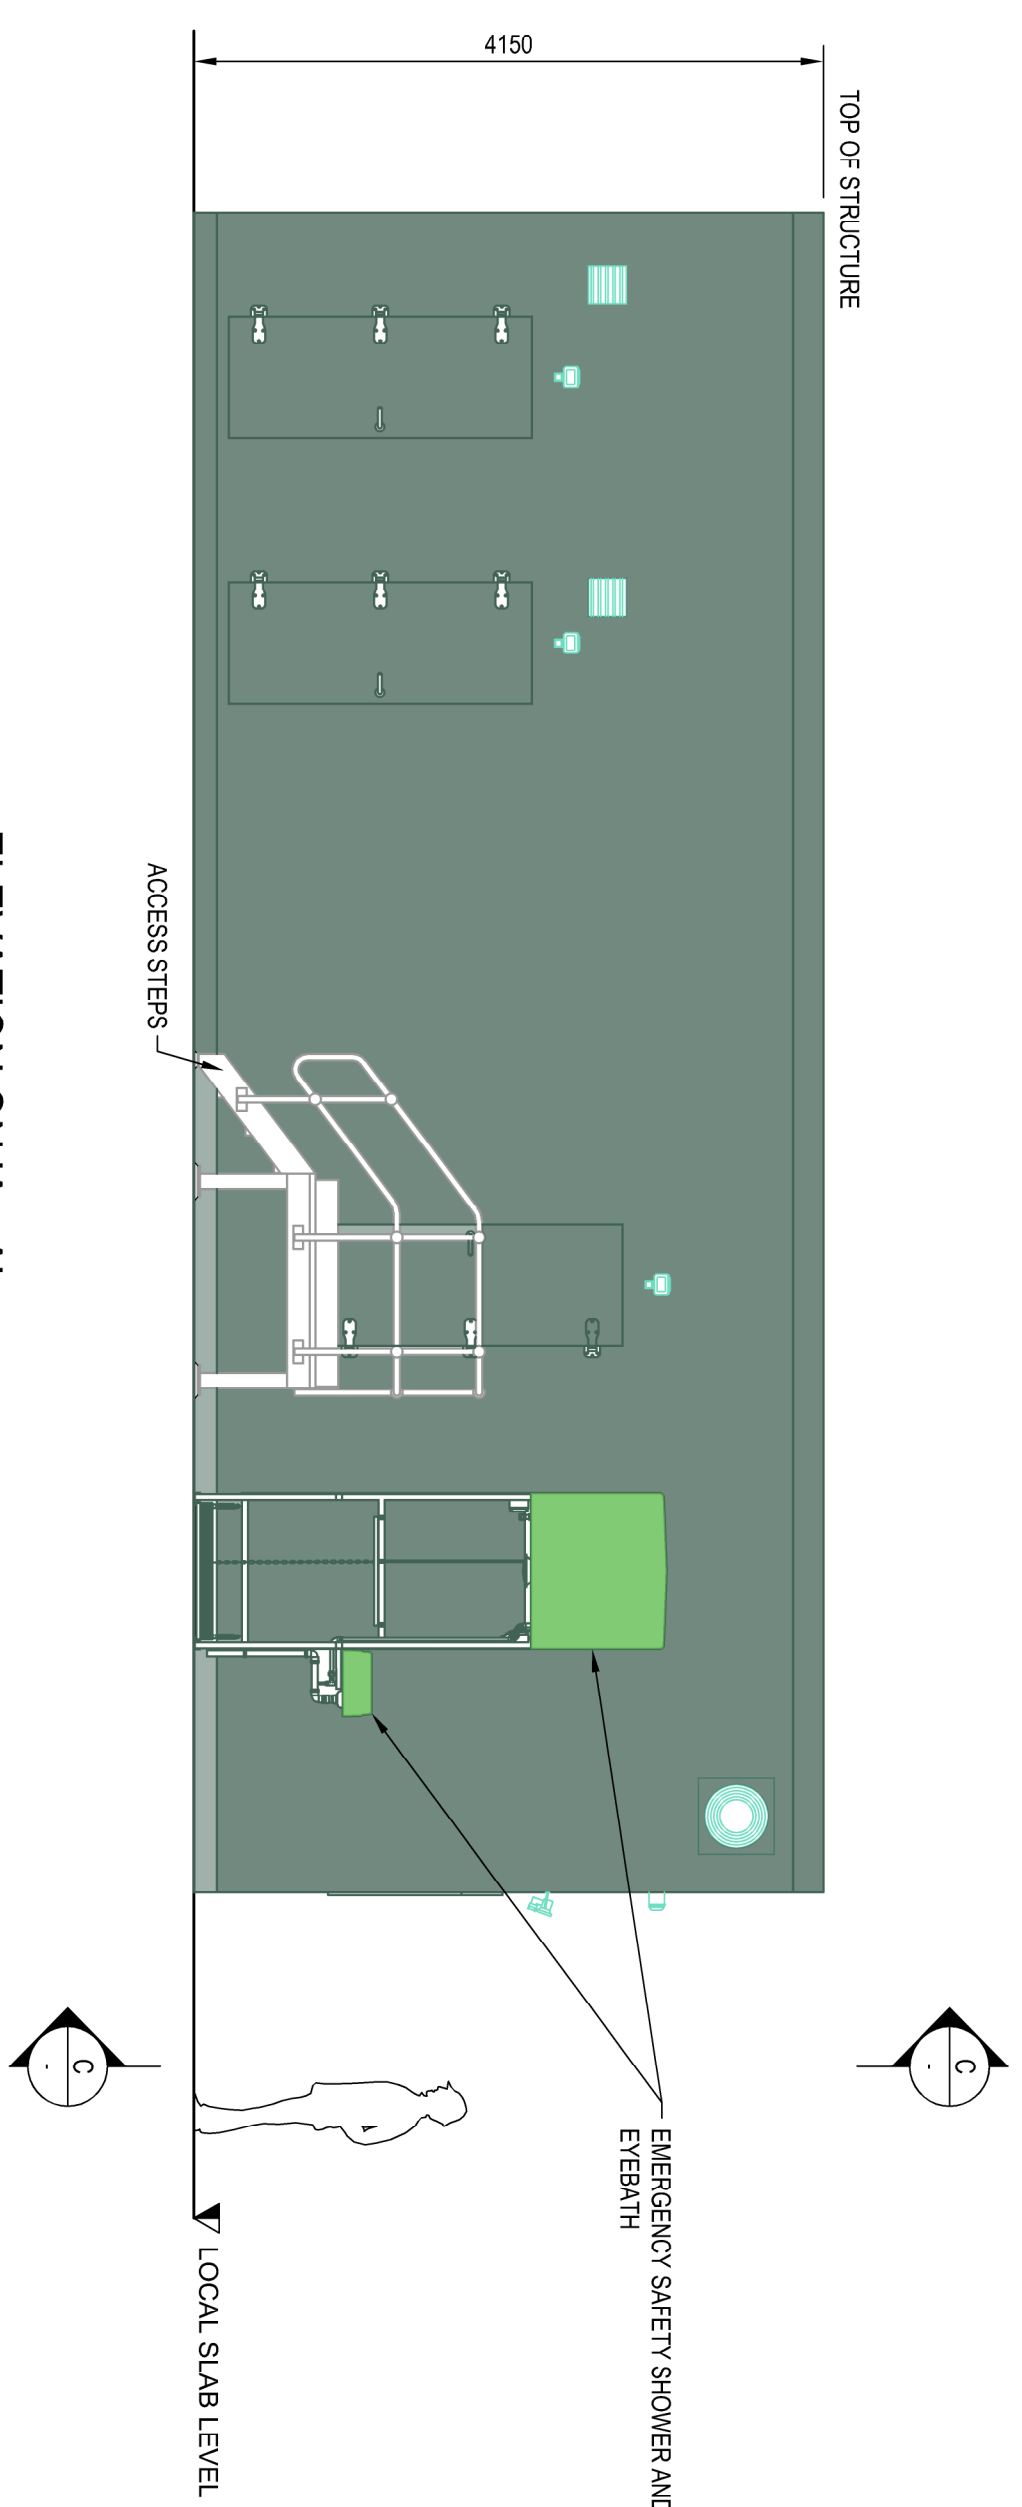

REFERENCE DRAWINGS

C20085-A-27-DEL-MEC-DR-20001 PROPOSED LOCATION OF FERRIC SULPHATE DOSING KIOSK ON EXISTING SITE FOR PLANNING PURPOSES.

[illegible]

Yorkshire Water Services
Western House
Western View
Hallifax R
Bradford
BD6

Framework	AMP7	WMEP
YV: Serial ID: Project code: YV: 200402.04	YV: Solution ID:	
Serial DARTON STW DAR12		
OS Grid Reference:	Data or Data References:	
SE 32438 08887		

Original Design / OEM Reference		Size	Spec.
C20085-A-27-DEL-MEC-DR-20002	Serial Identification	A1	1-50
GATE 5		AC	P.01

Original Design / DBA Reference	Size	Scale
C20085-A-27-DEL-MEC-DR-20002	A1	1:50
Series Description	Series	Remarks
GATE 5	AC	P.01