

ROOF PLAN

© Project Management Services 2008

PROJECT
MANAGEMENT
services

CHARTERED CONSTRUCTION CONSULTANTS
4 HUDDERSFIELD ROAD BARNSLEY SOUTH YORKSHIRE S70 2LY
TELEPHONE (01226) 286276 FAX (01226) 731285
e - mail: info@pmsdesign.co.uk

CLIENT

BIRDWELL PRIMARY SCHOOL


Improvements 2009 Works
Hay Green lane, Birdwell, Barnsley

PROJECT

Roof Plan

FILE NAME	DWG.No	SCALE	DATE	DRAWN	REV.
birdwell_primary_2009.dwg	2237/07	1:100	12/2008	jb	


Barnsley Metropolitan
Borough Council
11 DEC 2008
Corporate Mail Room

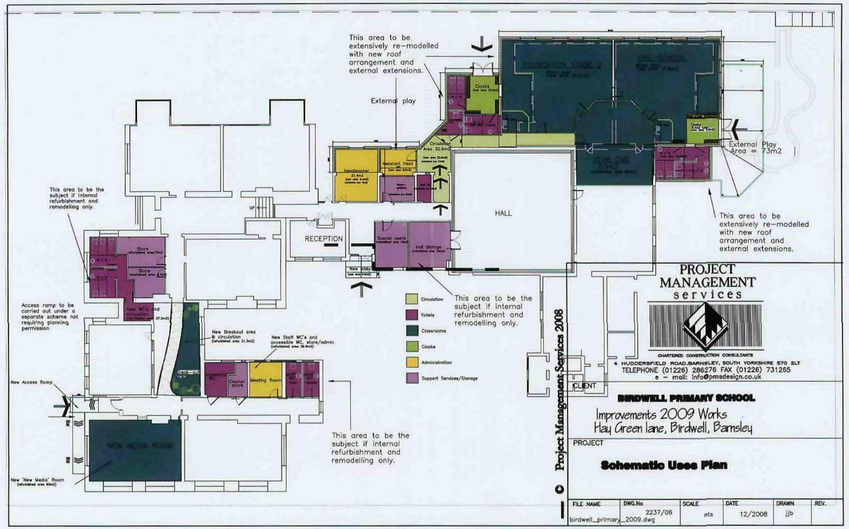
This area to be extensively re-modelled with new roof arrangement and external extensions.
External play
External Play Area = 73M2
This area to be extensively re-modelled with new roof arrangement and external extensions.
This area to be the subject if internal refurbishment and remodelling only.
RECEPTION
HALL
Access ramp to be carried out under a separate scheme not requiring planning permission.
New Breakout area in circulation (Achieved area 31.5m2)
New Staff WC's and accessible WC, store/admin. (Achieved area 32.8m2)
New Access Ramp
NEW MEDIA ROOM
New 'New Media' Room (Achieved area 85m2)
This area to be the subject if internal refurbishment and remodelling only.
Circulation
Toilets
Classrooms
Cloaks
Administration
Support Services/Storage
PROJECT MANAGEMENT services
CHARTERED CONSTRUCTION CONSULTANTS
4 HUDDERSFIELD ROAD,BARNSLEY, SOUTH YORKSHIRE S70 2LY
TELEPHONE (01226) 286276 FAX (01226) 731255
e – mail: info@pmsdesign.co.uk
CLIENT
BIRDWELL PRIMARY SCHOOL
Improvements 2009 Works
Hay Green lane, Birdwell, Barnsley
PROJECT
Schematic Uses Plan
Project Management Services 2008
FILE NAME: birdwell_primary_2009.dwg
DWG.No: 2237/06
SCALE: nts
DATE: 12/2008
DRAWN: jjb
REV:

Barnsley Metropolitan
Borough Council


11 DEC 2008

Corporate Mail Room

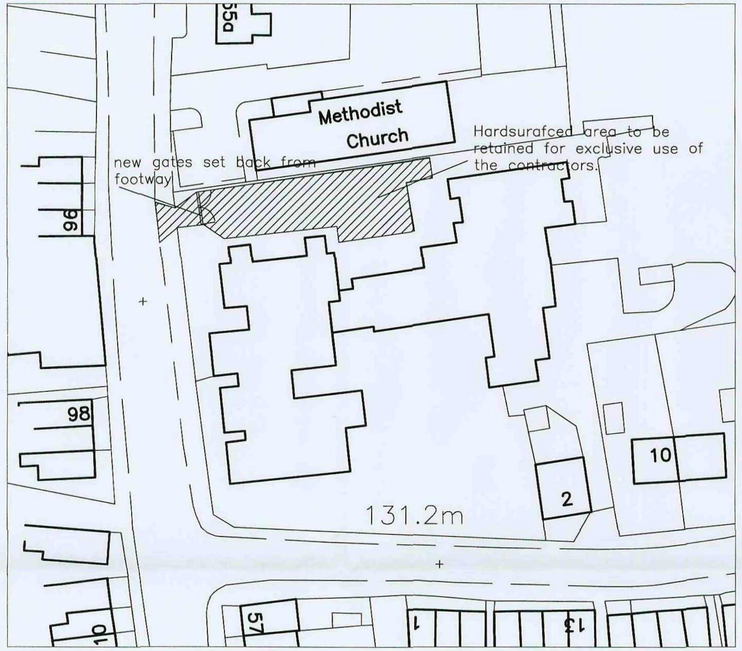

Block Plan showing temporary access for contractors use

1:500

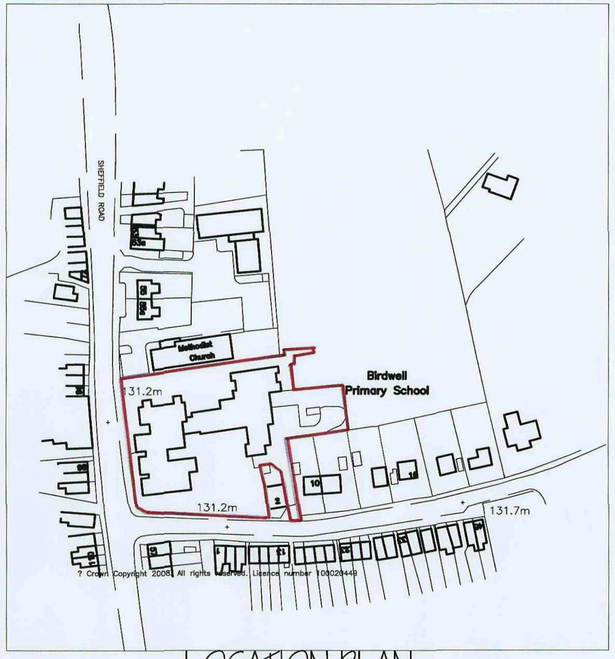

LOCATION PLAN

Actual depth of foundations to be determined on site.
All work to be to the satisfaction of the local authority.
All dimensions to be checked on site and any discrepancies must be notified immediately
All dimensions are in millimetres unless otherwise stated.
Information given on this drawing is subject to local authority approval.
Do not scale this drawing.

© Project Management Services 2008

PROJECT MANAGEMENT services

CHARTERED BUILDING CONSULTANTS

4 HUDDERSFIELD ROAD,BARNSLEY, SOUTH YORKSHIRE S70 2LT
TELEPHONE (01226) 298276
FAX (01226) 731265 E-mail: info@pmsdesign.co.uk

CLIENT

BIRDWELL PRIMARY SCHOOL

Improvements 2009 Works
Hay Green lane, Birdwell, Barnsley

PROJECT

Block & Location Plan

FILE NAME	DRG.No	SCALE	DATE	DRAWN	REV.
birdwell_primary_2009.dwg	2337/05	1:1250 1:500	12/2008	JH	

ELEVATION A

ELEVATION B

ELEVATION C

External play

FOUNDATION STAGE 2
90m2 total
(new area 20.6m2)

PRE-SCHOOL
82m2 total
(new area 13.5m2)

Cloaks
(new area 12.4m2)

W.C's

store
5.2m2

Accessible W.C.

W.C's
(new area 17.1m2)

'Wet' Area

'Wet' Area

Cloaks
9.4m2 total
(new area 7.0m2)

unheated play/lobby
6.9m2

Circulation Area 30.9m2

Cloaks
(new area 23.9m2)
(refurbished area 7.0m2)

Assistant Head
2018
(new area 9.0m2)

Headteacher
21.4m2
(new area 9.4m2)
(refurbished area 12m2)

Repro-graphics
(refurbished area 6.8m2)

Staff WC
(refurbished area 1.8m2)

HALL

YEAR ONE
76m2
(refurbished area 76m2)

W.C's
(new area 16.8m2)

External Play Area = 73m2

Shared Play/Dining
tarmac surface

Dining Room

UP

RECEPTION

Special needs
(refurbished area 15m2)

Hall Storage
(refurbished area 15m2)

Store
refurbished area13m2

W.C's

Store
refurbished area 9.4m2

W.C's

New WC's and circulation
(refurbished area 27.3m2)

New Breakout area & circulation
(refurbished area 31.3m2)

New Staff WC's and accessible WC, store/admin.
(refurbished area 39.9m2)

Break-out area

accessible WC

Cleaner store

Meeting Room

staff WC -male

staff WC -female

NEW MEDIA ROOM

Actual depth of foundations to be determined on site.
All work to be to the satisfaction of the local authority.
All dimensions to be checked on site and any discrepancies must be notified immediately
All dimensions are in millimetres unless otherwise stated.
Information given on this drawing is subject to local authority approval.
Do not scale this drawing.

PROJECT MANAGEMENT services
CHARTERED BUILDING CONSULTANTS
4 HUDDERSFIELD ROAD, BARNSLEY, SOUTH YORKSHIRE S70 2LT
TELEPHONE (01226) 286276
FAX (01226) 731285 E-mail: info@pmsdesign.co.uk

COPYRIGHT © Project Management Services 2008


CLIENT **BIRDWELL PRIMARY SCHOOL**

Improvements 2009 Works
Hay Green lane, Birdwell, Barnsley

PROJECT

Proposed School Floor Plan

FILE NAME	DWG No	SCALE	DATE	DRAWN	REV.
birdwell_primary_2009.dwg	2237/04	1:100	12/2008	jjb	

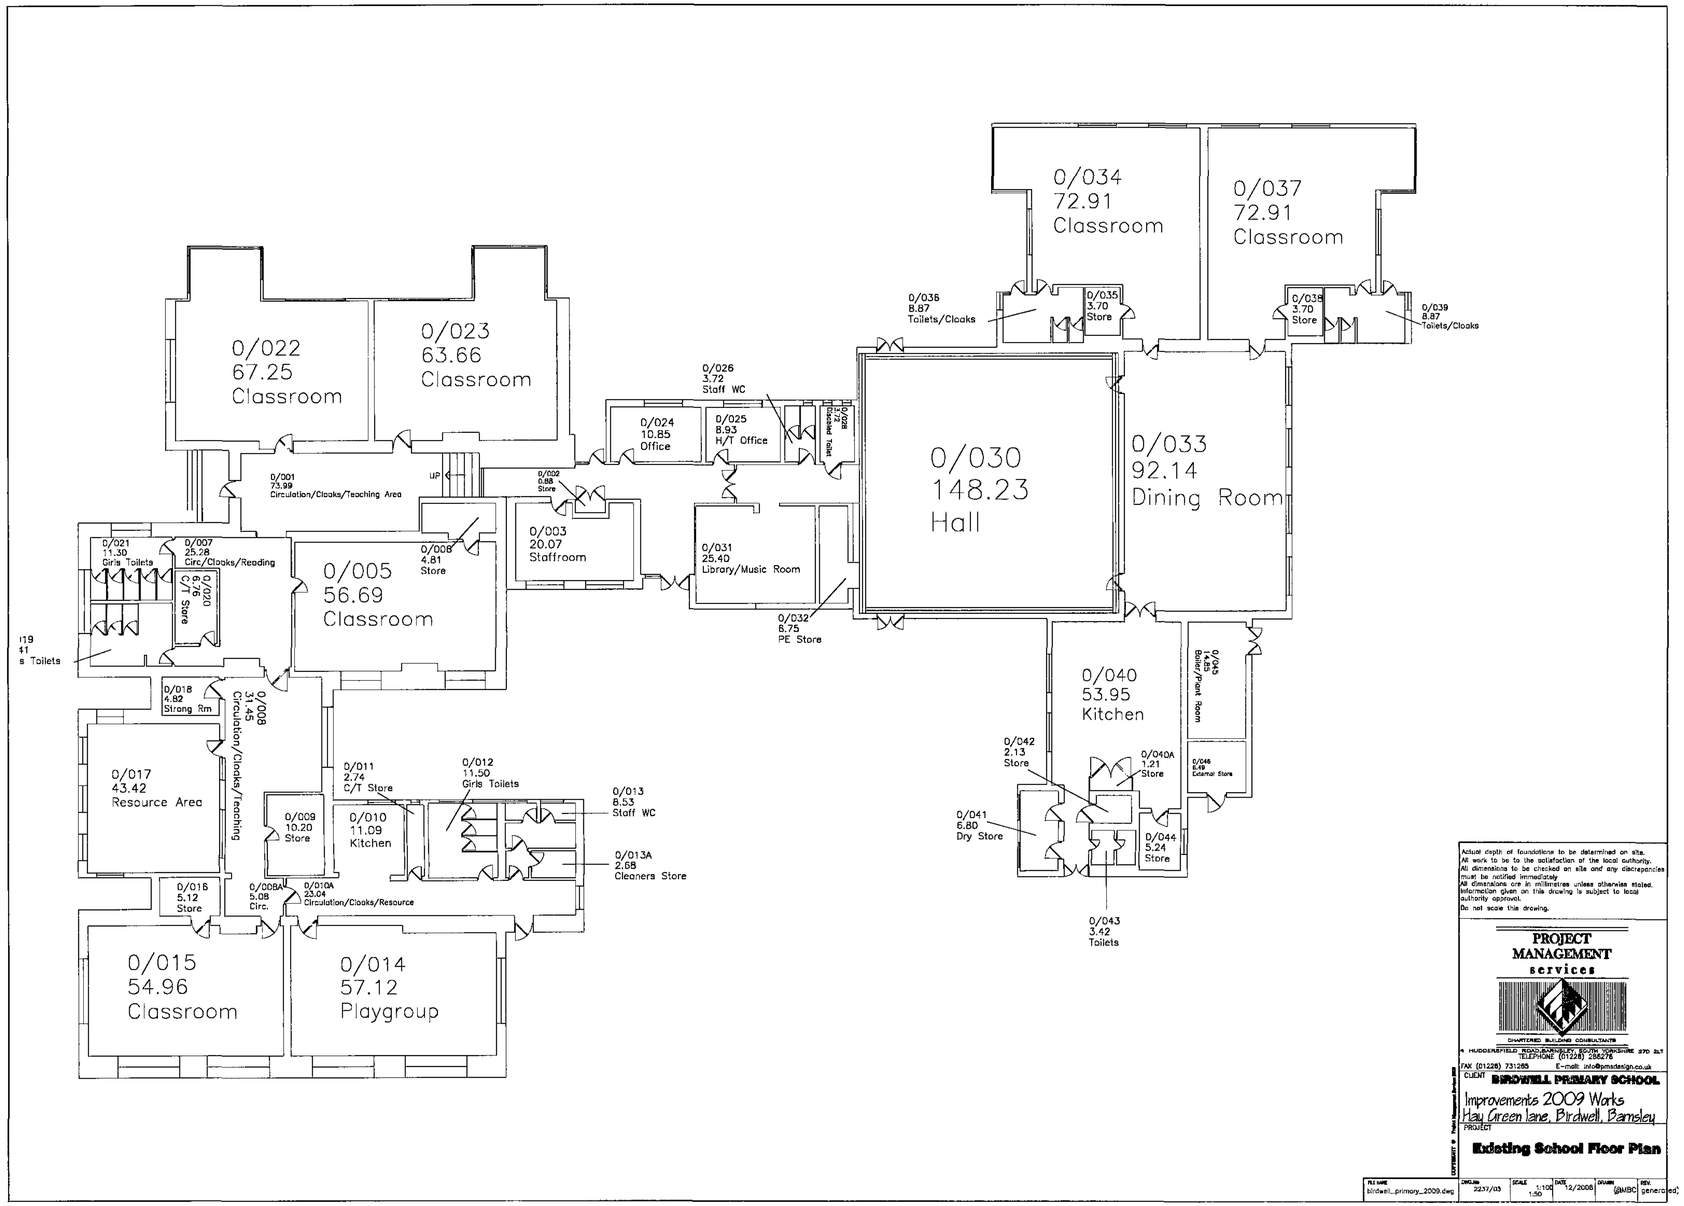

Actual depth of foundations to be determined on site.
All work to be to the satisfaction of the local authority.
All dimensions to be checked on site and any discrepancies must be notified immediately
All dimensions are in millimetres unless otherwise stated.
Information given on this drawing is subject to local authority approval.
Do not scale this drawing.

PROJECT MANAGEMENT services
CHARTERED BUILDING CONSULTANTS
4 HUDDERSFIELD ROAD, BARNSLEY, SOUTH YORKSHIRE S70 2LT
TELEPHONE (01226) 286276
FAX (01226) 731285 E-mail: info@pmdesign.co.uk

CLIENT **BIRDWELL PRIMARY SCHOOL**


Improvements 2009 Works
Hay Green lane, Birdwell, Barnsley

PROJECT


Existing School Floor Plan

COPYRIGHT © Project Management Services 2009


FILE NAME	DWG No	SCALE	DATE	DRAWN	REV.
birdwell_primary_2009.dwg	2237/03	1:100 1:50	12/2008	@MBC	generated

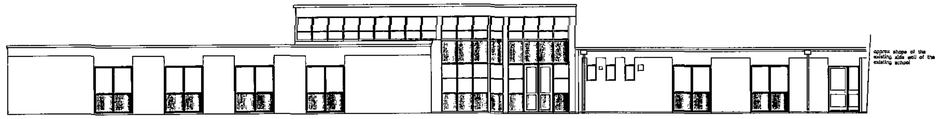


EXISTING SIDE ELEVATION
Elevation A

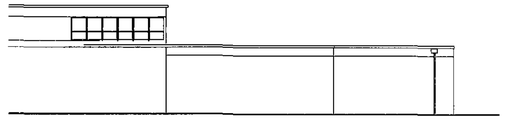

PROPOSED SIDE ELEVATION
Elevation C (Part)

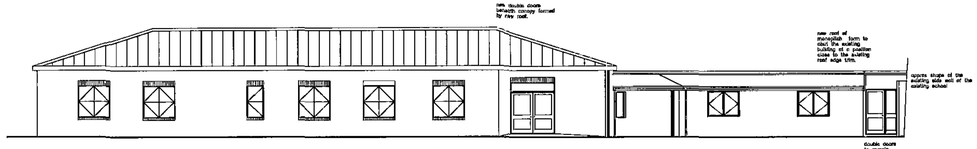


PROPOSED SIDE ELEVATION
Elevation A

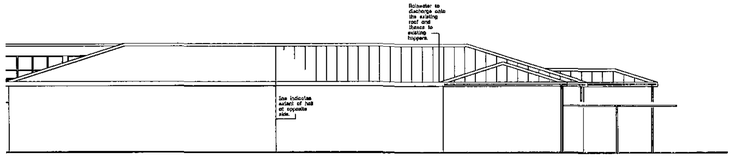

PROPOSED SIDE ELEVATION
Elevation C (Part)



EXISTING END ELEVATION
Elevation B

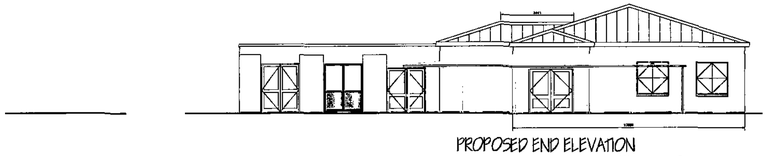

PROPOSED END ELEVATION
Elevation B

Actual depth of foundations to be determined on site.
All work to be to the satisfaction of the local authority.
All dimensions to be checked on site and any discrepancies must be notified immediately.
All dimensions are in millimetres unless otherwise stated.
Information given on this drawing is subject to local authority approval.
Do not scale this drawing.

PROJECT MANAGEMENT services
CHARTERED BUILDING CONSULTANTS
4 HUDDERSFIELD ROAD,BARNSLEY, SOUTH YORKSHIRE S70 2LT
TELEPHONE (01226) 282278
FAX (01226) 731283 E-mail: info@pmadesign.co.uk

CLIENT
BIRDWELL PRIMARY SCHOOL

Improvements 2009 Works
Hay Green lane, Birdwell, Barnsley

PROJECT
Existing & Proposed Elevations

COPYRIGHT © Project Management Services 2008

FILE NAME	DWG.No	SCALE	DATE	DRAWN	REV
birdwell_primary_2009.dwg	2237/02	1:100 1:50	12/2008	JP	