


REFERENCE	SOUTH YORKSHIRE	NATIONAL GRID	SECTION
1/1250	Enlarged from 1/2500	SE 2303	B
BARNSELEY DISTRICT		© Crown copyright 1976	

PENISTONE PARISH

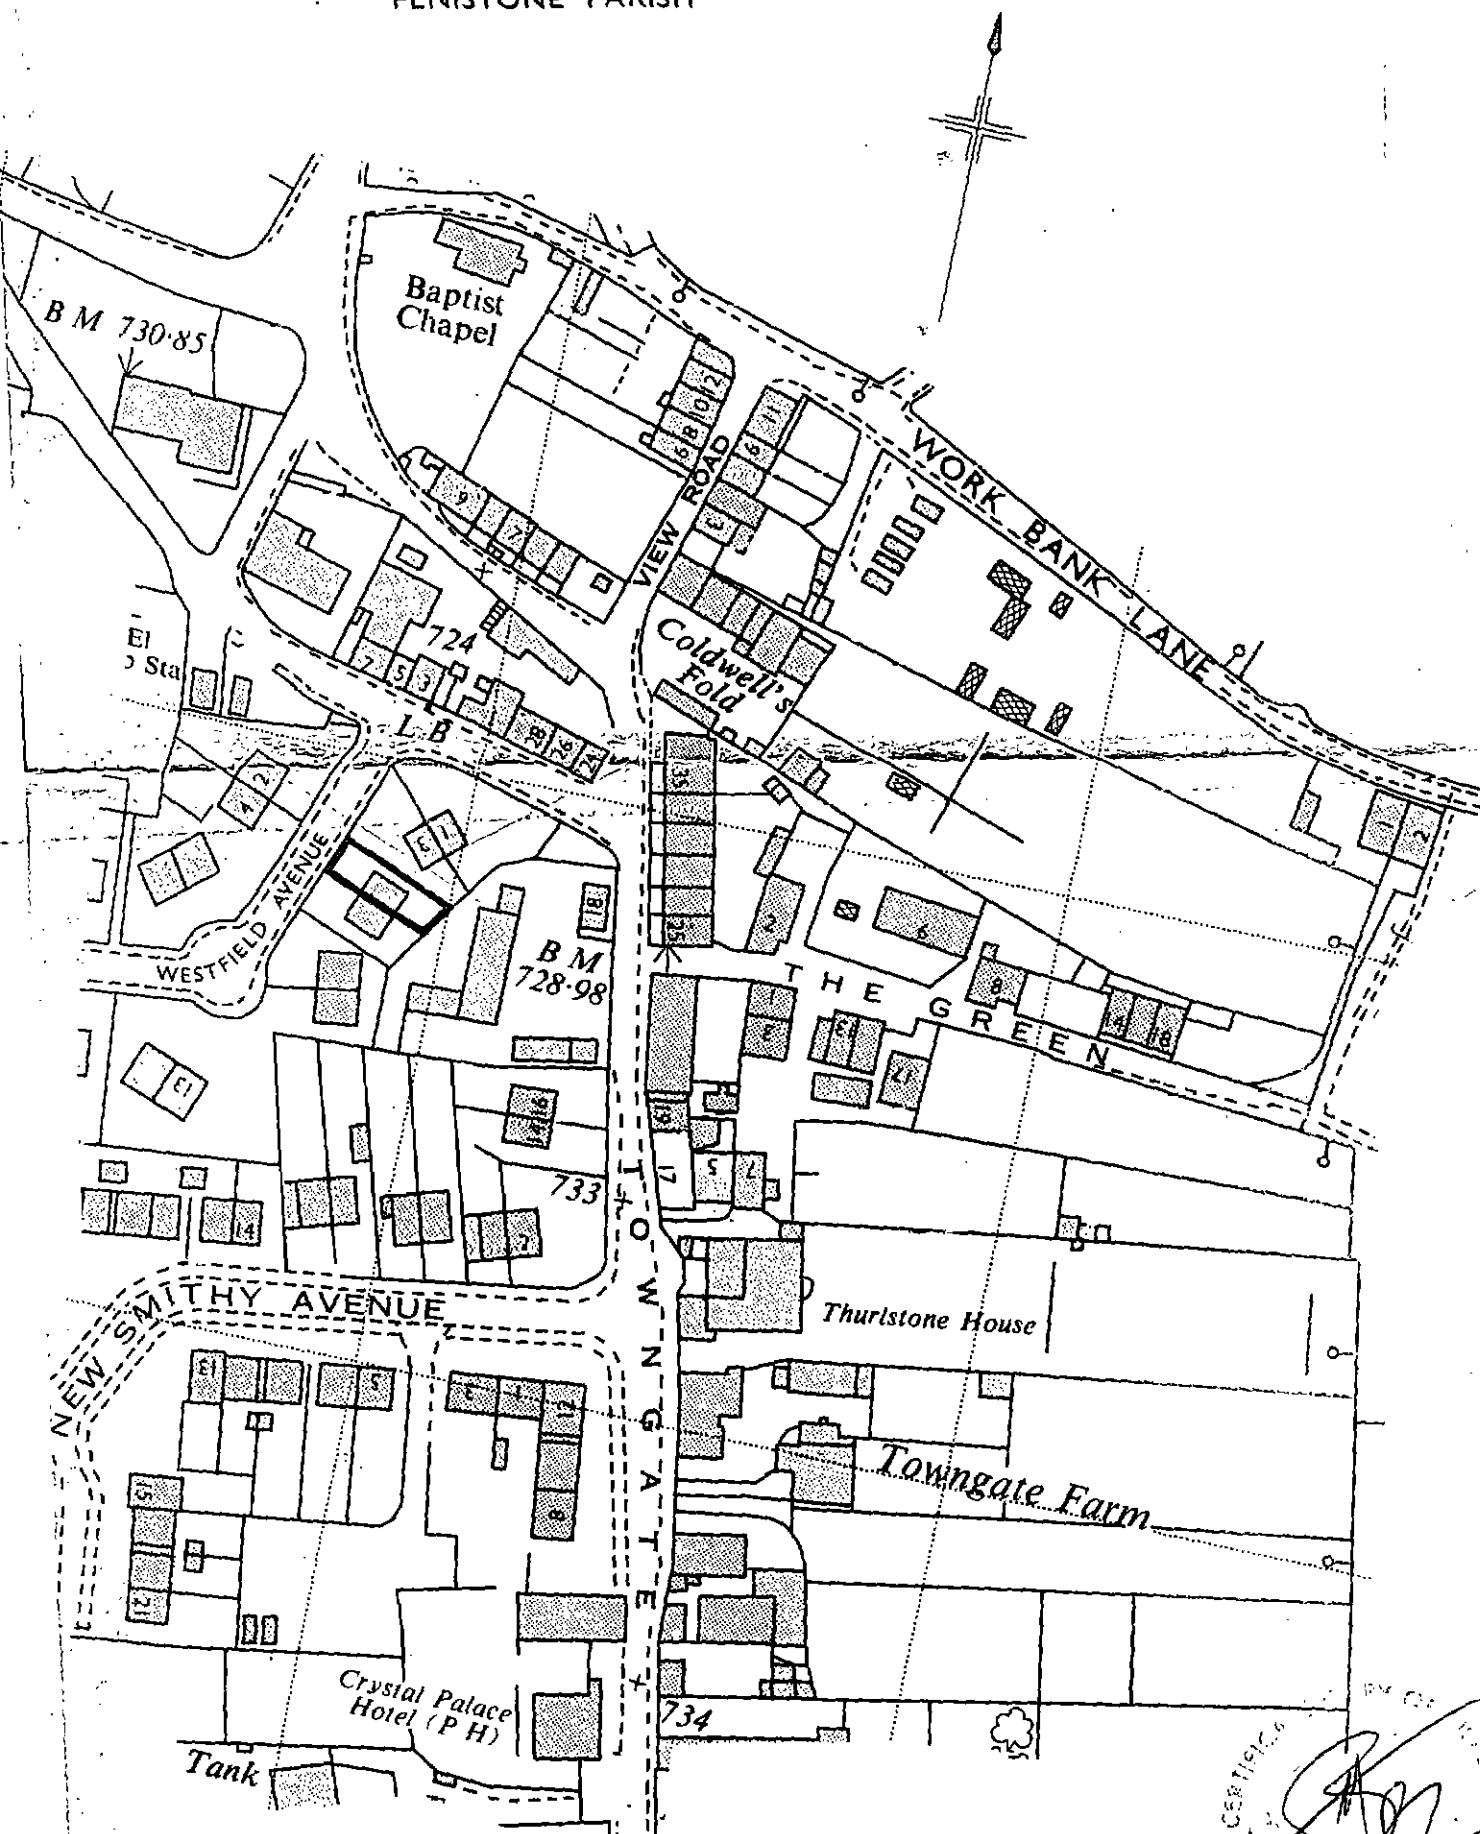

CERTIFICATE
 OF
 THE
 PLAN
 (Signature)
 1976