



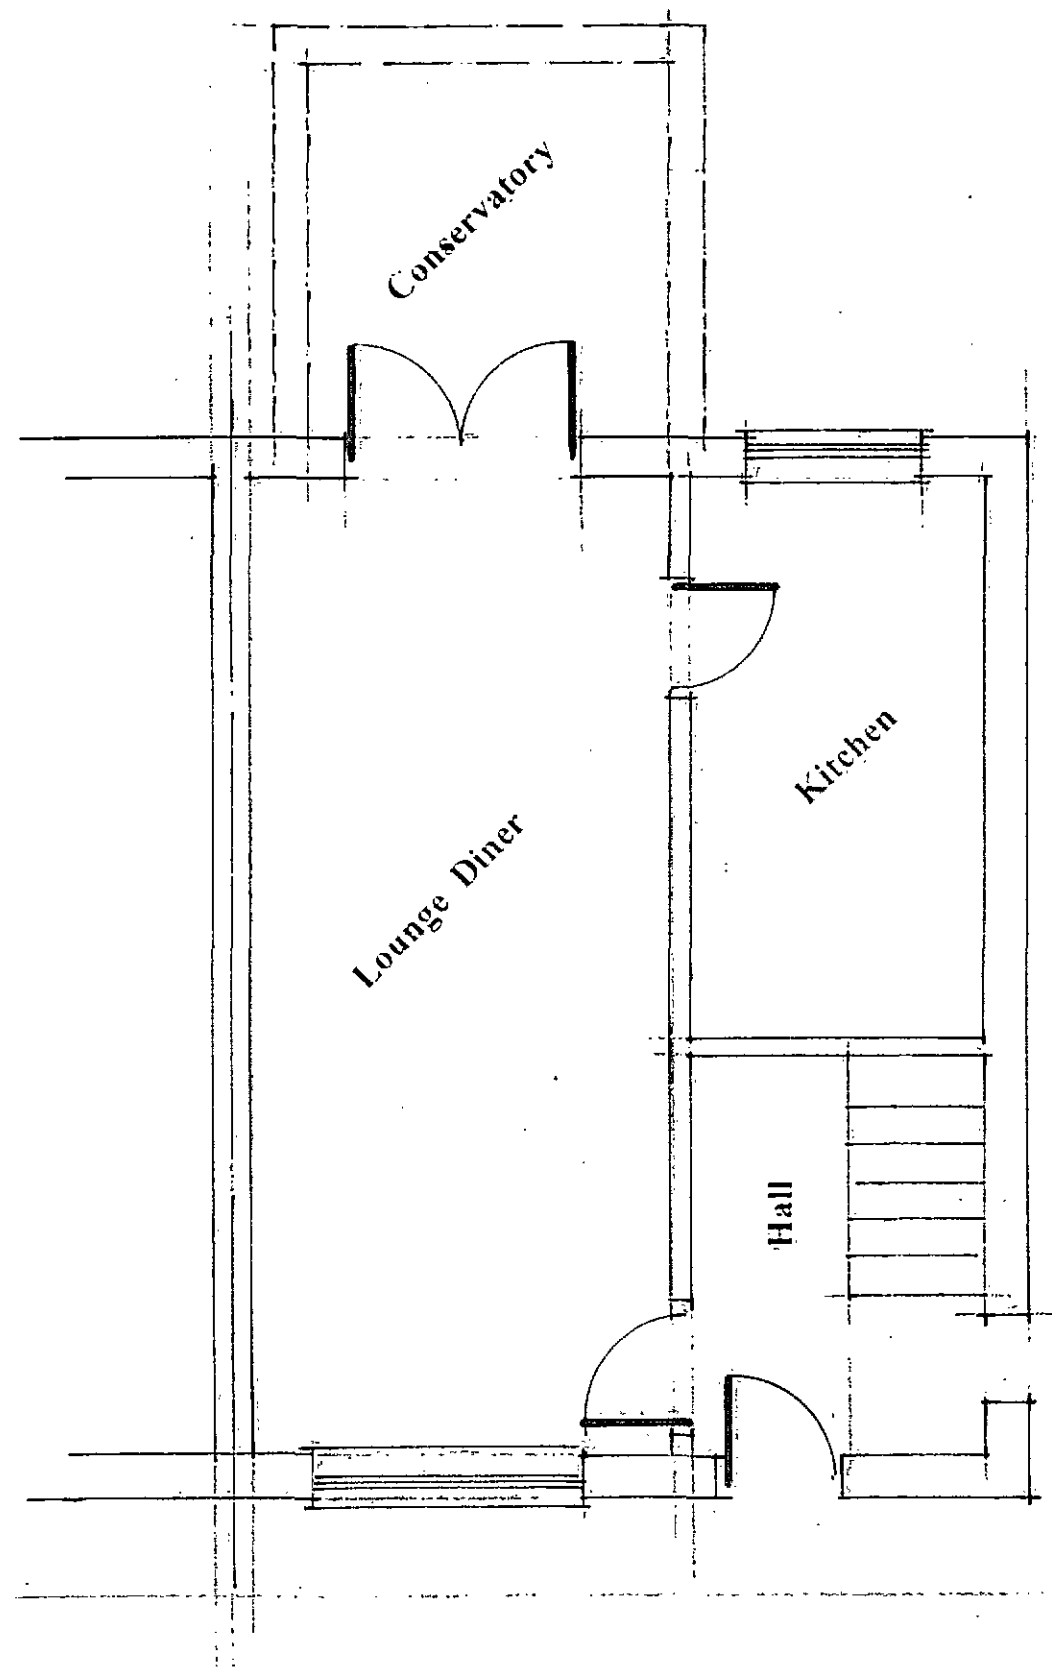

Existing Ground Floor Layout


1:50

Proposed two storey side extension.

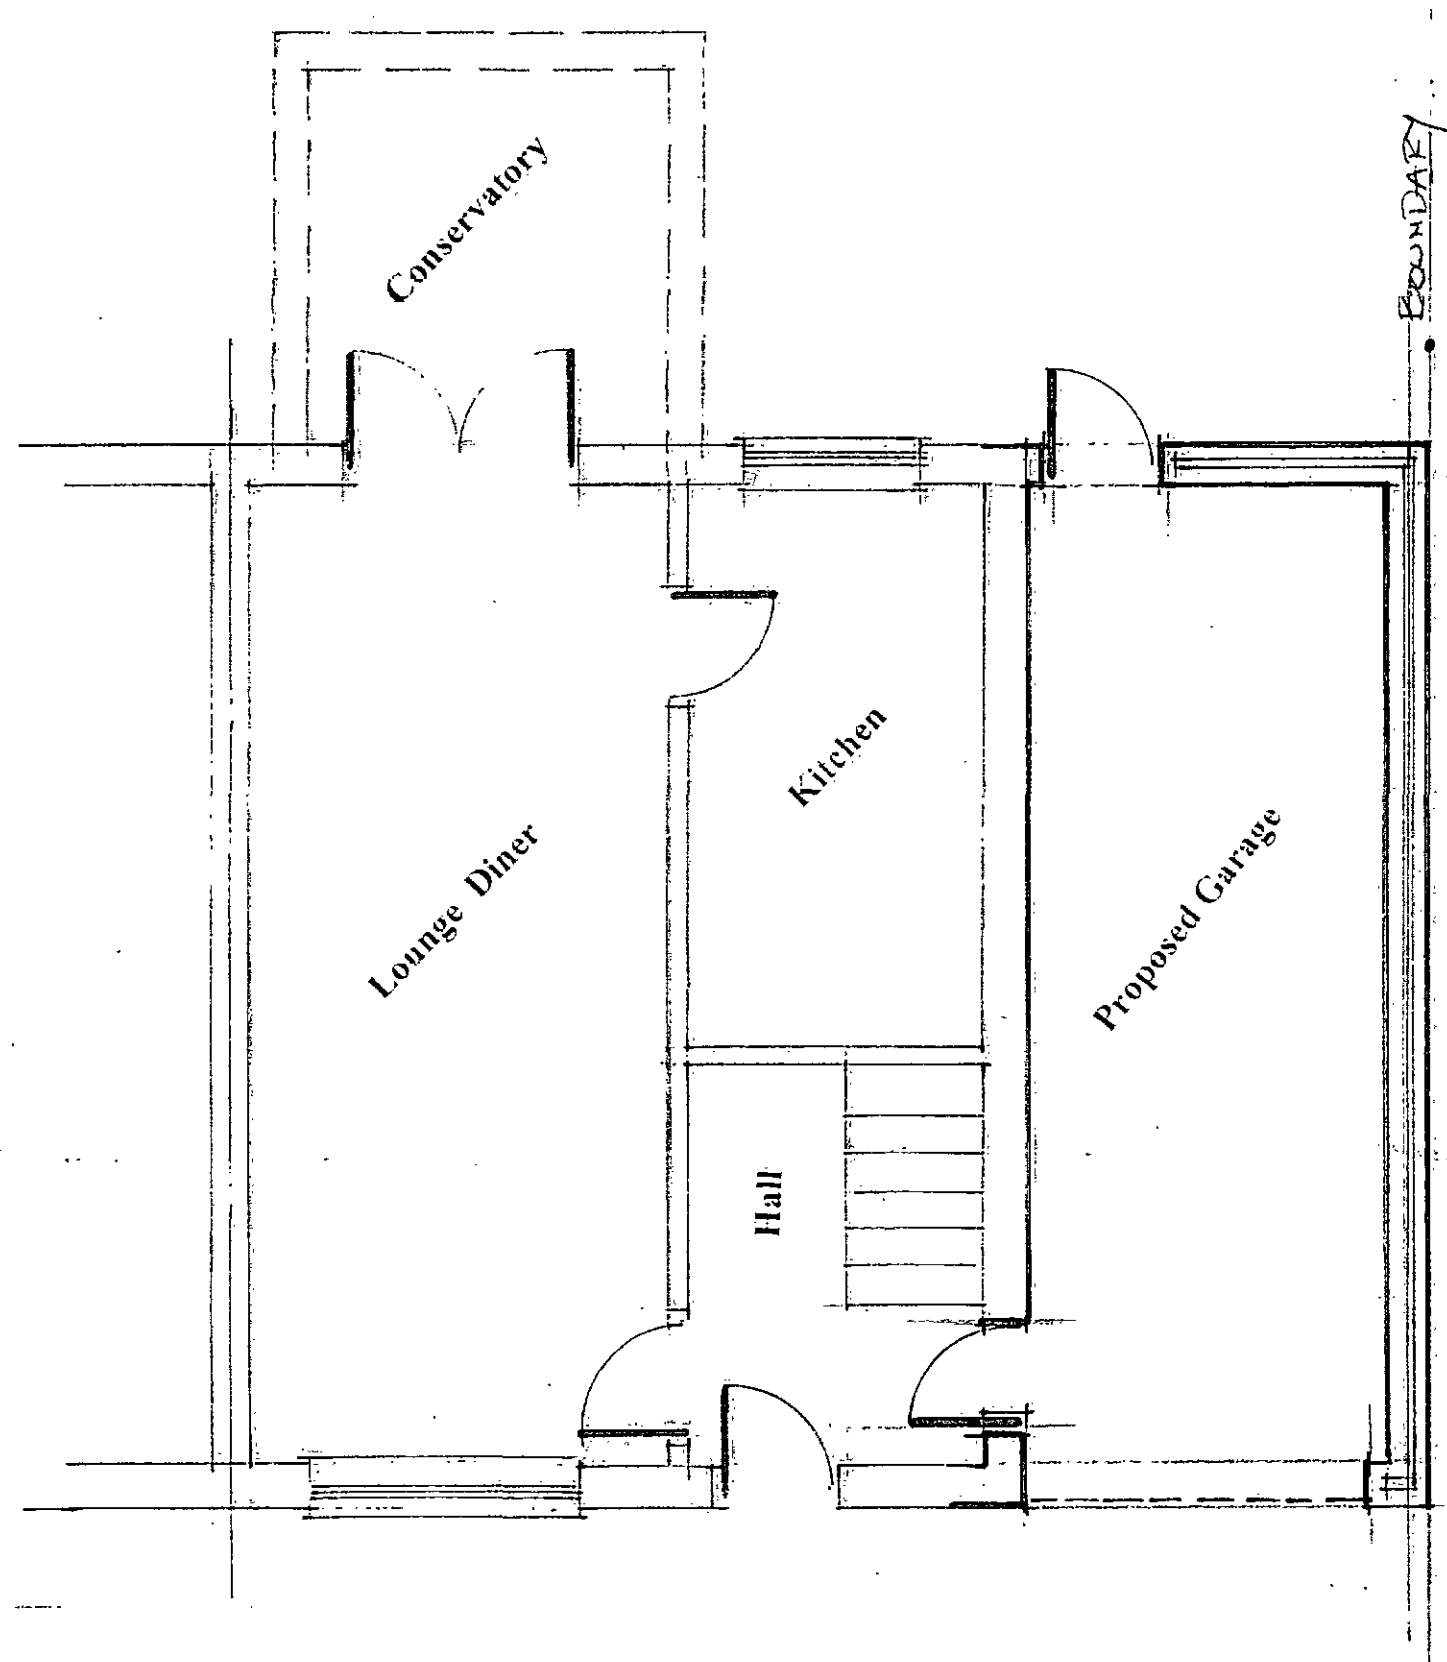


Proposed Ground Floor Plan

1:50

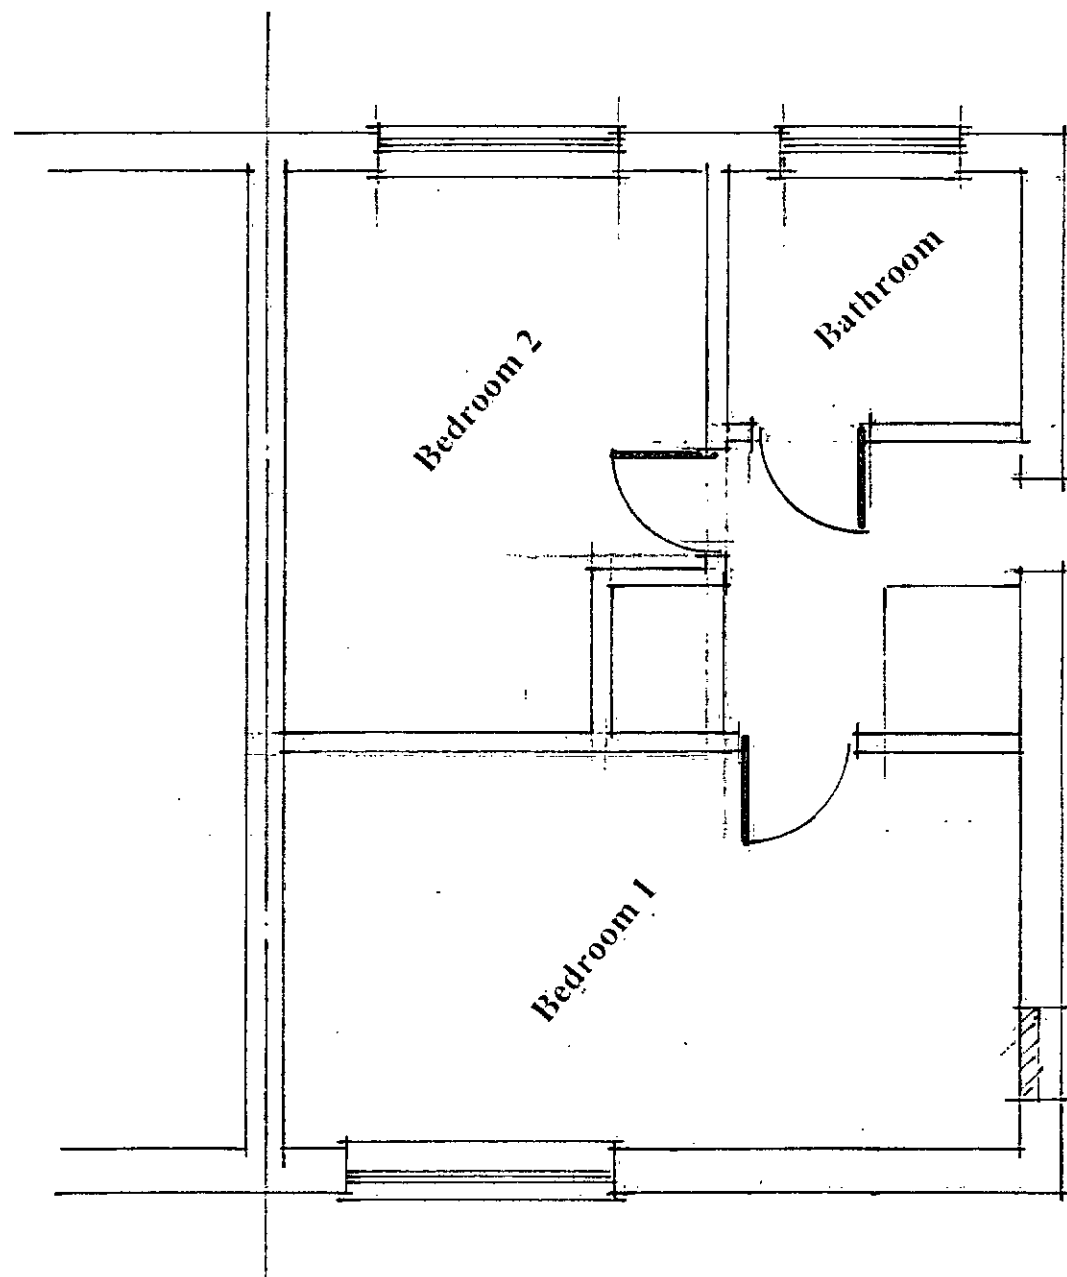


Existing First Floor Layout

1:50-

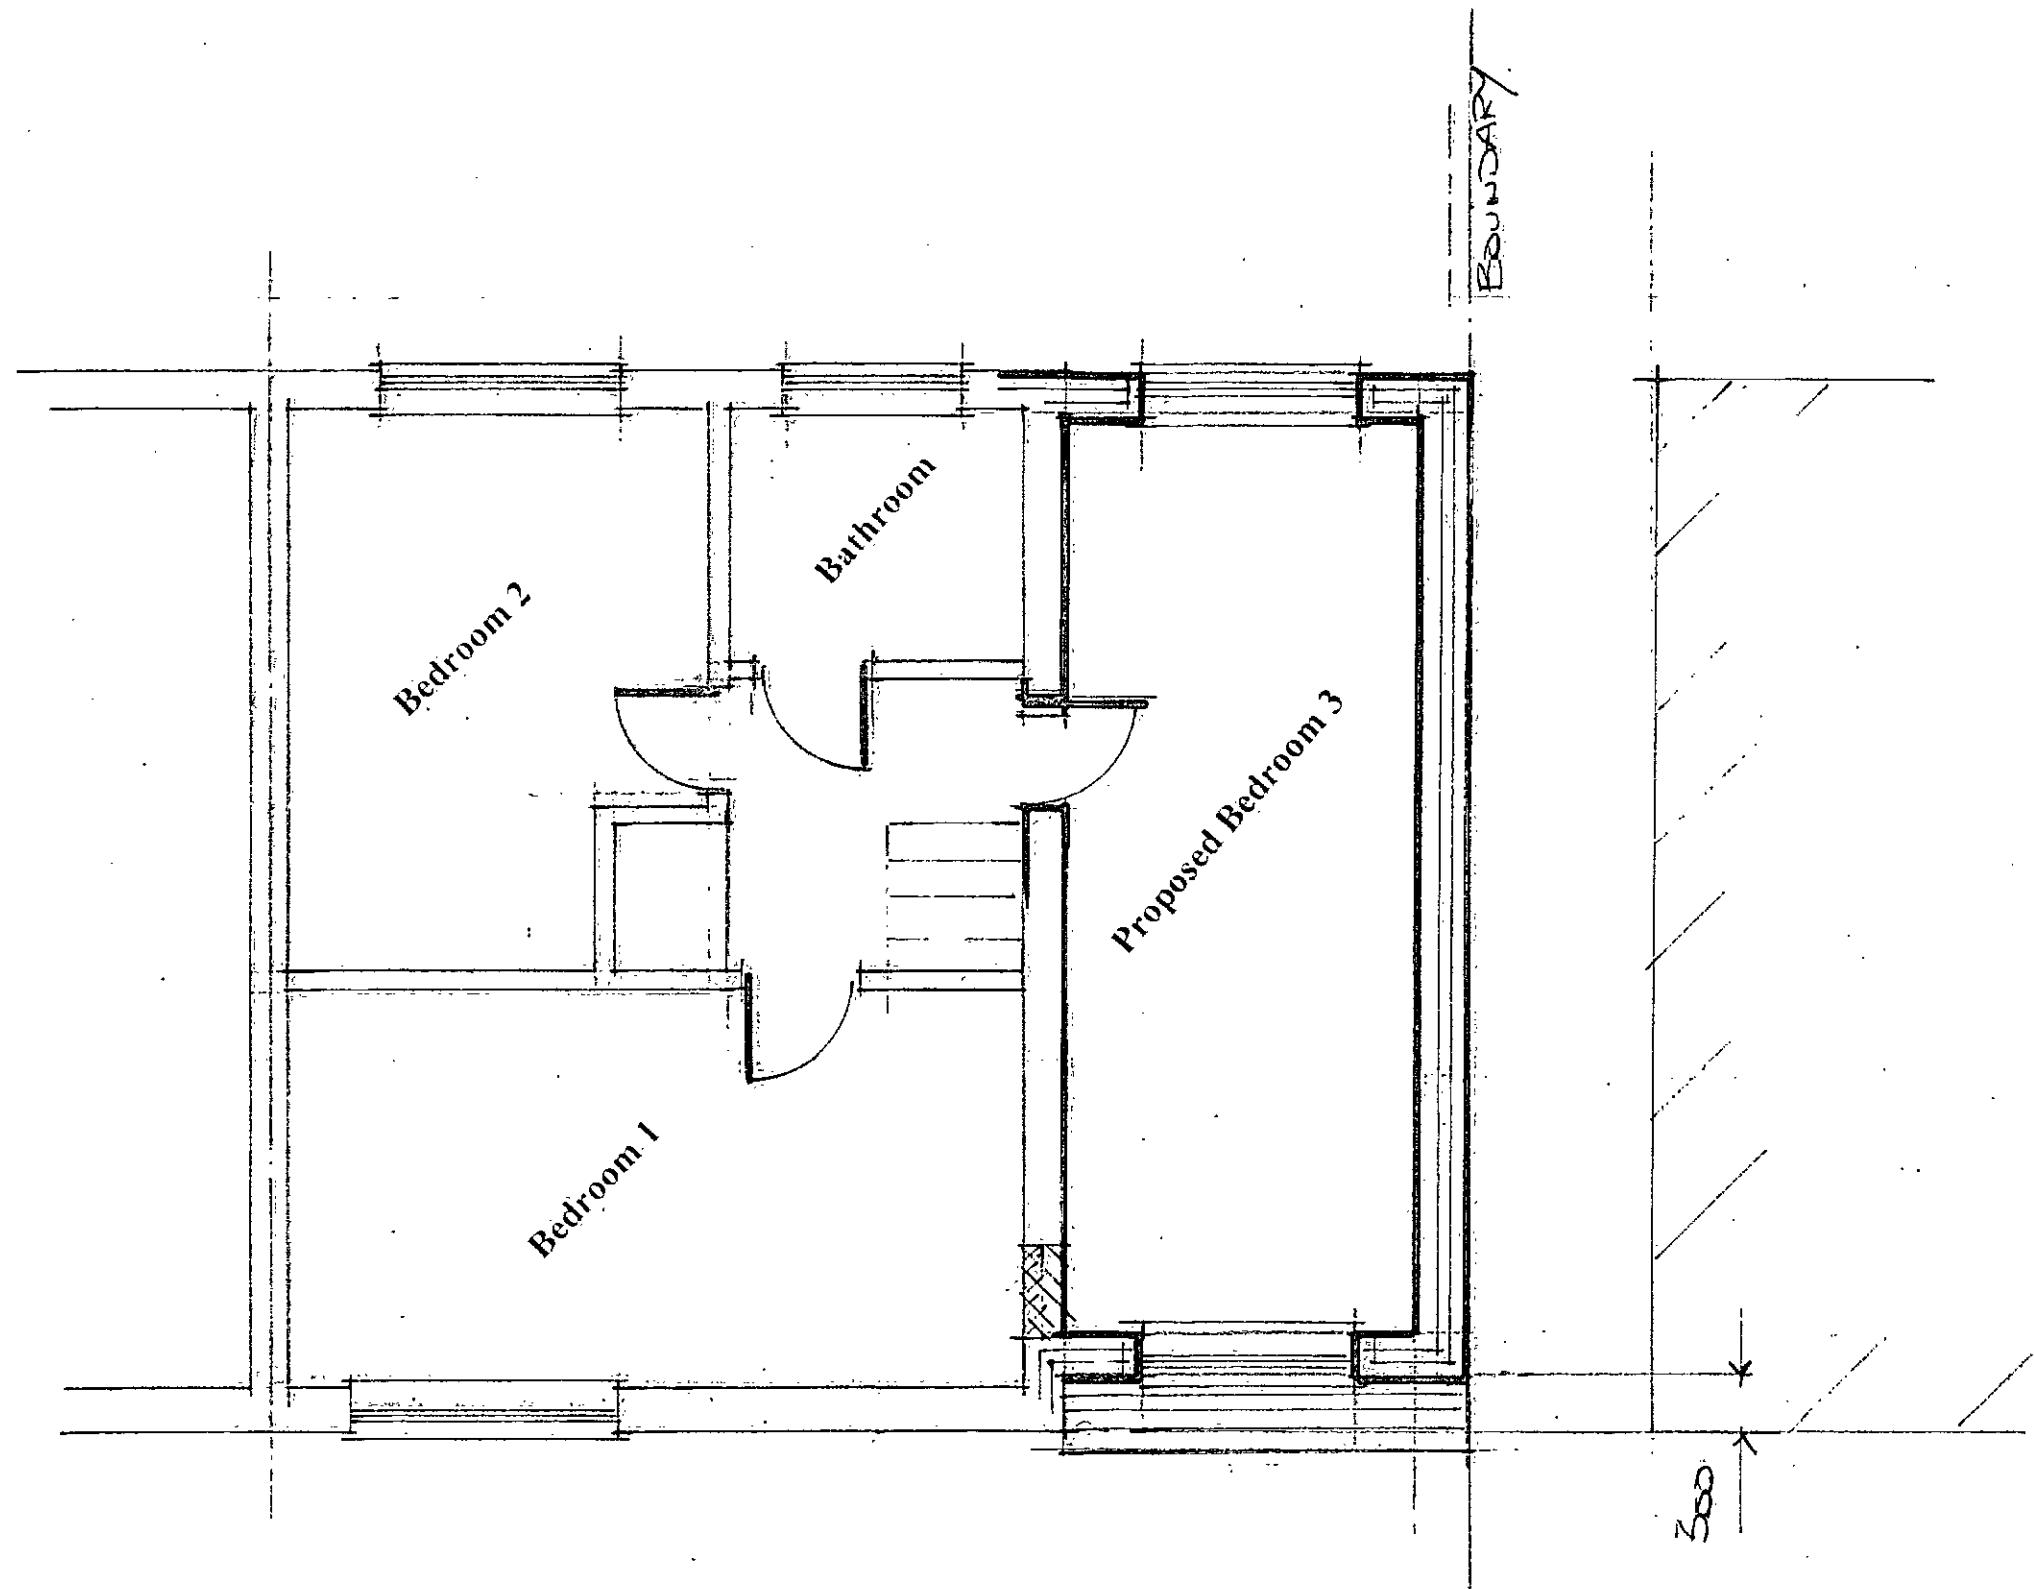

Proposed First Floor Plan

1:50

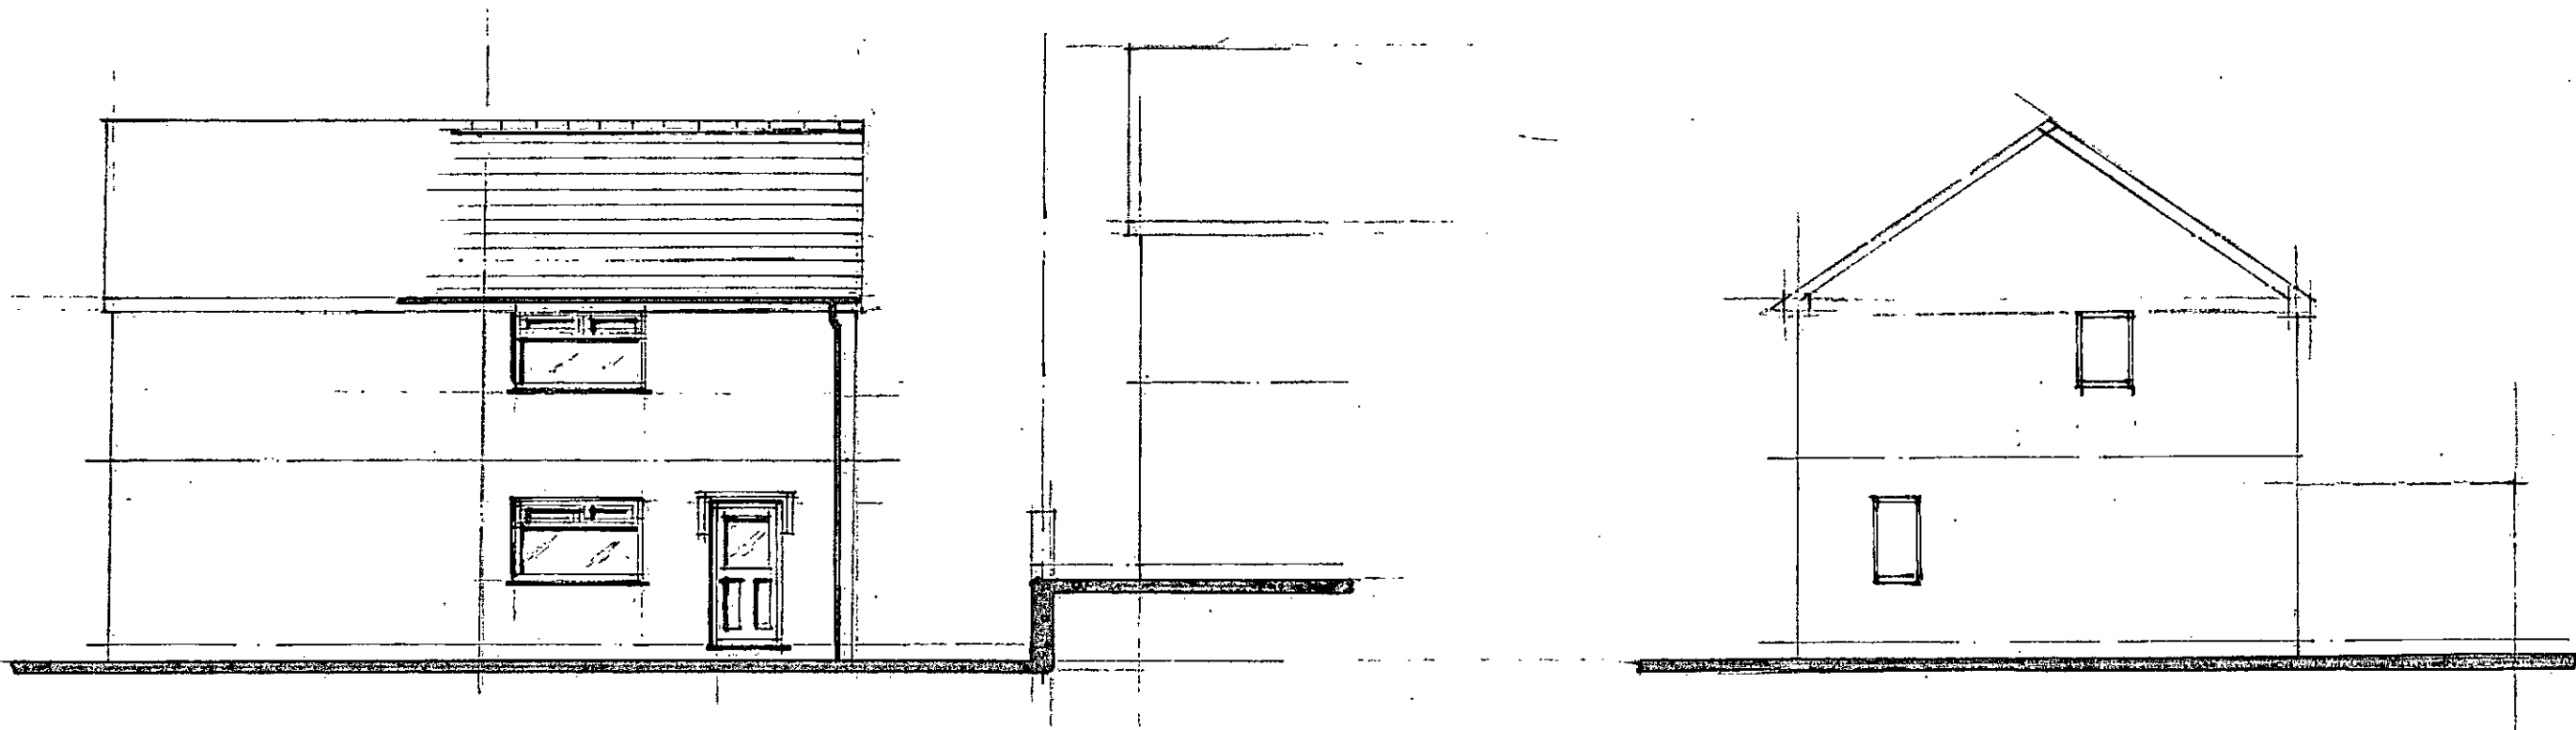


Existing Front Elevation

1/100


Existing Side Elevation

1/100

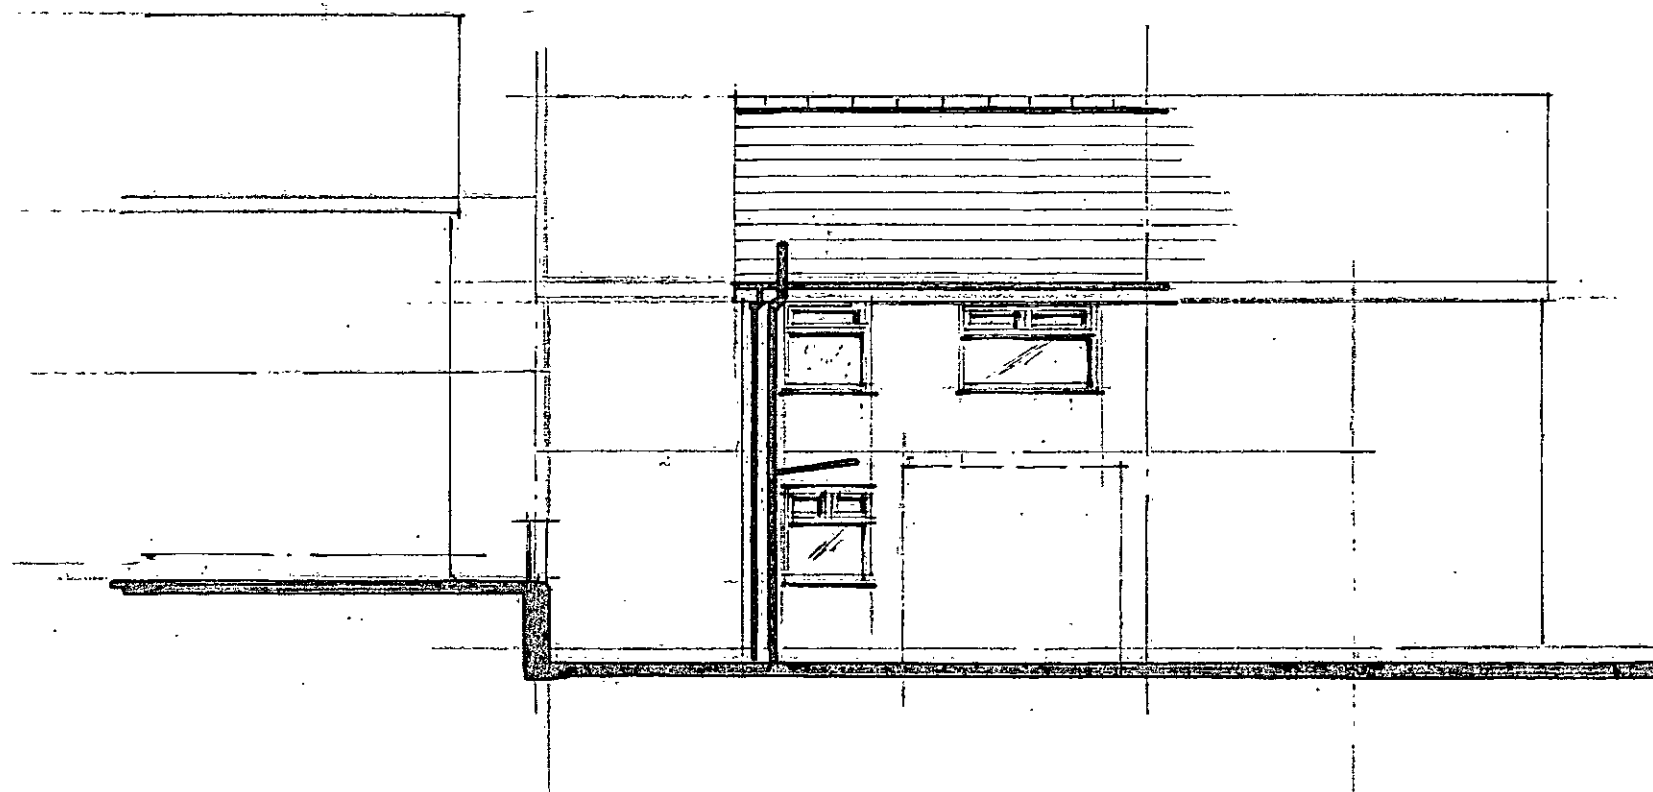


Existing Rear Elevation

1/100

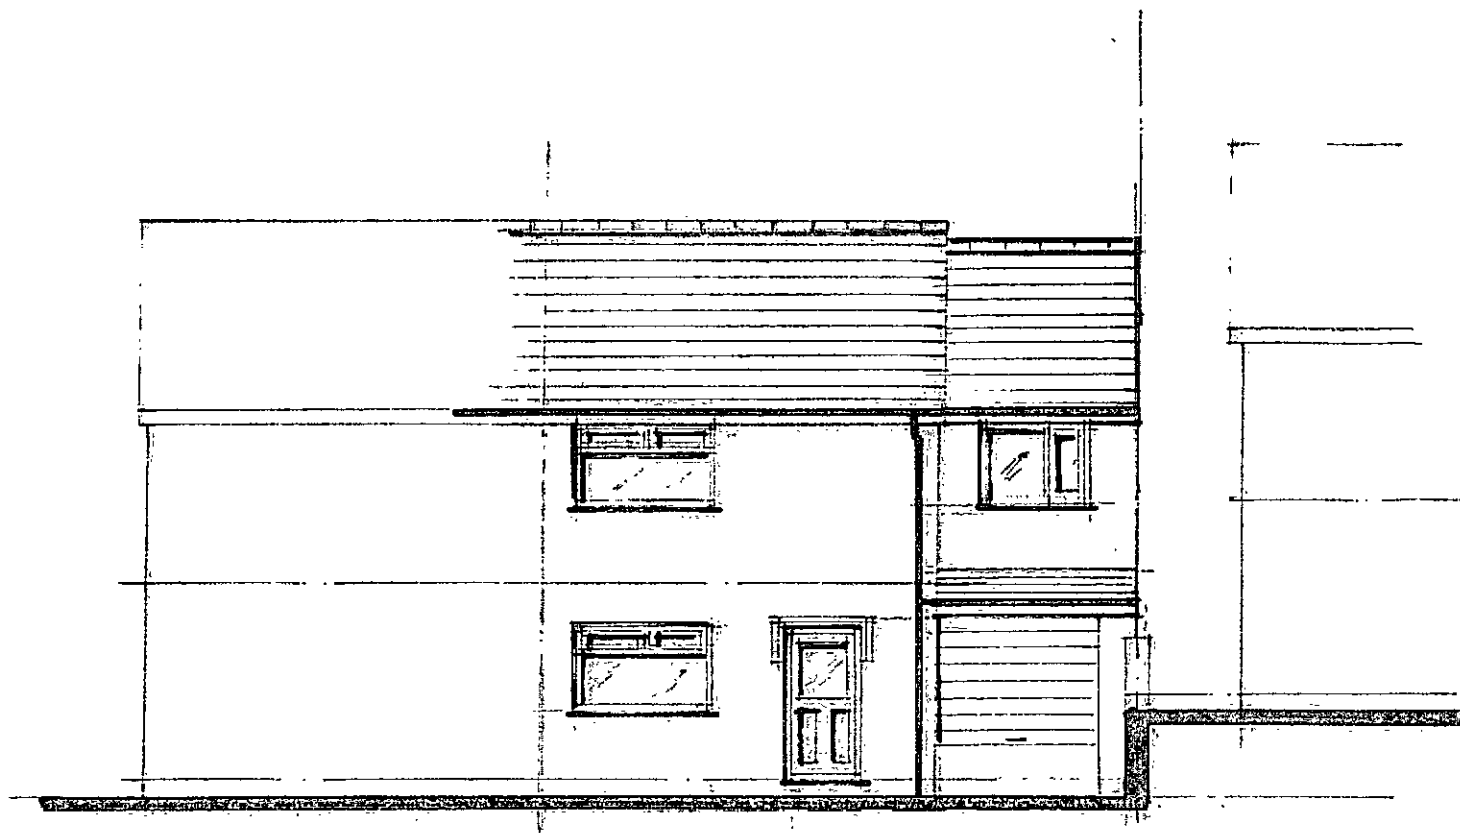


Proposed Front Elevation

1:100

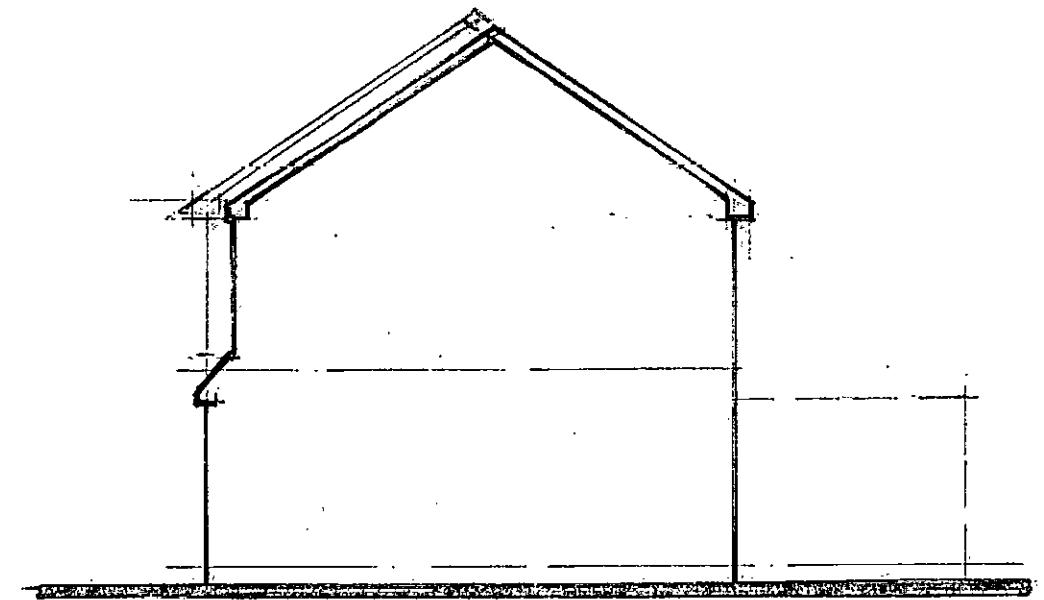

Proposed Side Elevation

1:100

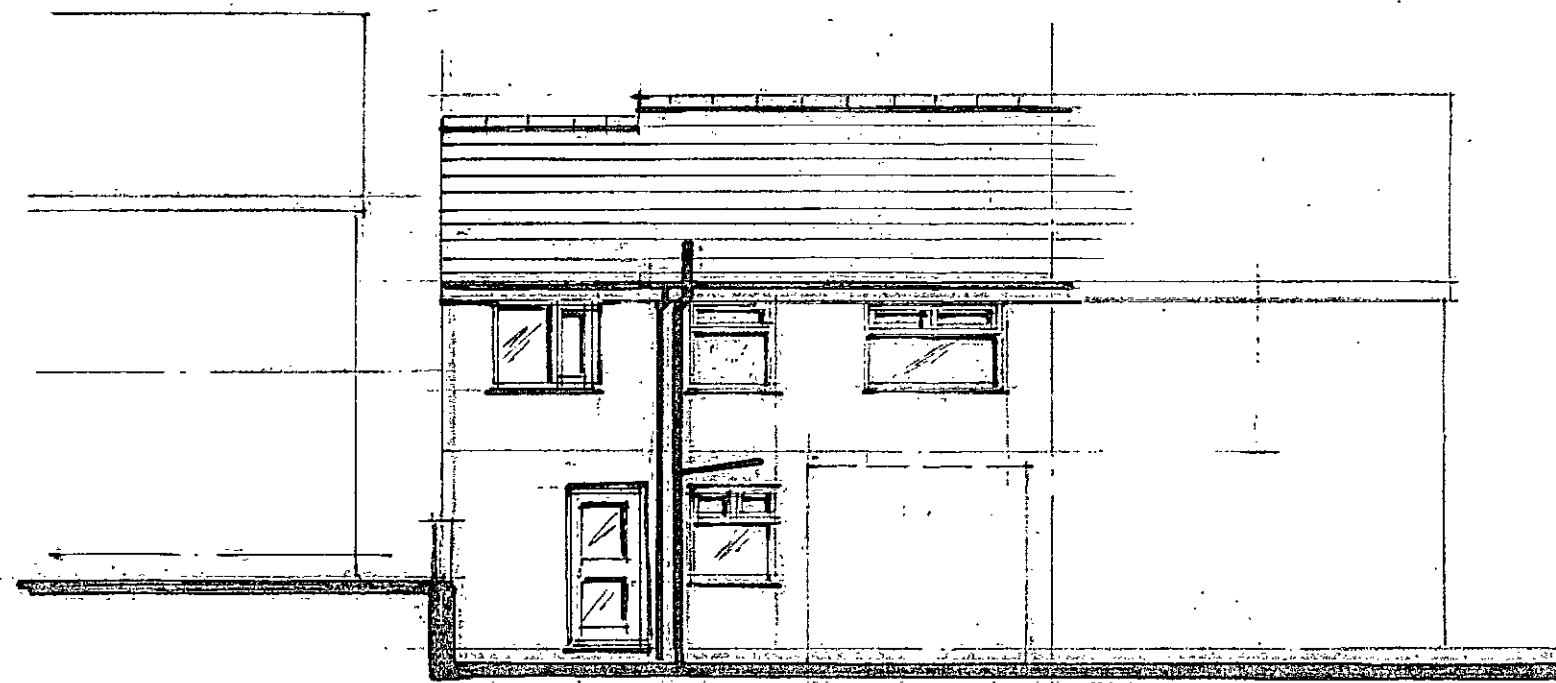

Proposed Rear Elevation

1:100