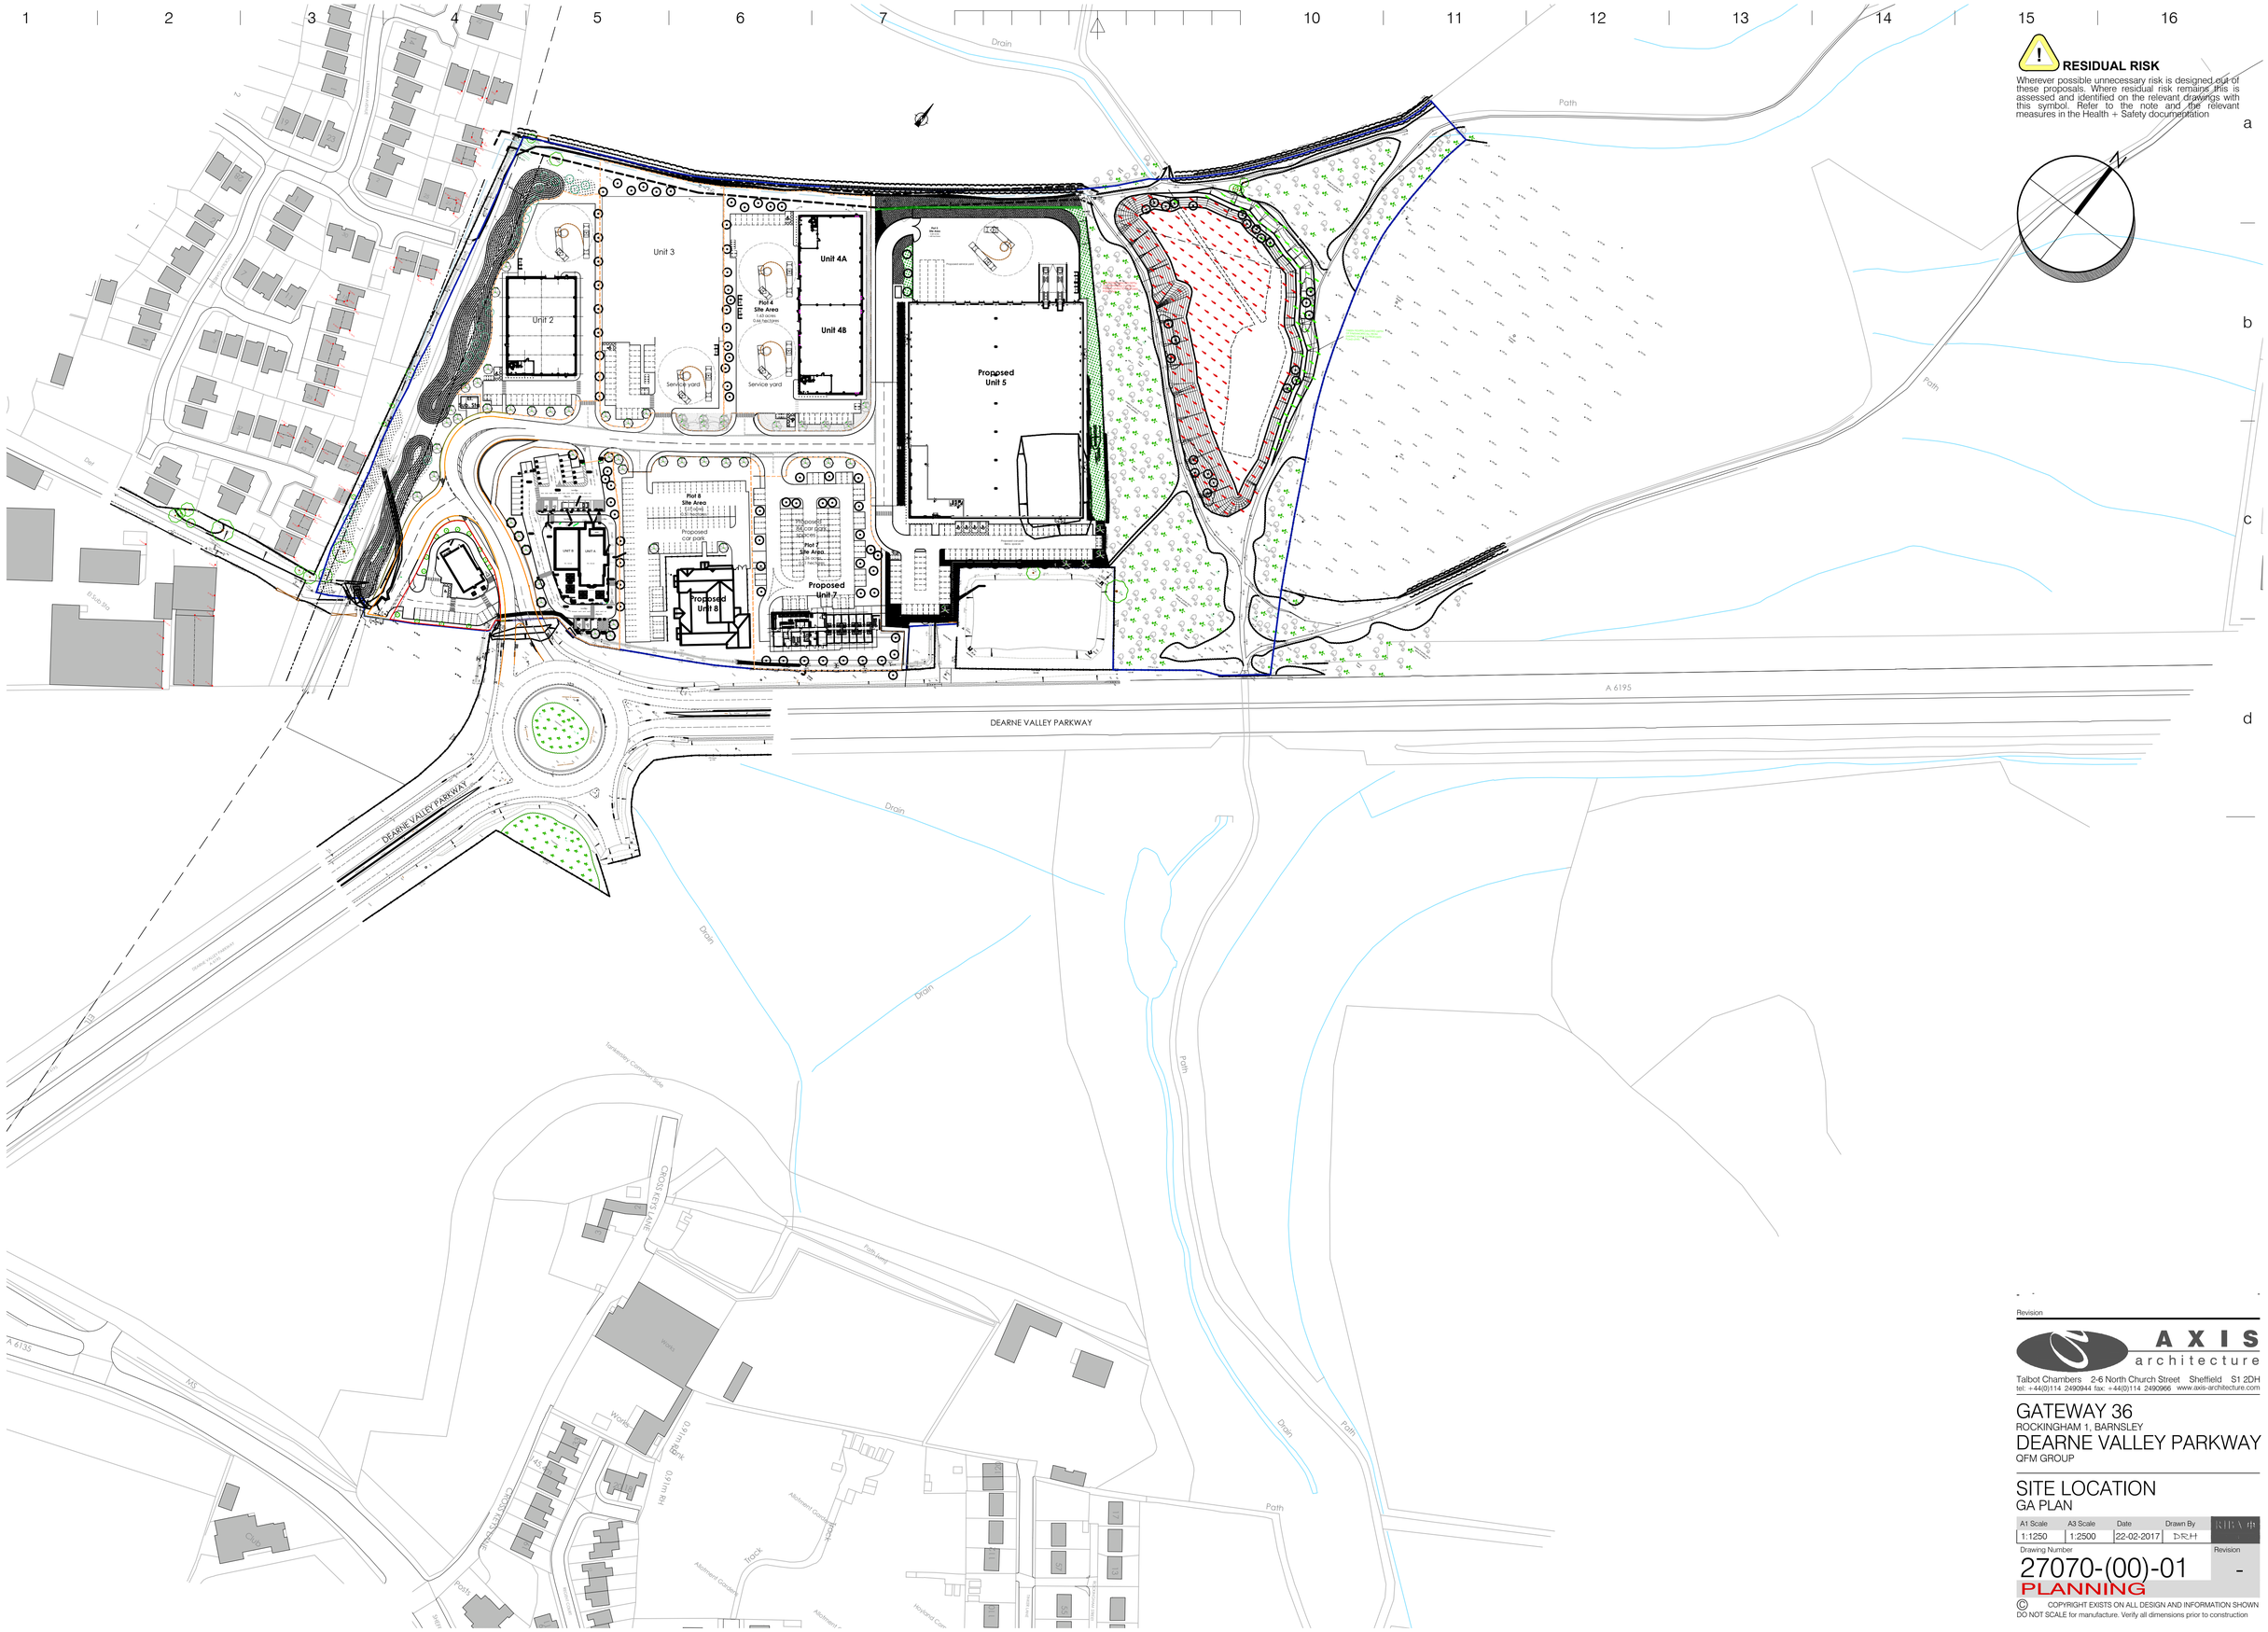

RESIDUAL RISK

Wherever possible unnecessary risk is designed out of these proposals. Where residual risk remains this is assessed and identified on the relevant drawings with this symbol. Refer to the note and for relevant measures in the Health + Safety documentation

Revision

AXIS architecture

Talbot Chambers 2-6 North Church Street Sheffield S1 2DH
tel: +44(0)114 2490944 fax: +44(0)114 2490966 www.axis-architecture.com

GATEWAY 36

ROCKINGHAM 1, BARNSLEY

DEARNE VALLEY PARKWAY

QFM GROUP

SITE LOCATION

GA PLAN

A1 Scale	A3 Scale	Date	Drawn By	RIBA
1:1250	1:2500	22-02-2017	DRH	

Drawing Number: 27070-(00)-01

Revision: -

PLANNING

© COPYRIGHT EXISTS ON ALL DESIGN AND INFORMATION SHOWN
DO NOT SCALE for manufacture. Verify all dimensions prior to construction