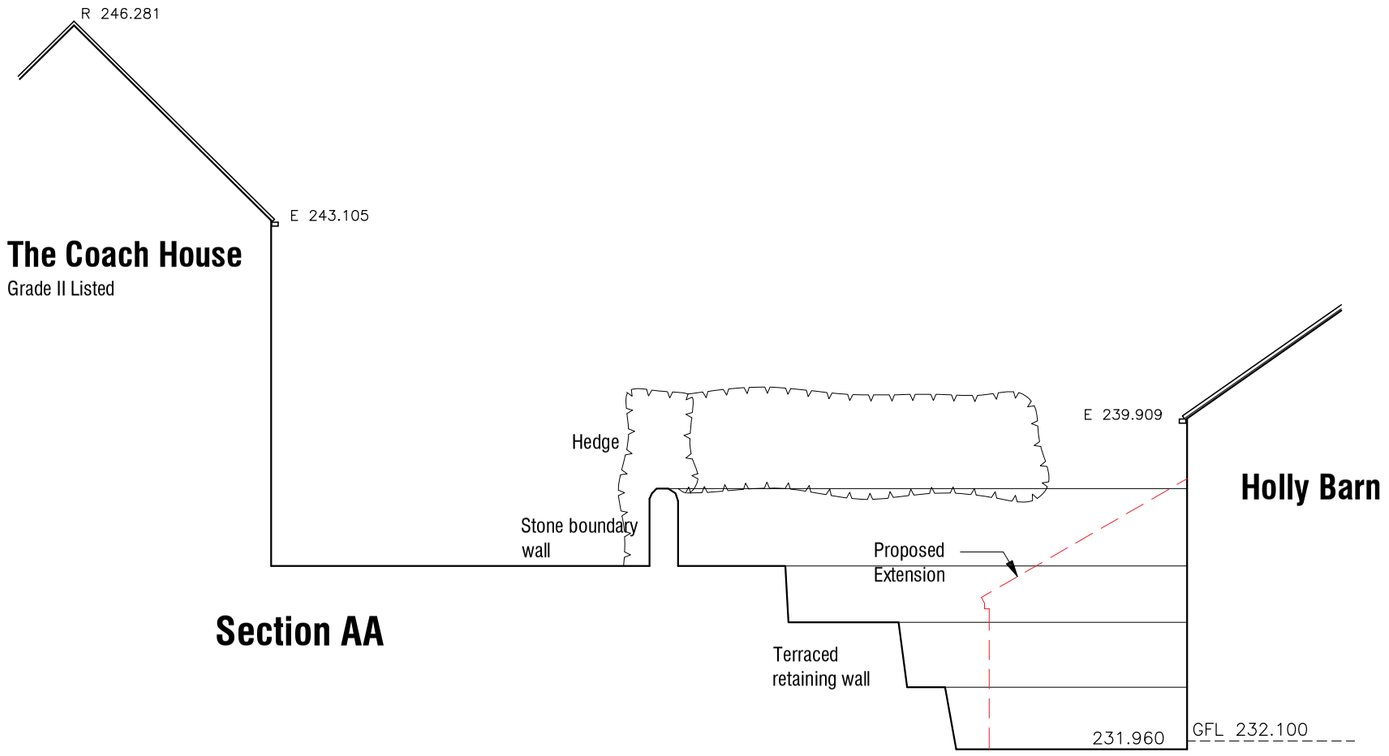

Section AA

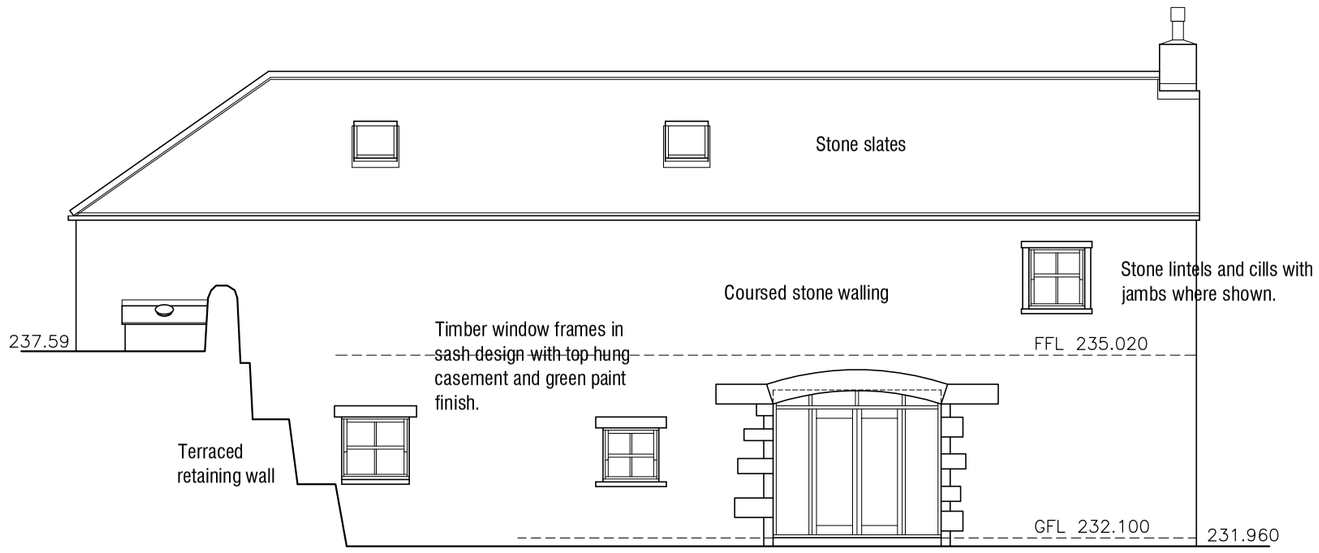

West Elevation 1:100

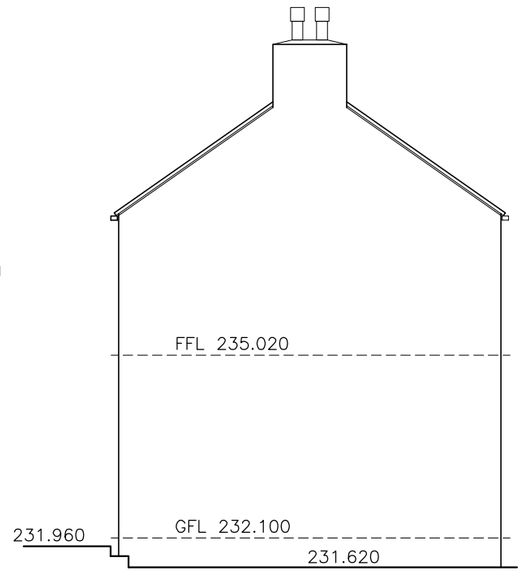

South Elevation 1:100

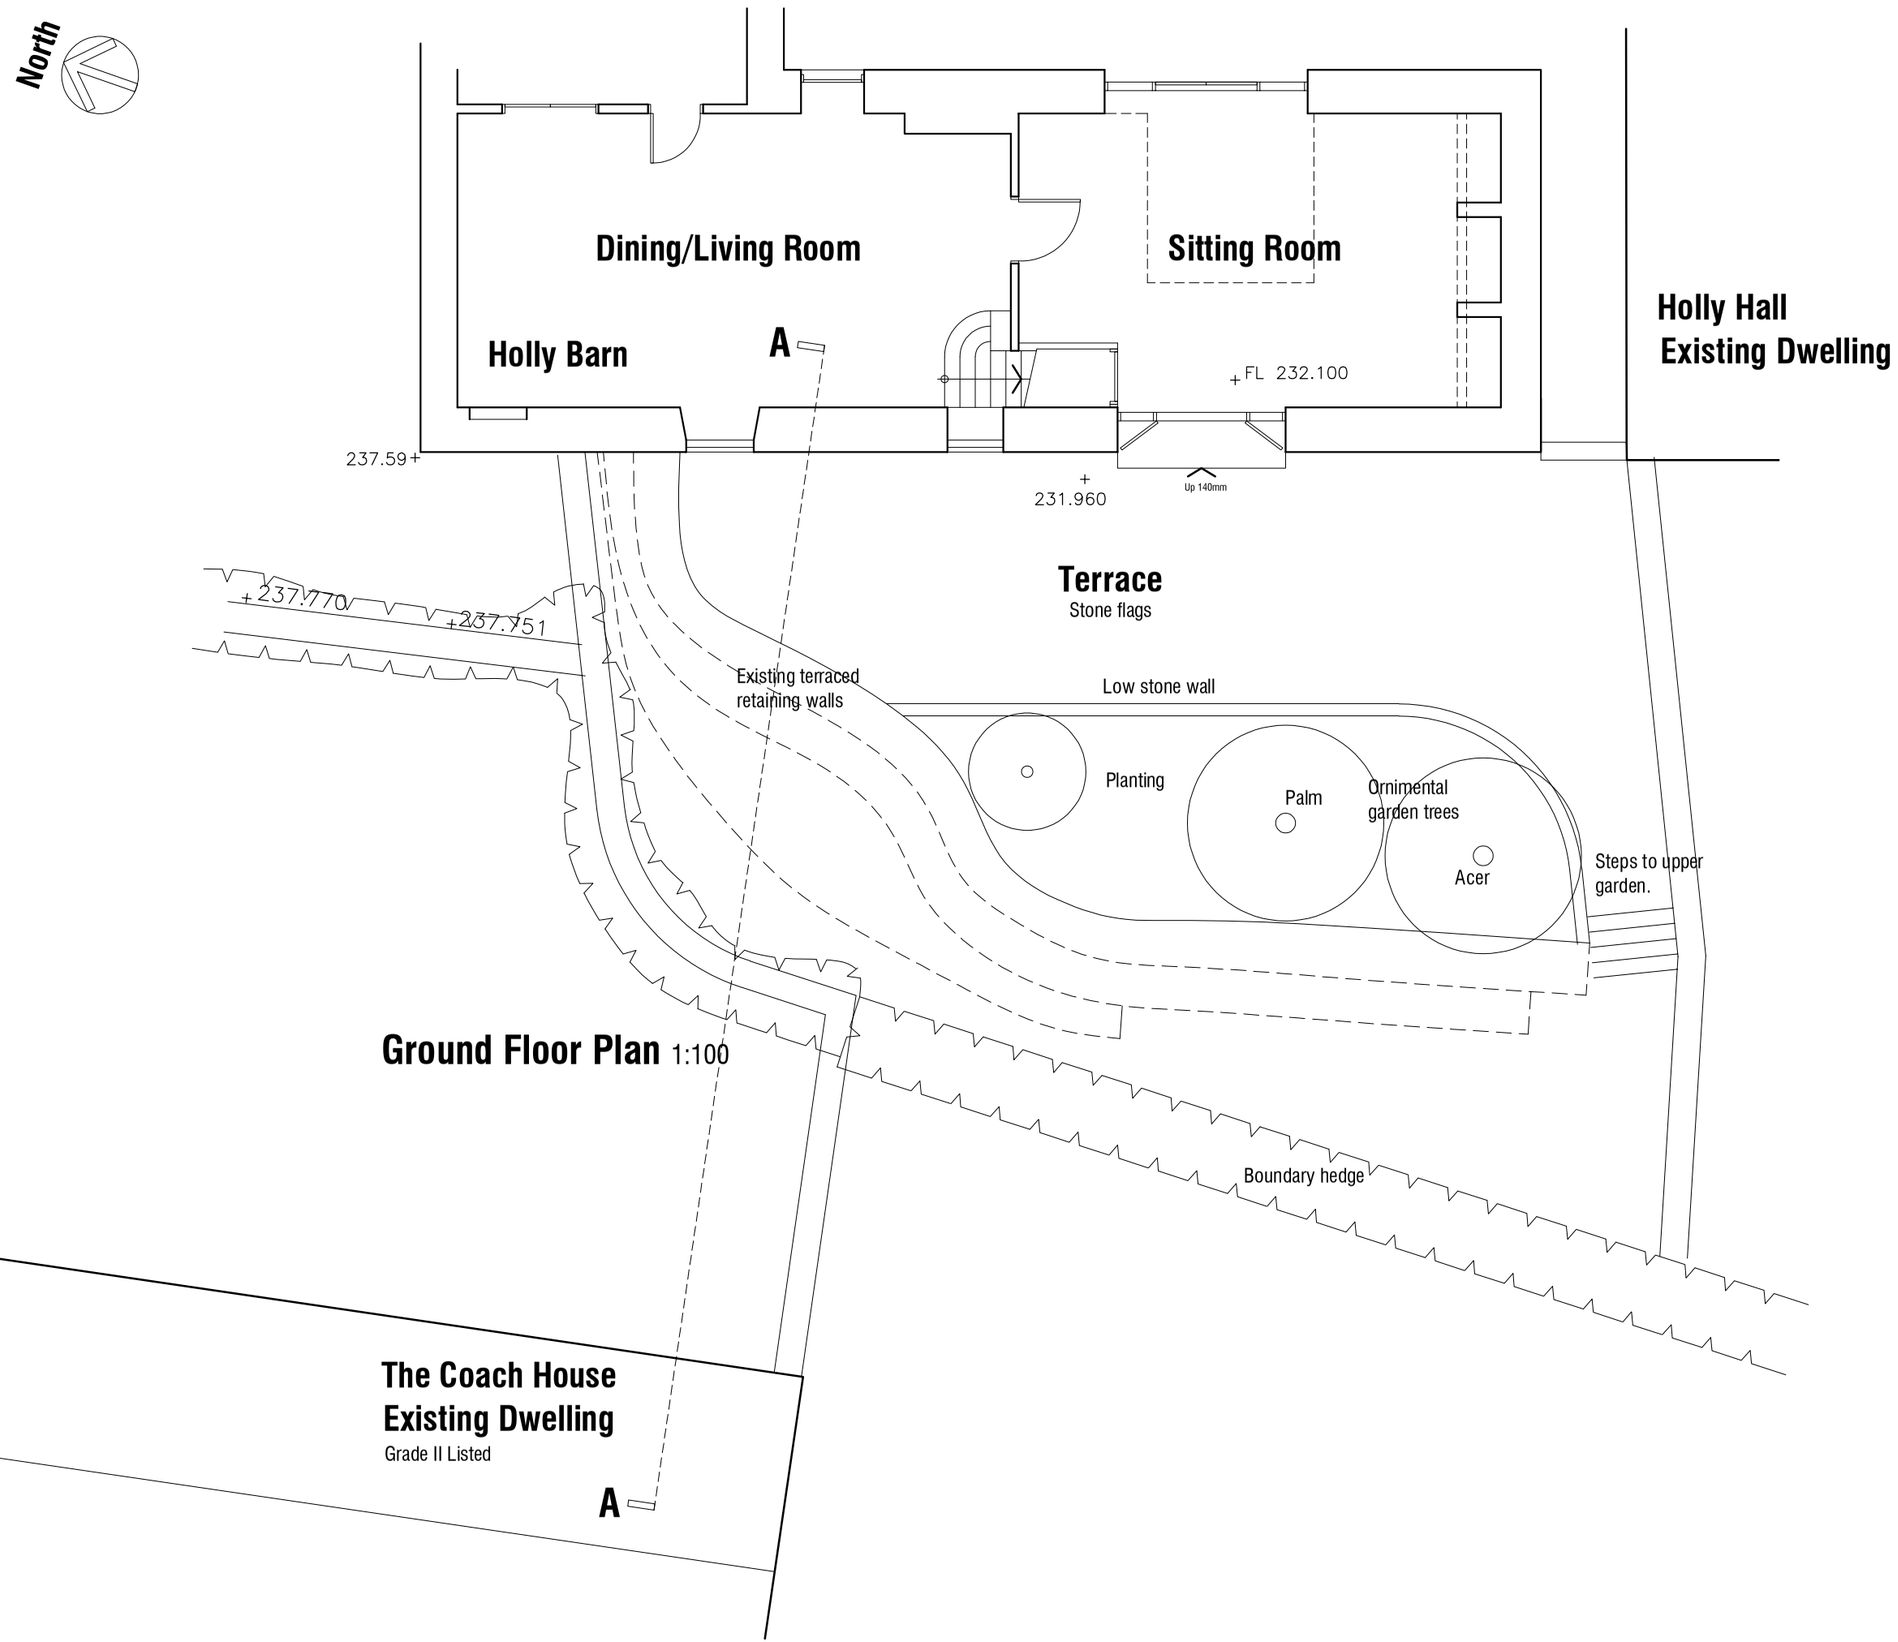

Ground Floor Plan 1:100

Rev A 24.09.2020 - Updated for Planning Issue.

Holly Barn
Holly Hall Lane
Green Moor
Sheffield S35 7DQ

AS EXISTING

PLANS & ELEVATIONS

mboothdesign
architectural design and building consultants
Fairfield House
Berneslai Close Barnsley
S70 2FL
T: 01226 286256
M: 07881898300
E: mark@mboothdesign.co.uk

Scale	As shown @ A2	Drawn	MJB
Date	August 2020	Ref.	20.15
Dwg No.	S1	Rev.	A

0cm 2cm 4cm 6cm

Copyright mboothdesign. All dimensions in millimeters unless otherwise stated. Dimensions for setting out in existing buildings are to be checked and verified on site.