



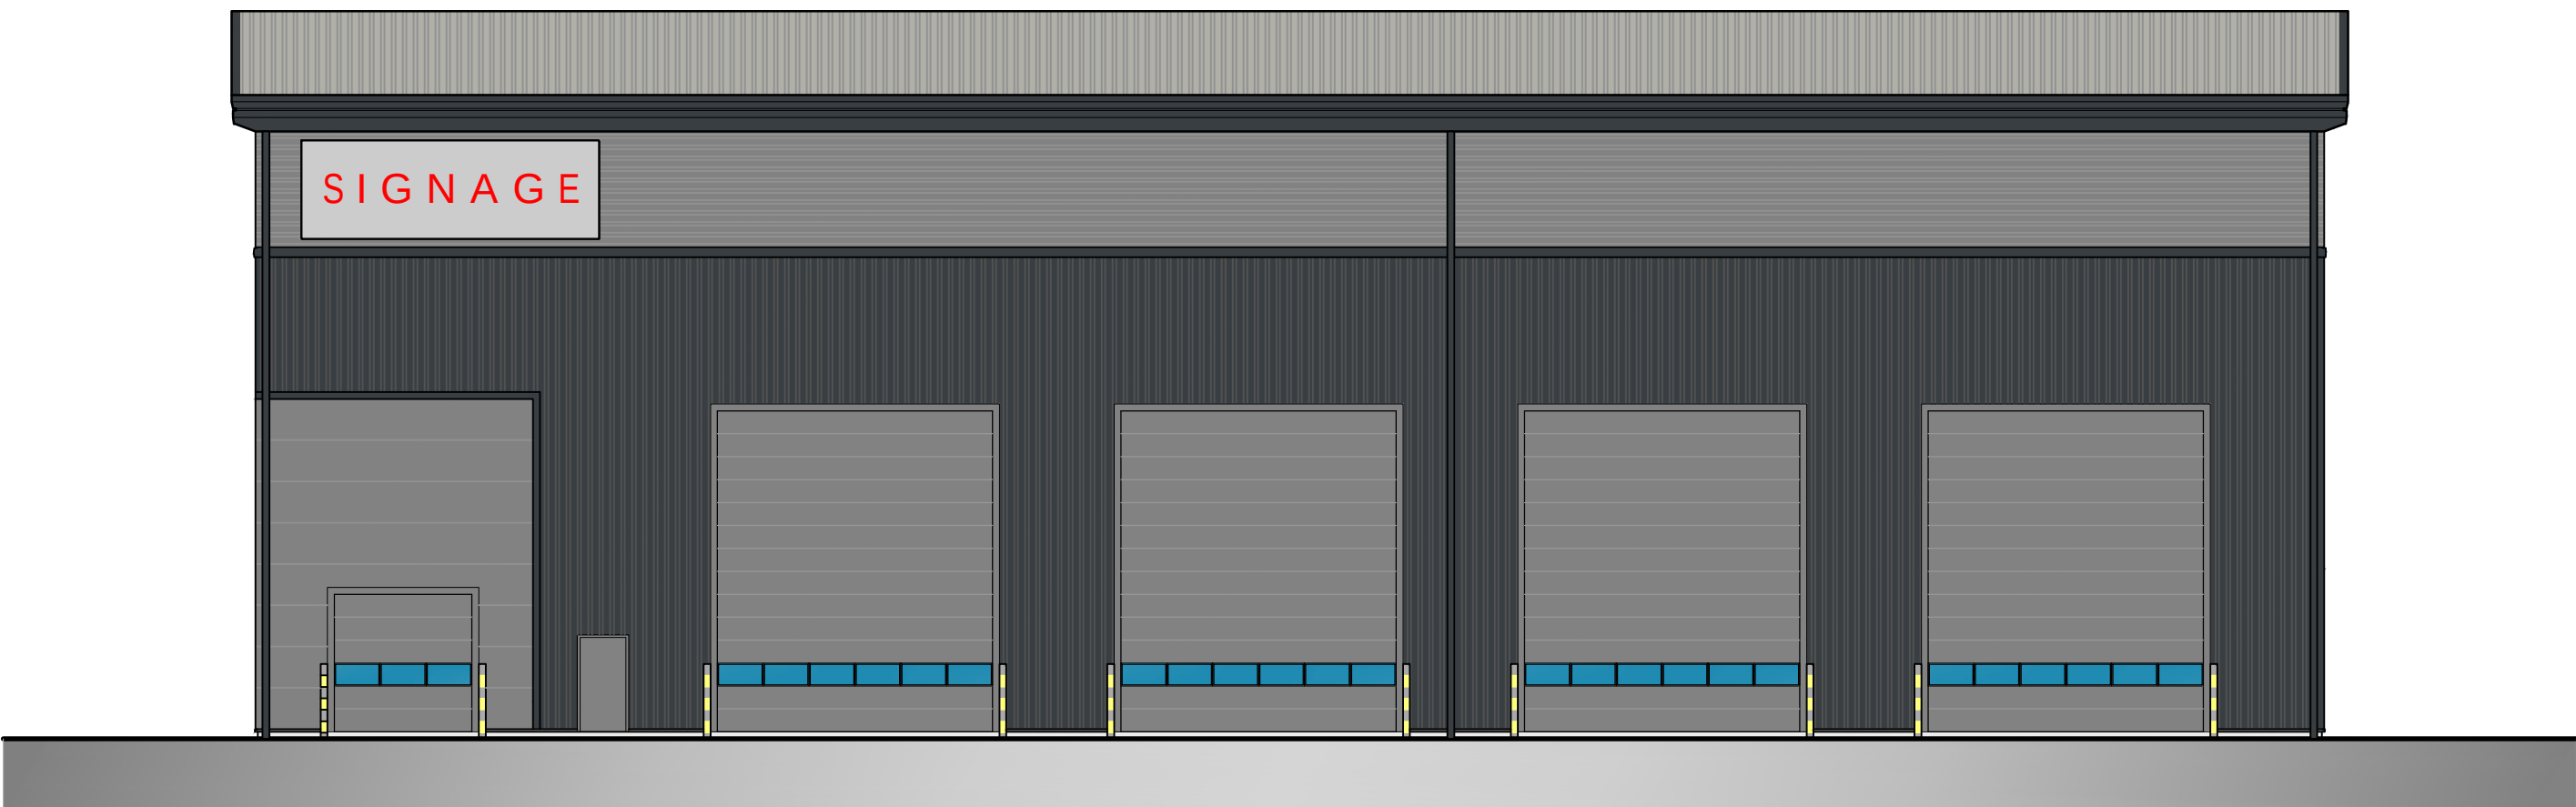

North East Elevation

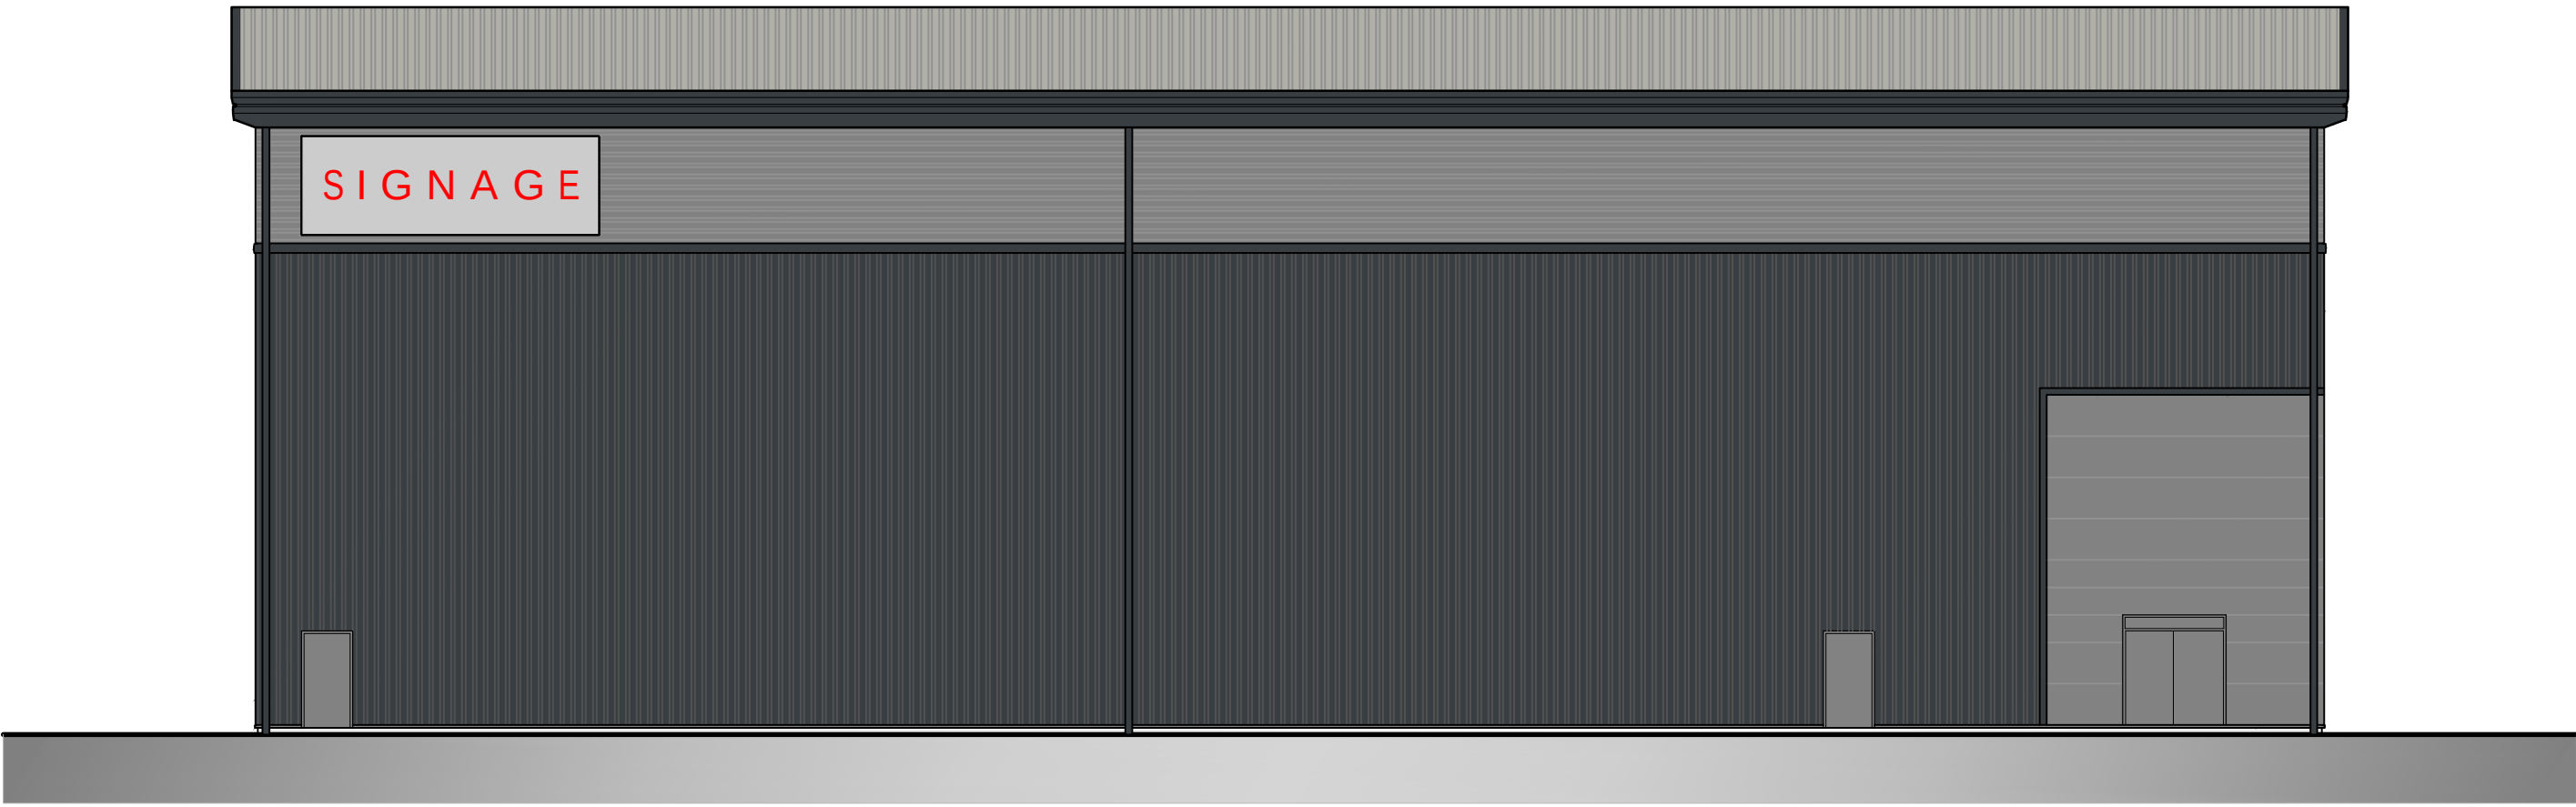


North West Elevation



South West Elevation



South East Elevation

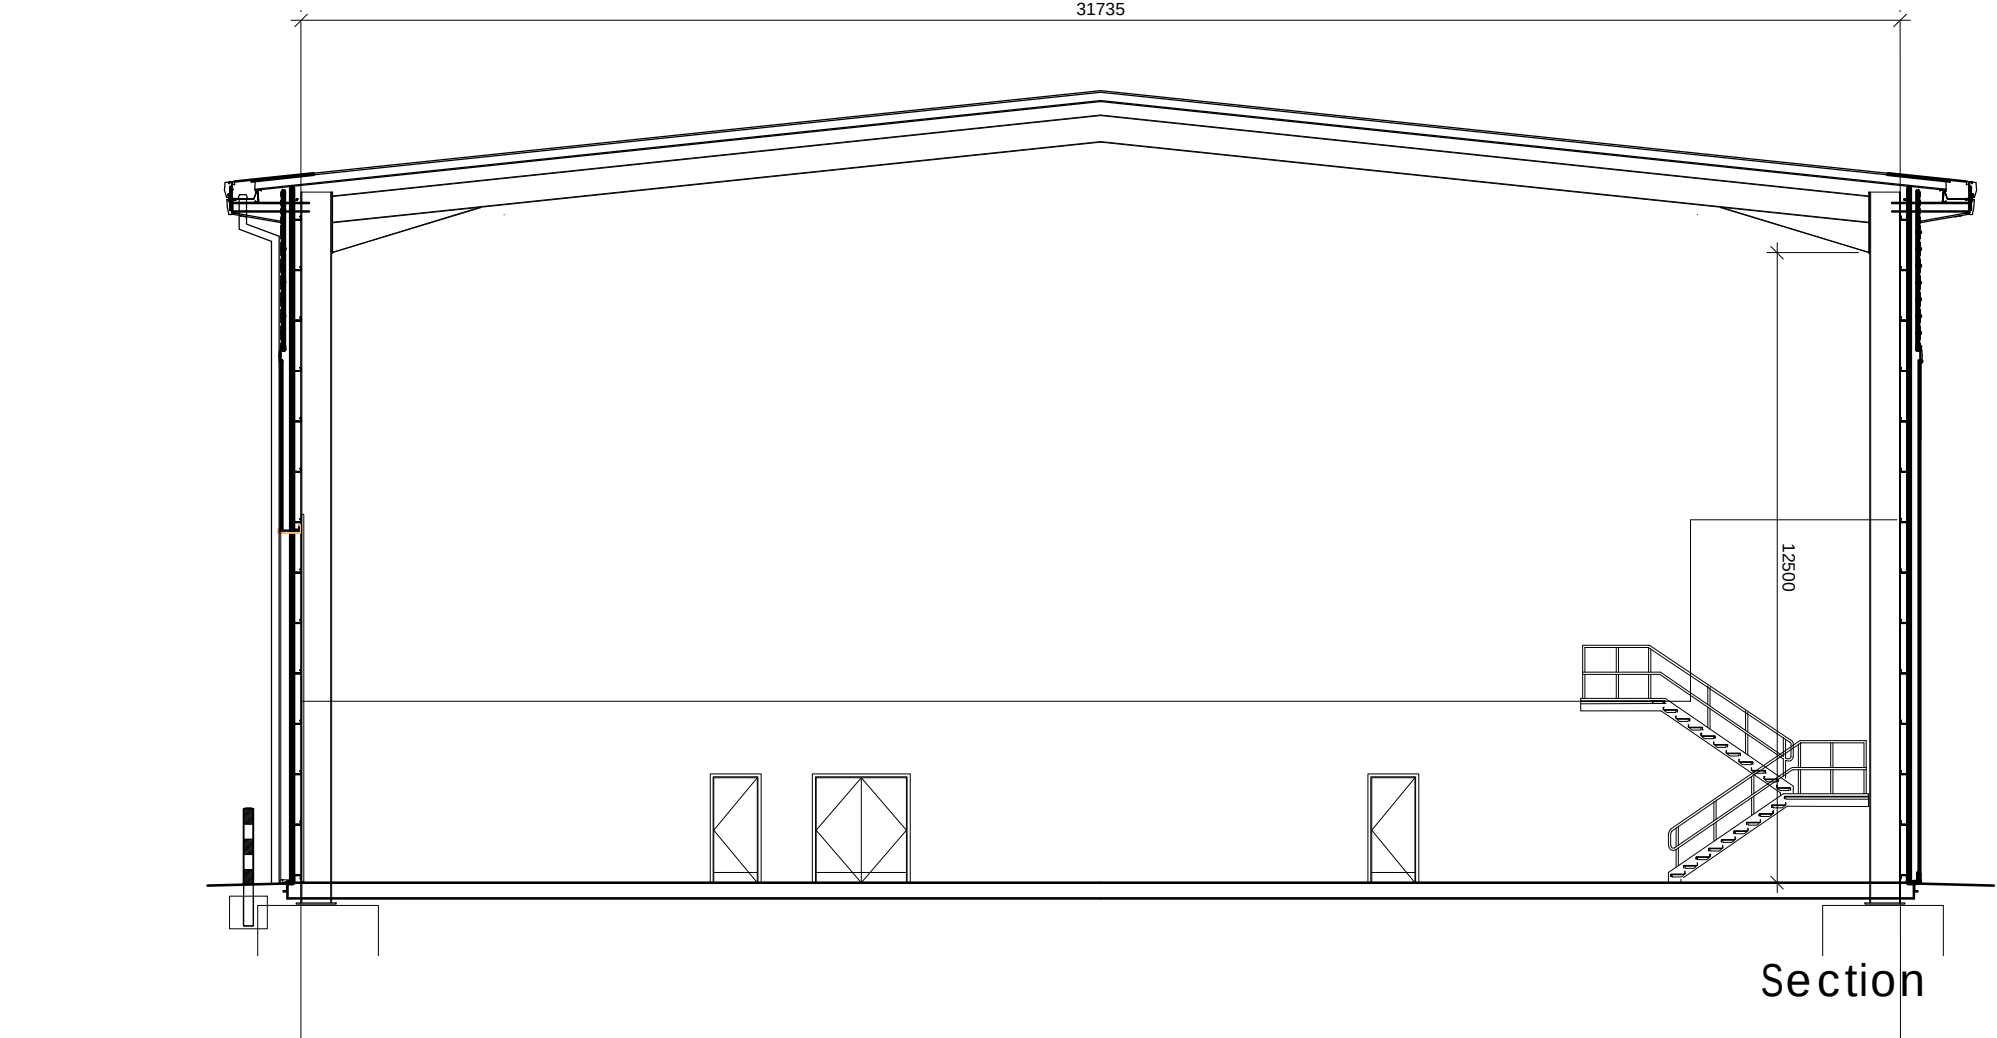

Schedule of Materials

VMU

ROOF CONSTRUCTION

Built up:

HPS 200 ultra prefinished profiled steel cladding
Colour - Goosewing Grey RAL 7038

Translucent non-fragile triple skin GRP rooflights
above VMU to approx 10% of floor area

Eaves & verge trims
Preformed Flashing,
Colour: Anthracite RAL 7016

Soffit Trim
Preformed Flashing,
Colour - Anthracite RAL 7016

Class 0 rated internal lining for surface spread of flame to
BS 465
Colour: Manufacturers standard white

WALLS

Main building;

Horizontally laid above feature band:
HPS 200 ultra prefinished profiled steel cladding
Colour - Pure Grey RAL 000 55 000

Feature Band - Preformed Flashing,
Colour - Anthracite RAL 7016

Vertically laid below feature band:
HPS 200 ultra prefinished profiled steel cladding
Colour - Anthracite RAL 7016

(Ventilation grilles to match cladding colour)

Class 0 rated internal lining for surface spread
of flame to BS 475
Colour: Manufacturers standard white

Flashing: Preformed flashing around building to bottom of
cladding.
Colour - Pure Grey RAL 000 55 000

Flashing: Preformed vertical flashing between cladding.
Colour - Anthracite RAL 7016

Rainwater Pipes
Colour - Anthracite RAL 7016

OFFICE

Microrib HPS200 Ultra Panels
Colour - Pure Grey RAL 000 55 000

(Ventilation grilles to match cladding colour; Size,
location and number TBA)

DOORS
Personnel Doors:
Solid Steel - Factory painted
Colour: Pure Grey RAL 000 55 000

Level Entry Doors:
6000mm wide x 7000mm high (clear opening),
electrically operated steel insulated sectional vertical
lift doors with 1 row of vision panels.
Colour: Pure Grey RAL 000 55 000

WINDOWS AND DOORS
PPC aluminum frame windows system with solar
reflective glass 0.34 g-value and light transmittance of
0.71 (to SBEM calculation).
External frame colour: PPC Anthracite RAL 7016
Internal frame colour: White RAL 9010

PPC aluminum frame doors with solar reflective glass
0.35 g-value and light transmittance of 0.71 (to SBEM
calculation)
External frame colour: Anthracite RAL 7016

no.	date	revision	by
-----	------	----------	----



aja architects
1170 Elliott Court
Herald Avenue
Coventry Business Park
COVENTRY CV5 6UB

T: 024 7625 3200

E: aja@aja-architects.com
W: www.aja-architects.com

AJA Architects is the trading style of AJA Architects Consulting Limited (a limited company
no. 1069279) and AJA Architects LLP (a limited liability partnership registered in England No. OC36721).

client

Wordsworth Property Ltd

project

Proposed VMU
& External Works
Whaley Road
Barnsley

drawing

Proposed Elevations

scale	1:150 @ A1	drawn	Zi
-------	------------	-------	----

checked	spp	date	26-06-2026
---------	-----	------	------------

no

7628-015